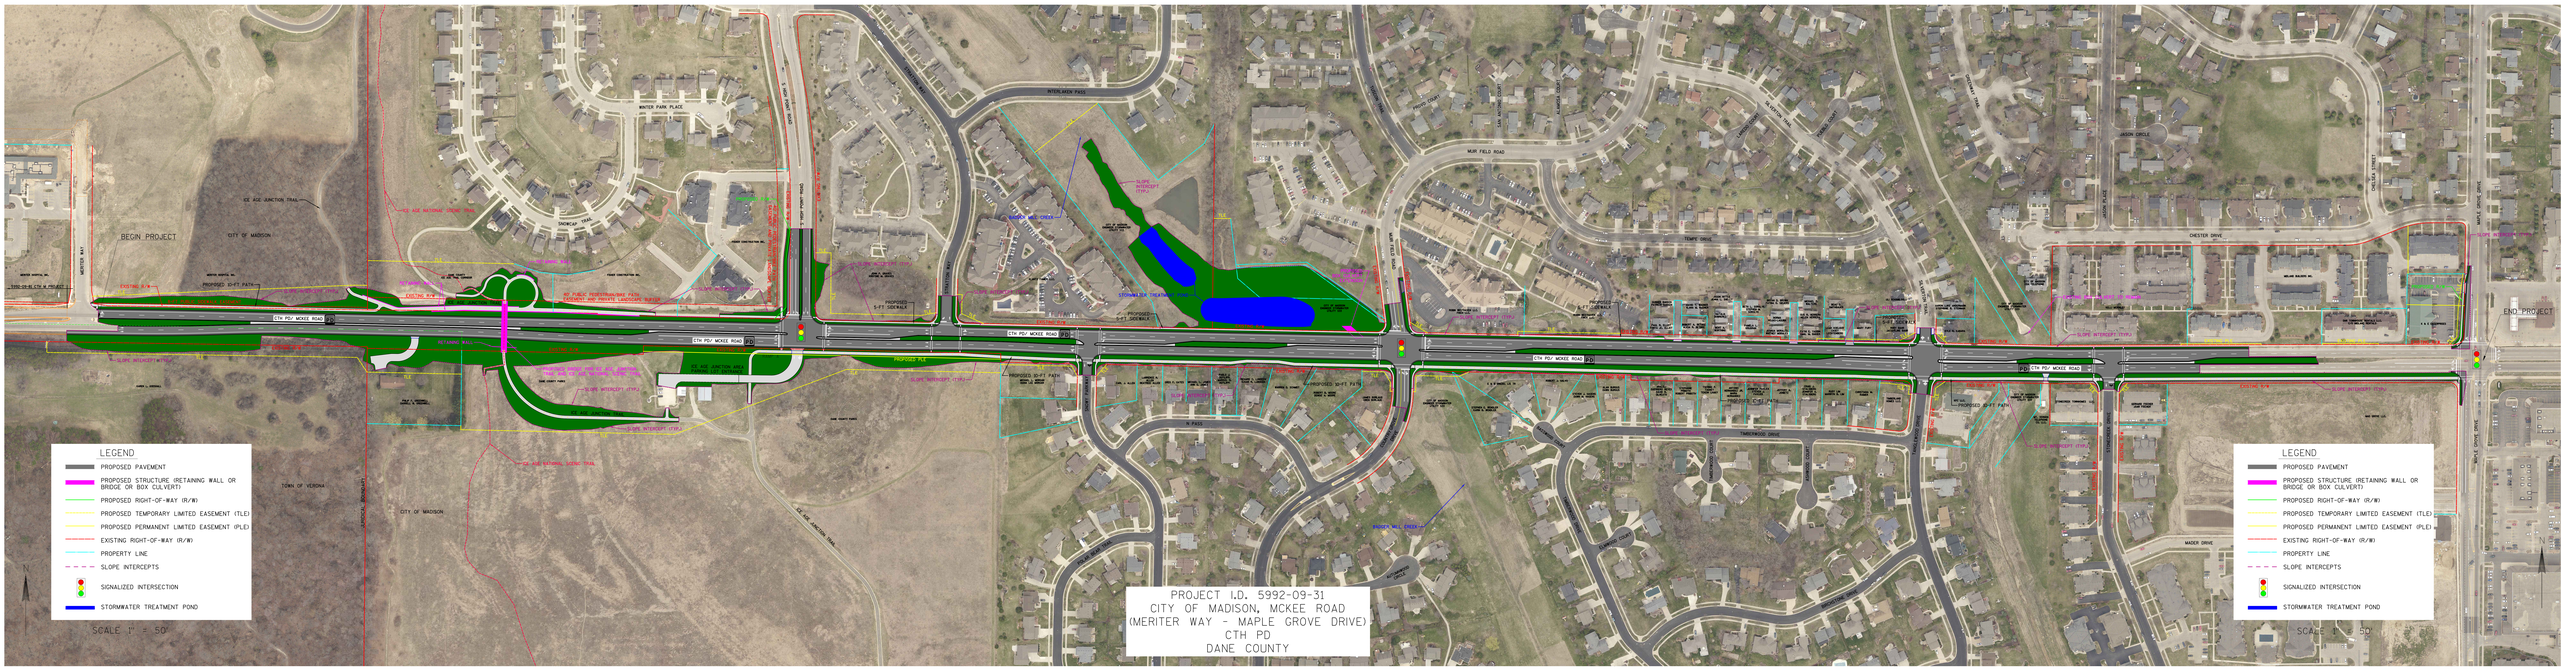
BEGIN PROJECT
END PROJECT
CTH PD/ MCKEE ROAD
MERITER WAY
MAPLE GROVE DRIVE
WATER PARK PLACE
ICE AGE JUNCTION TRAIL
CITY OF MADISON
TOWN OF VERONA
MUR FIELD ROAD
TEMPE DRIVE
CHESTER DRIVE
MADER DRIVE
LEGEND
PROPOSED PAVEMENT
PROPOSED STRUCTURE (RETAINING WALL OR BRIDGE OR BOX CULVERT)
PROPOSED RIGHT-OF-WAY (R/W)
PROPOSED TEMPORARY LIMITED EASEMENT (TLE)
PROPOSED PERMANENT LIMITED EASEMENT (PLE)
EXISTING RIGHT-OF-WAY (R/W)
PROPERTY LINE
SLOPE INTERCEPTS
SIGNALIZED INTERSECTION
STORMWATER TREATMENT POND
SCALE 1" = 50'
PROJECT I.D. 5992-09-31
CITY OF MADISON, MCKEE ROAD
(MERITER WAY - MAPLE GROVE DRIVE)
CTH PD
DANE COUNTY