UTILTIY REPLACEMENT WITH STREET RESURFACING
N BUTLER STREET & NORTH HAMILTON STREET
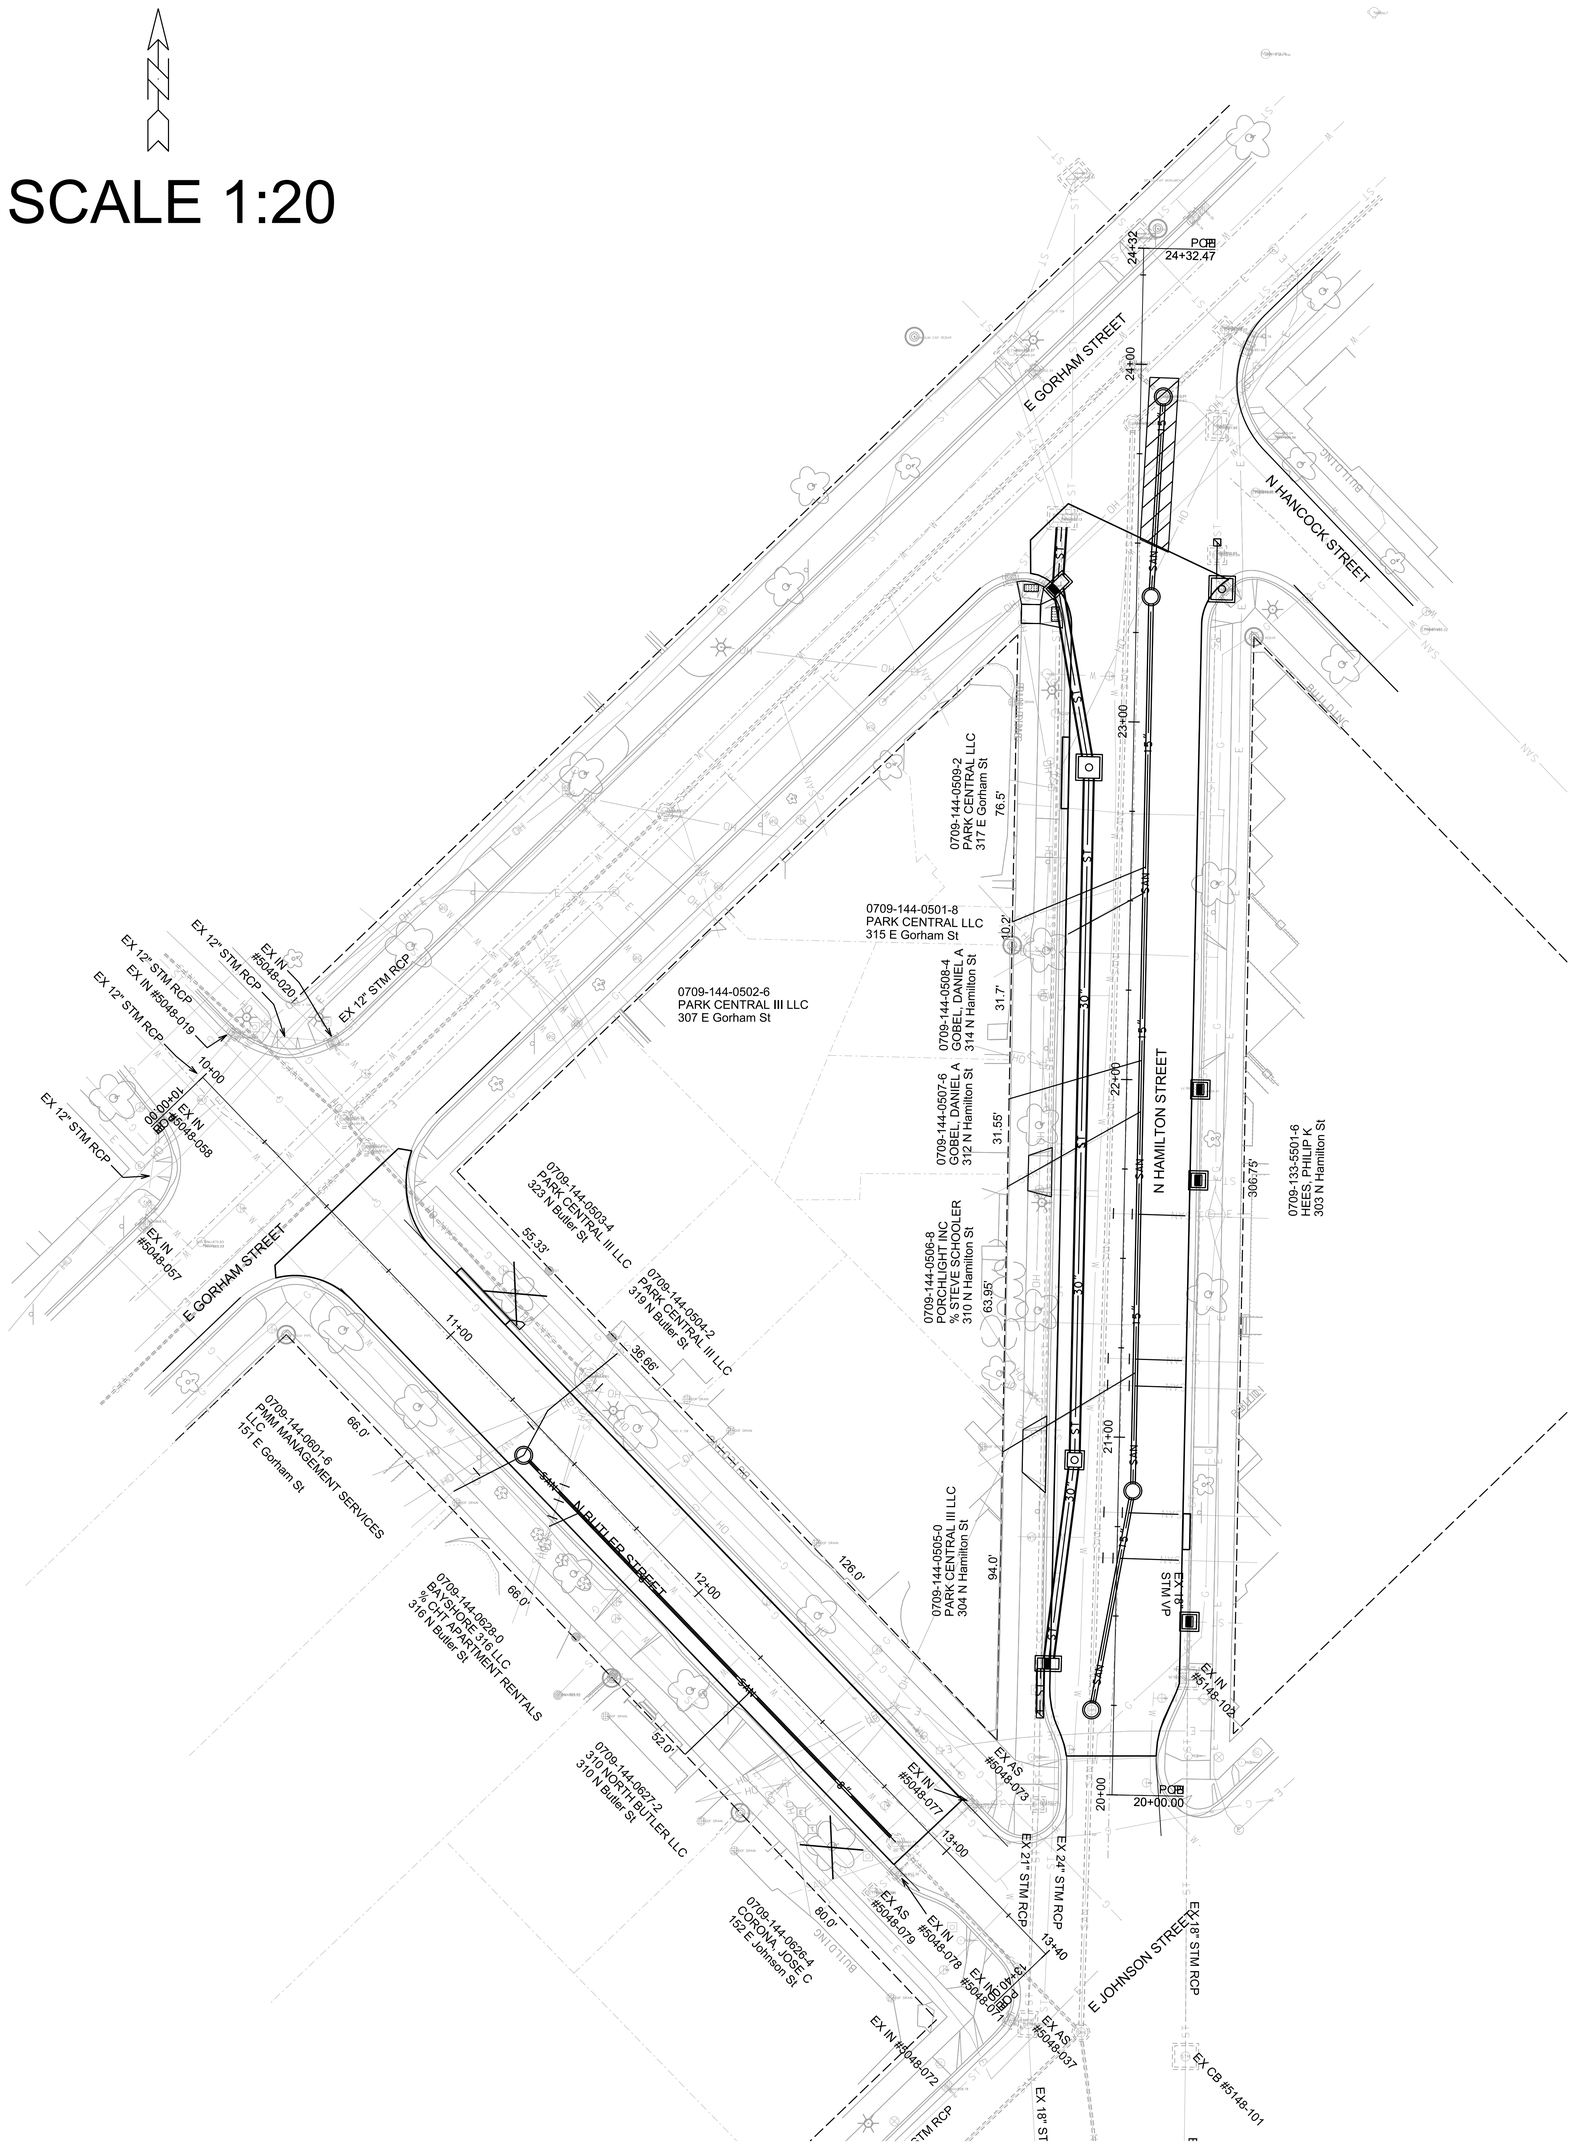
SCALE 1:20