EXHIBIT "B"
PUBLIC STORM SEWER & STORM WATER DRAINAGE EASEMENT

DEPARTMENT OF PUBLIC WORKS
CITY ENGINEERING DIVISION
MADISON, WISCONSIN

PROPERTY OWNER:
DANE COUNTY PARKS
251/0709-351-1215-5

STORM SEWER/DRAINAGE ESMT
4,560 Sq.Ft.

TLE CONSTRUCTION
5,640 Sq.Ft.

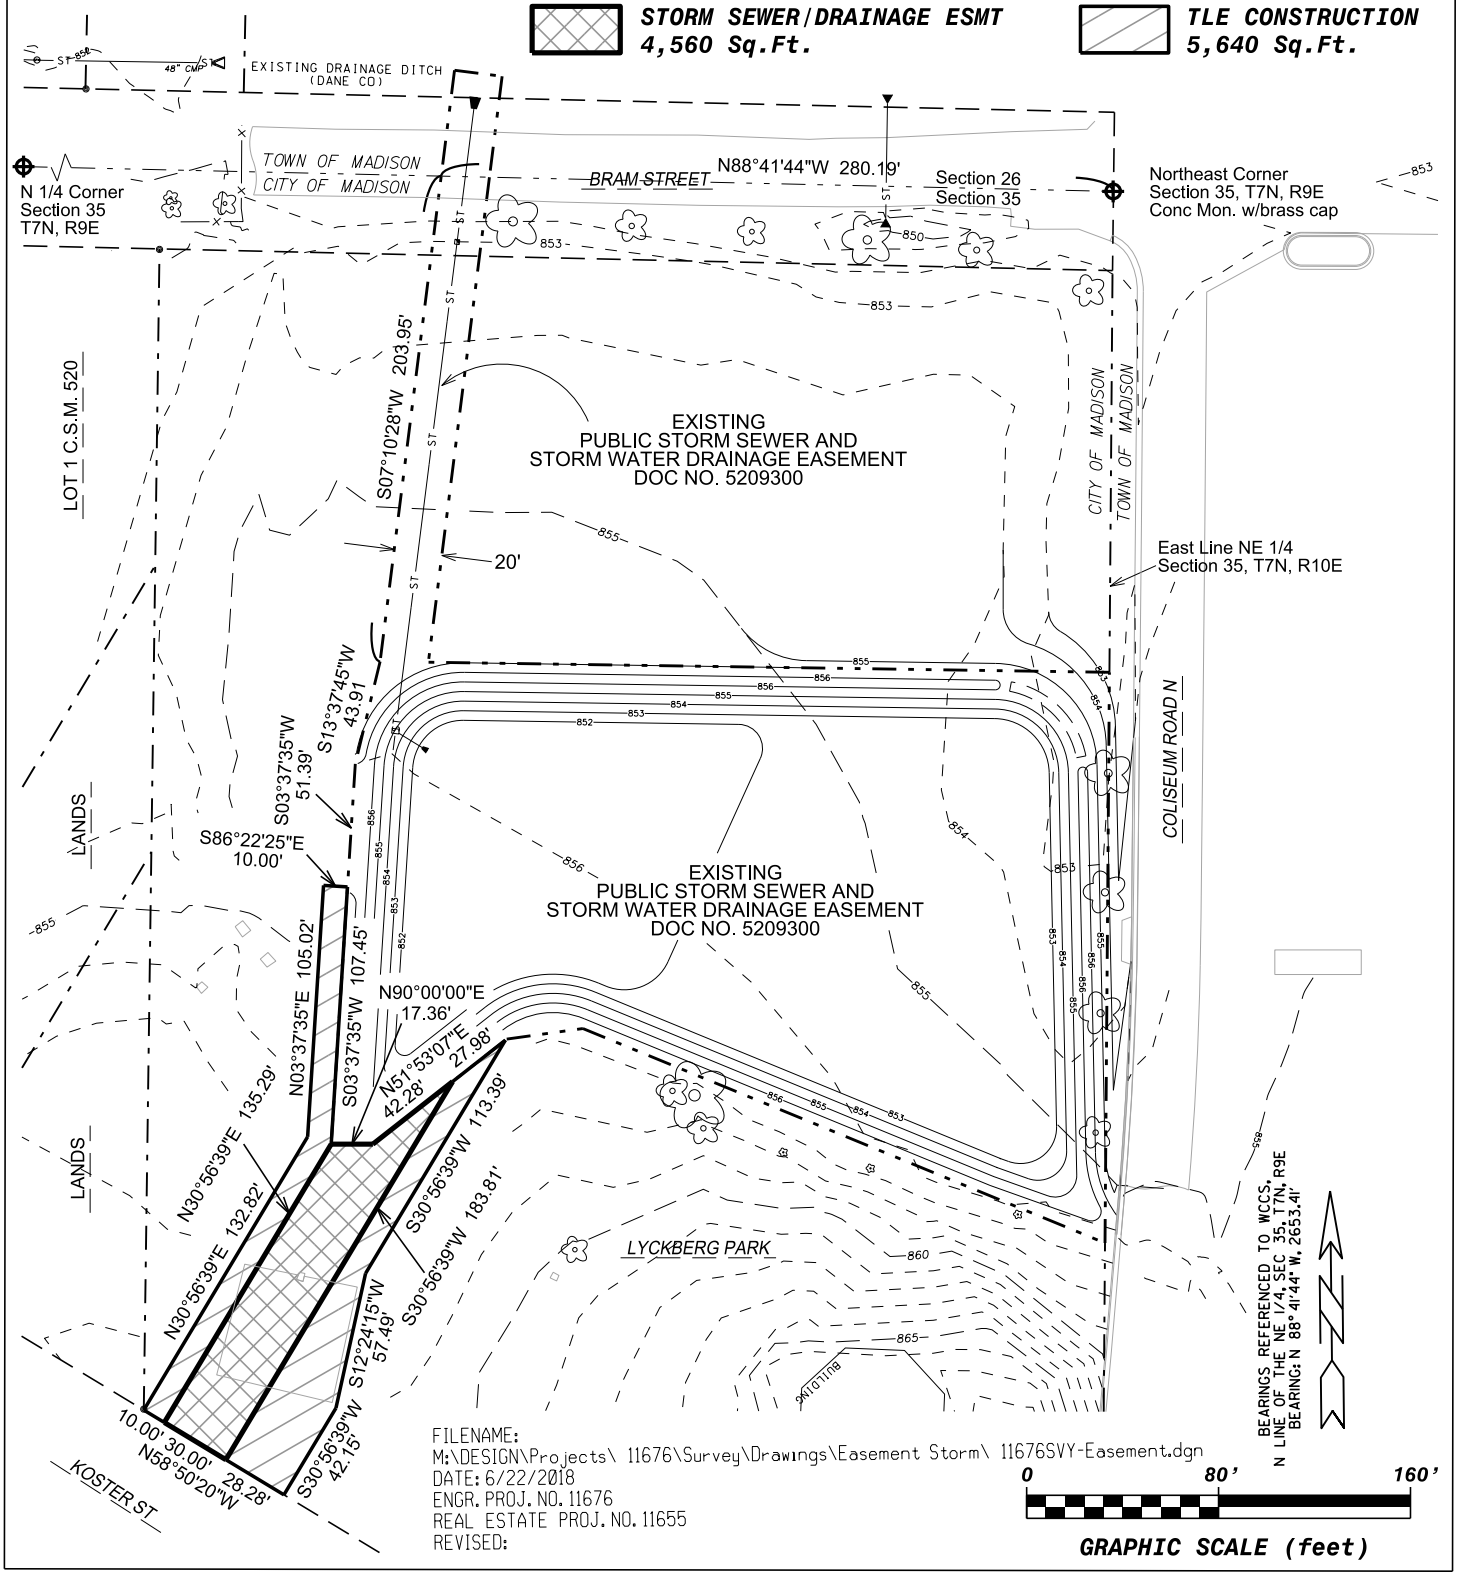

FILENAME:
M:\DESIGN\Projects\ 11676\Survey\Drawings\Easement Storm\ 11676SVY-Easement.dgn
DATE: 6/22/2018
ENGR. PROJ. NO. 11676
REAL ESTATE PROJ. NO. 11655
REVISED: