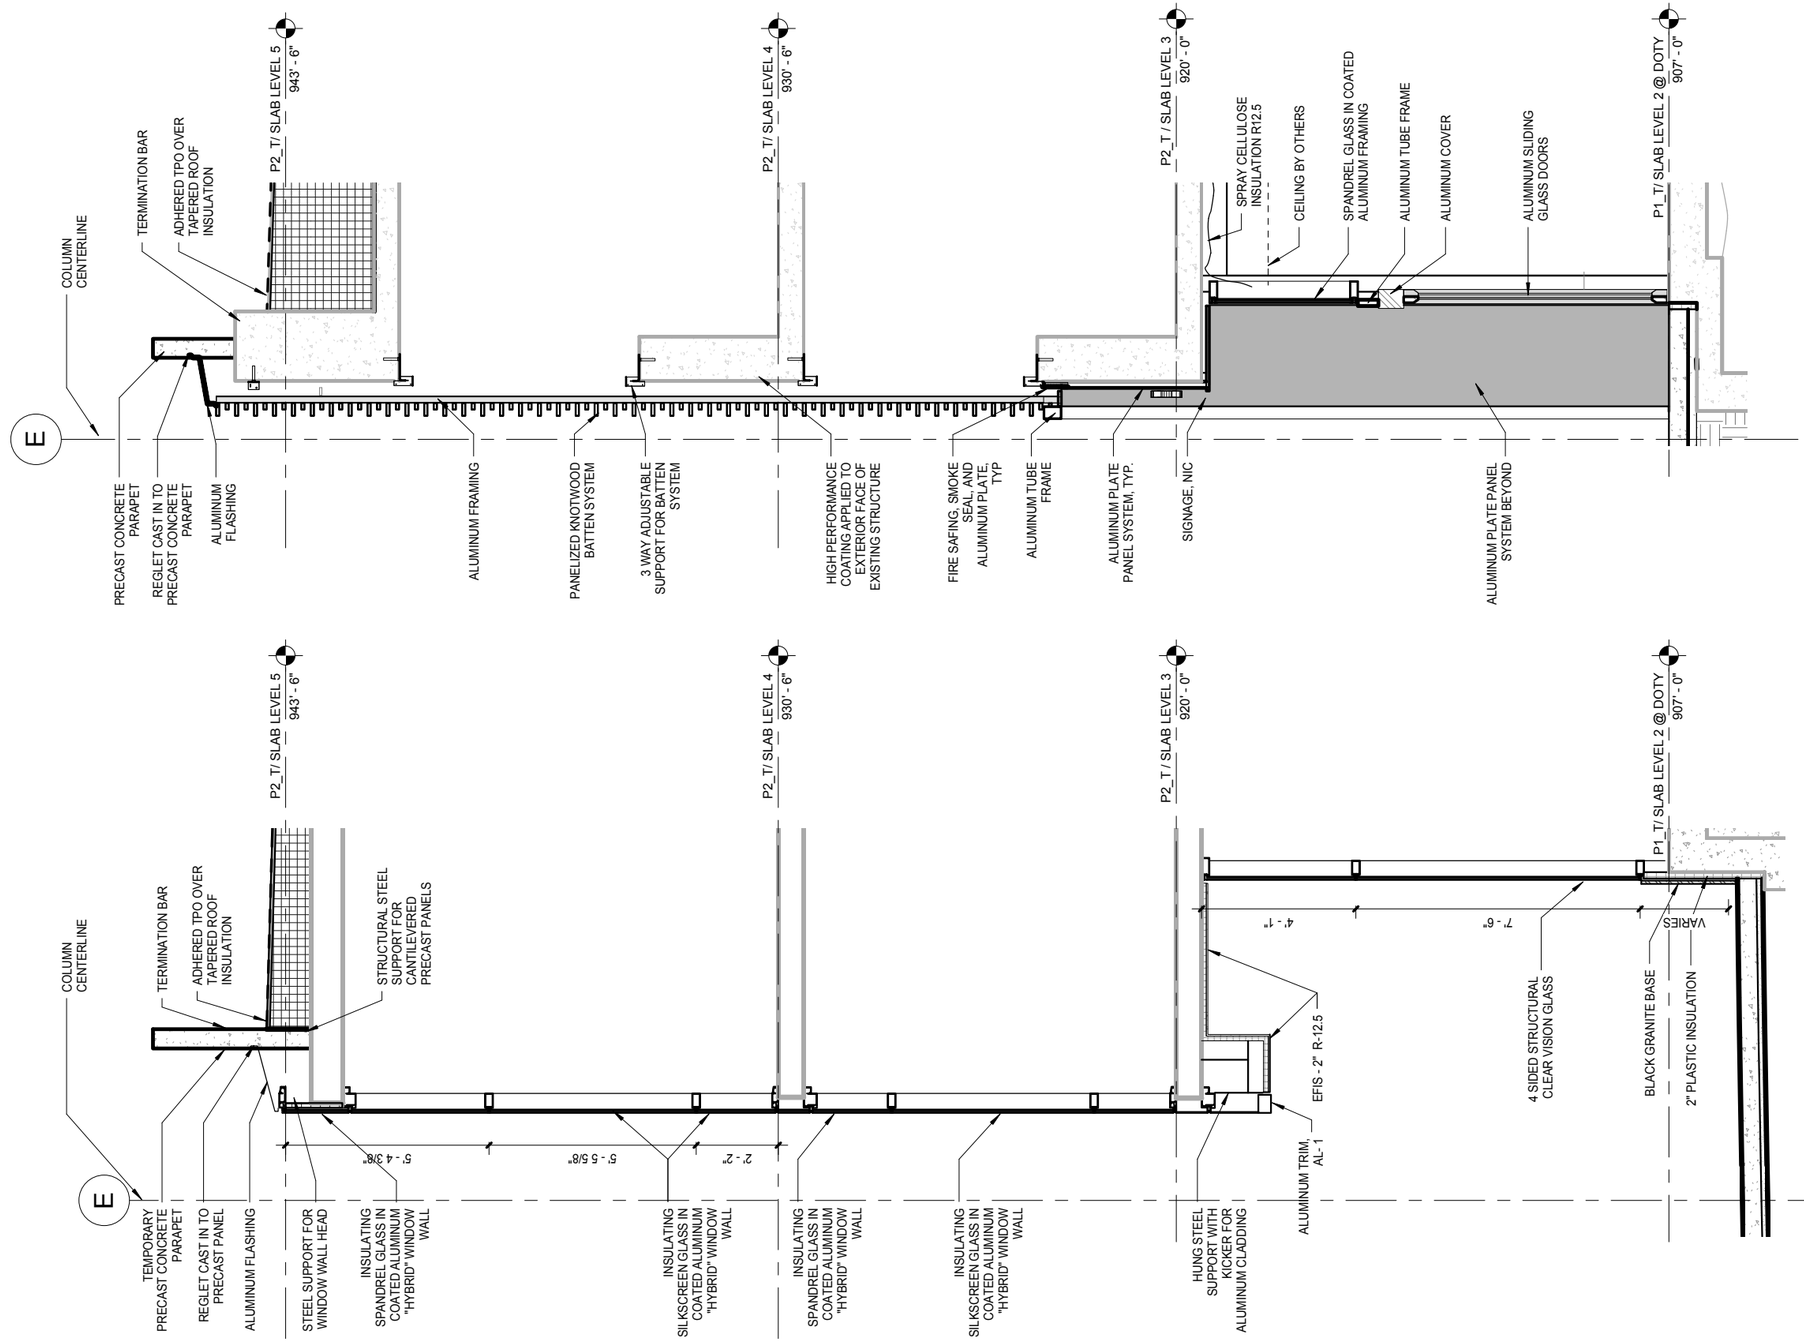

TYP. EXTERIOR WALL SECTION PINCKNEY ST.

WALL SECTION AT TEMPORARY CAP ON PINCKNEY STREET