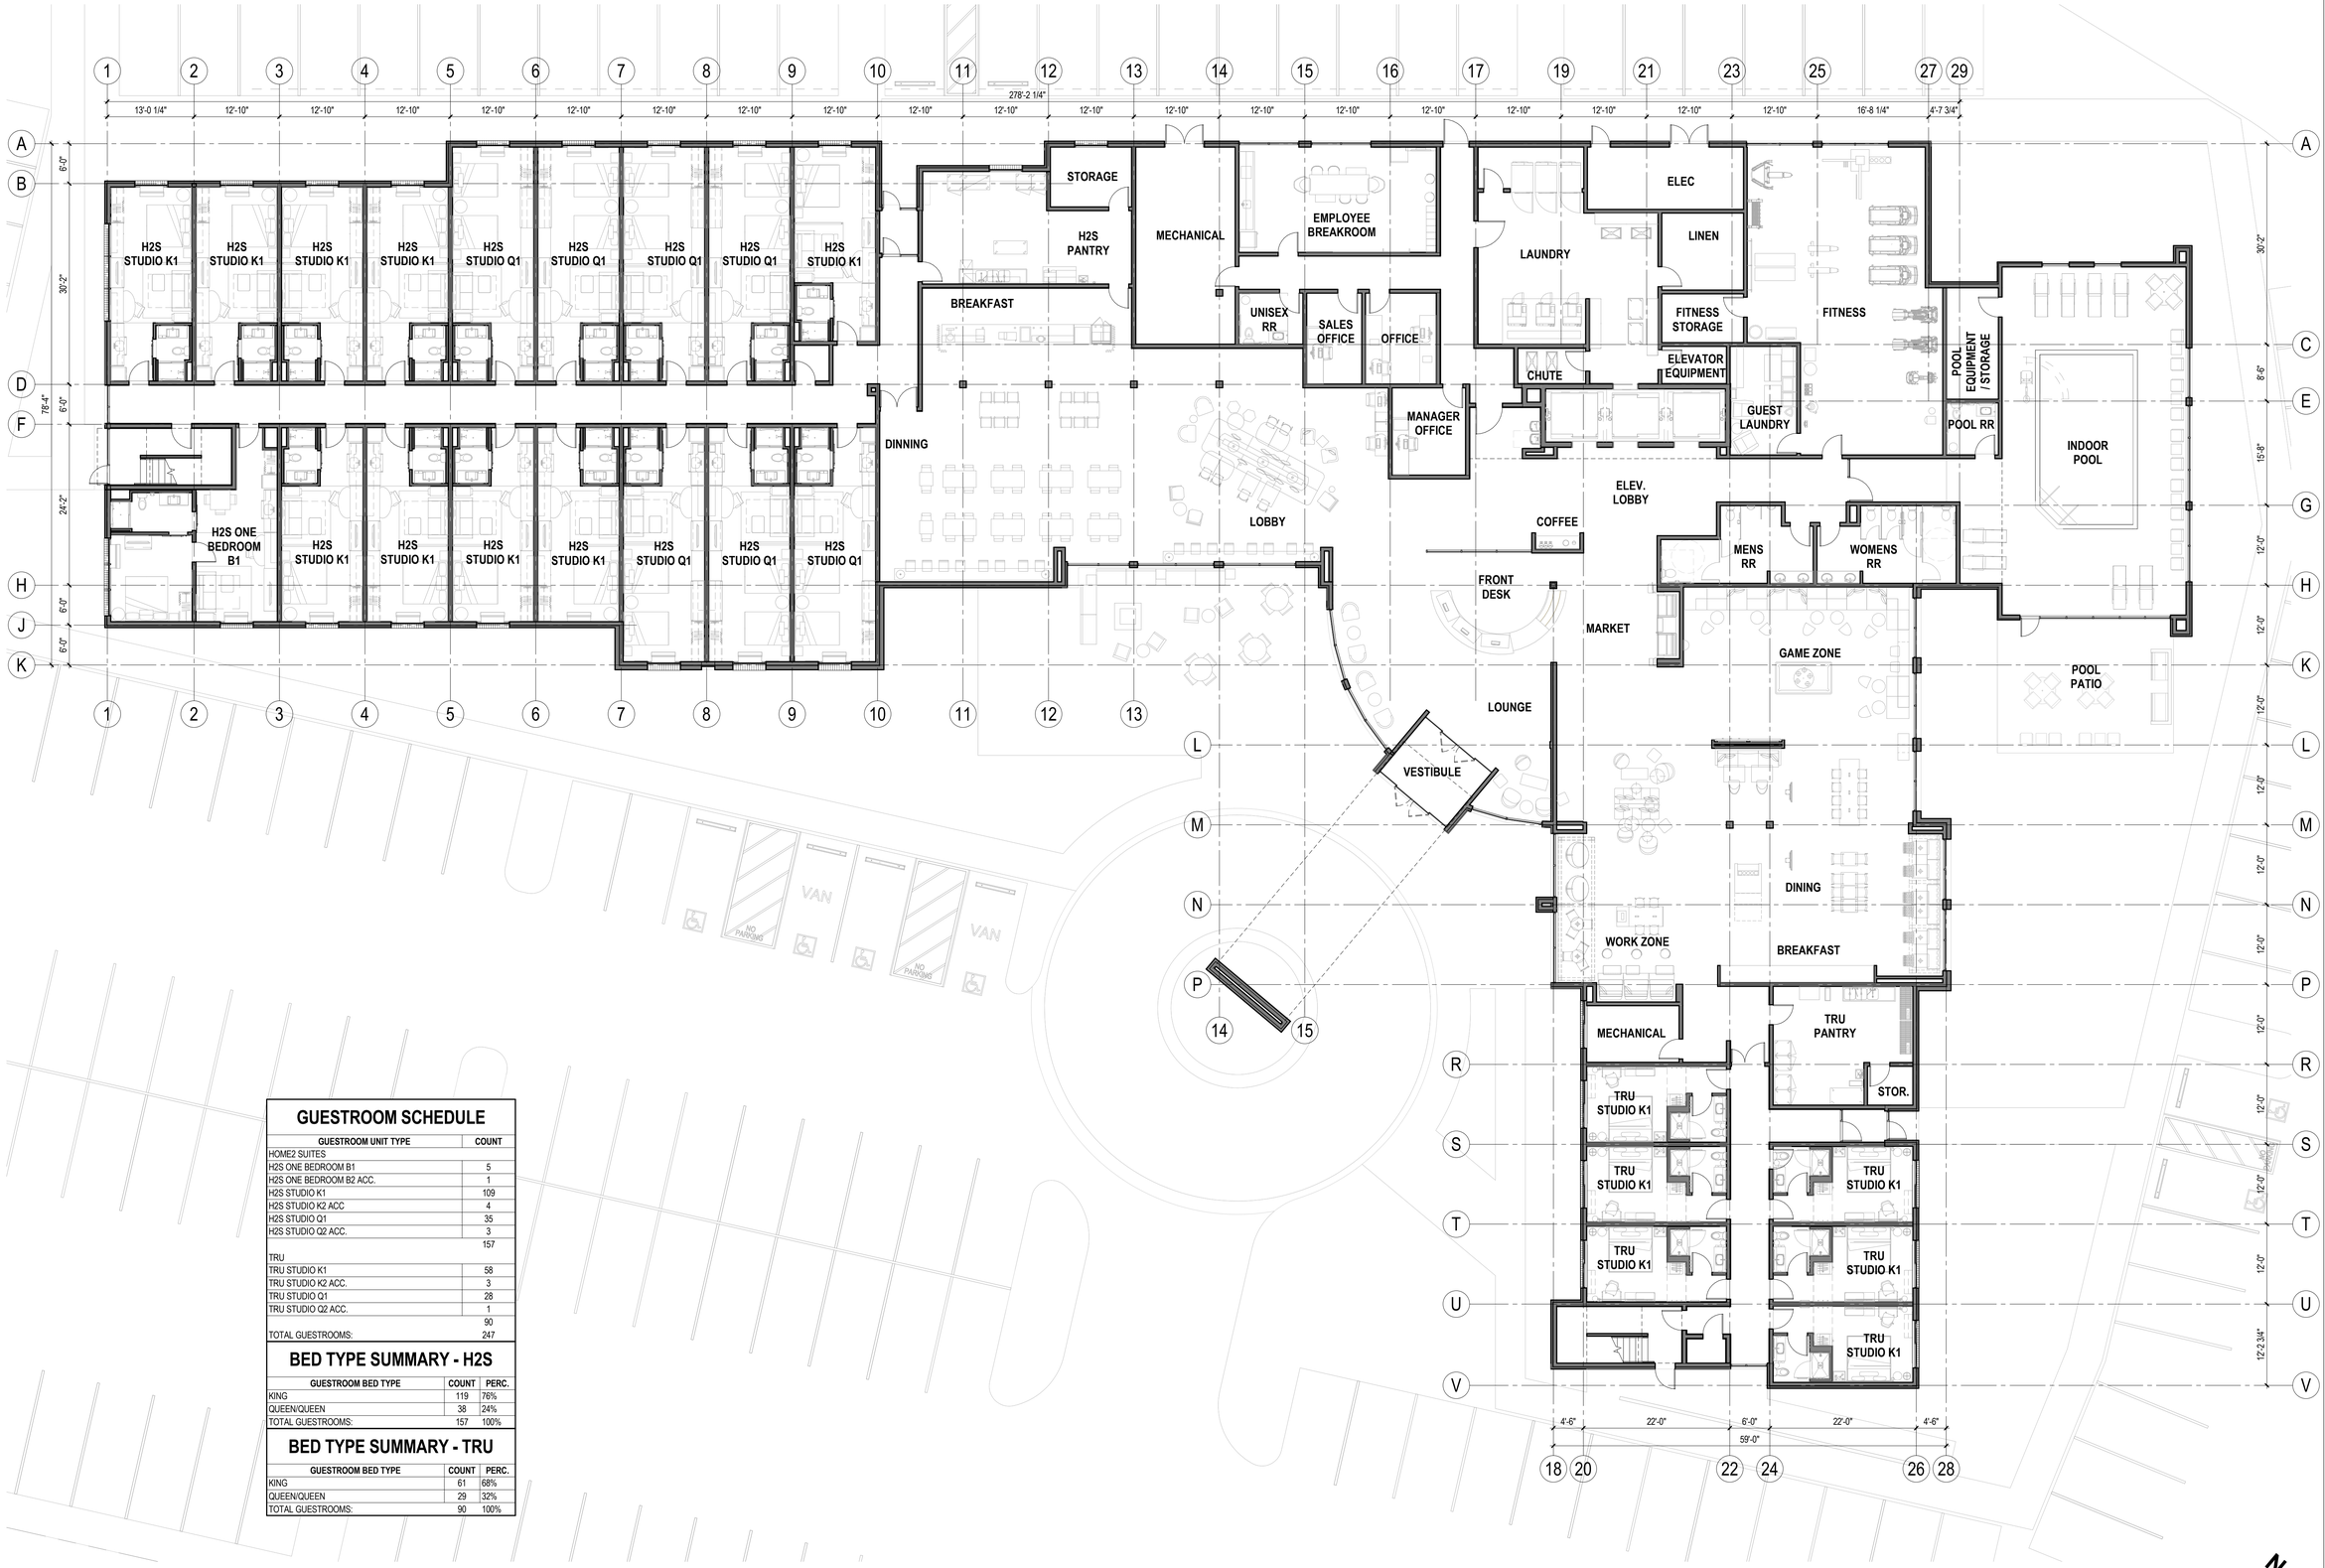


GUESTROOM SCHEDULE

GUESTROOM UNIT TYPE	COUNT
HOME2 SUITES	
H2S ONE BEDROOM B1	5
H2S ONE BEDROOM B2 ACC.	1
H2S STUDIO K1	109
H2S STUDIO K2 ACC	4
H2S STUDIO Q1	35
H2S STUDIO Q2 ACC.	3
	157
TRU	
TRU STUDIO K1	58
TRU STUDIO K2 ACC.	3
TRU STUDIO Q1	28
TRU STUDIO Q2 ACC.	1
	90
TOTAL GUESTROOMS:	247

BED TYPE SUMMARY - H2S

GUESTROOM BED TYPE	COUNT	PERC.
KING	119	76%
QUEEN/QUEEN	38	24%
TOTAL GUESTROOMS:	157	100%

BED TYPE SUMMARY - TRU

GUESTROOM BED TYPE	COUNT	PERC.
KING	61	68%
QUEEN/QUEEN	29	32%
TOTAL GUESTROOMS:	90	100%

1 **FLOOR PLAN - LEVEL 1**
3/32" = 1'-0"

designcell ARCHITECTURE
1725 VILLAGE CENTER CIRCLE #110
LAS VEGAS, NV 89134, T. 702.403.1575
WWW.DESIGN-CELL.COM

NOT FOR CONSTRUCTION

H2S & TRU DUAL BRAND by HILTON


5-STORY, 247 GUESTROOMS

MADISON, WI

PROJECT NUMBER: 18 068

FLOOR PLAN - LEVEL 1

DR-2.1

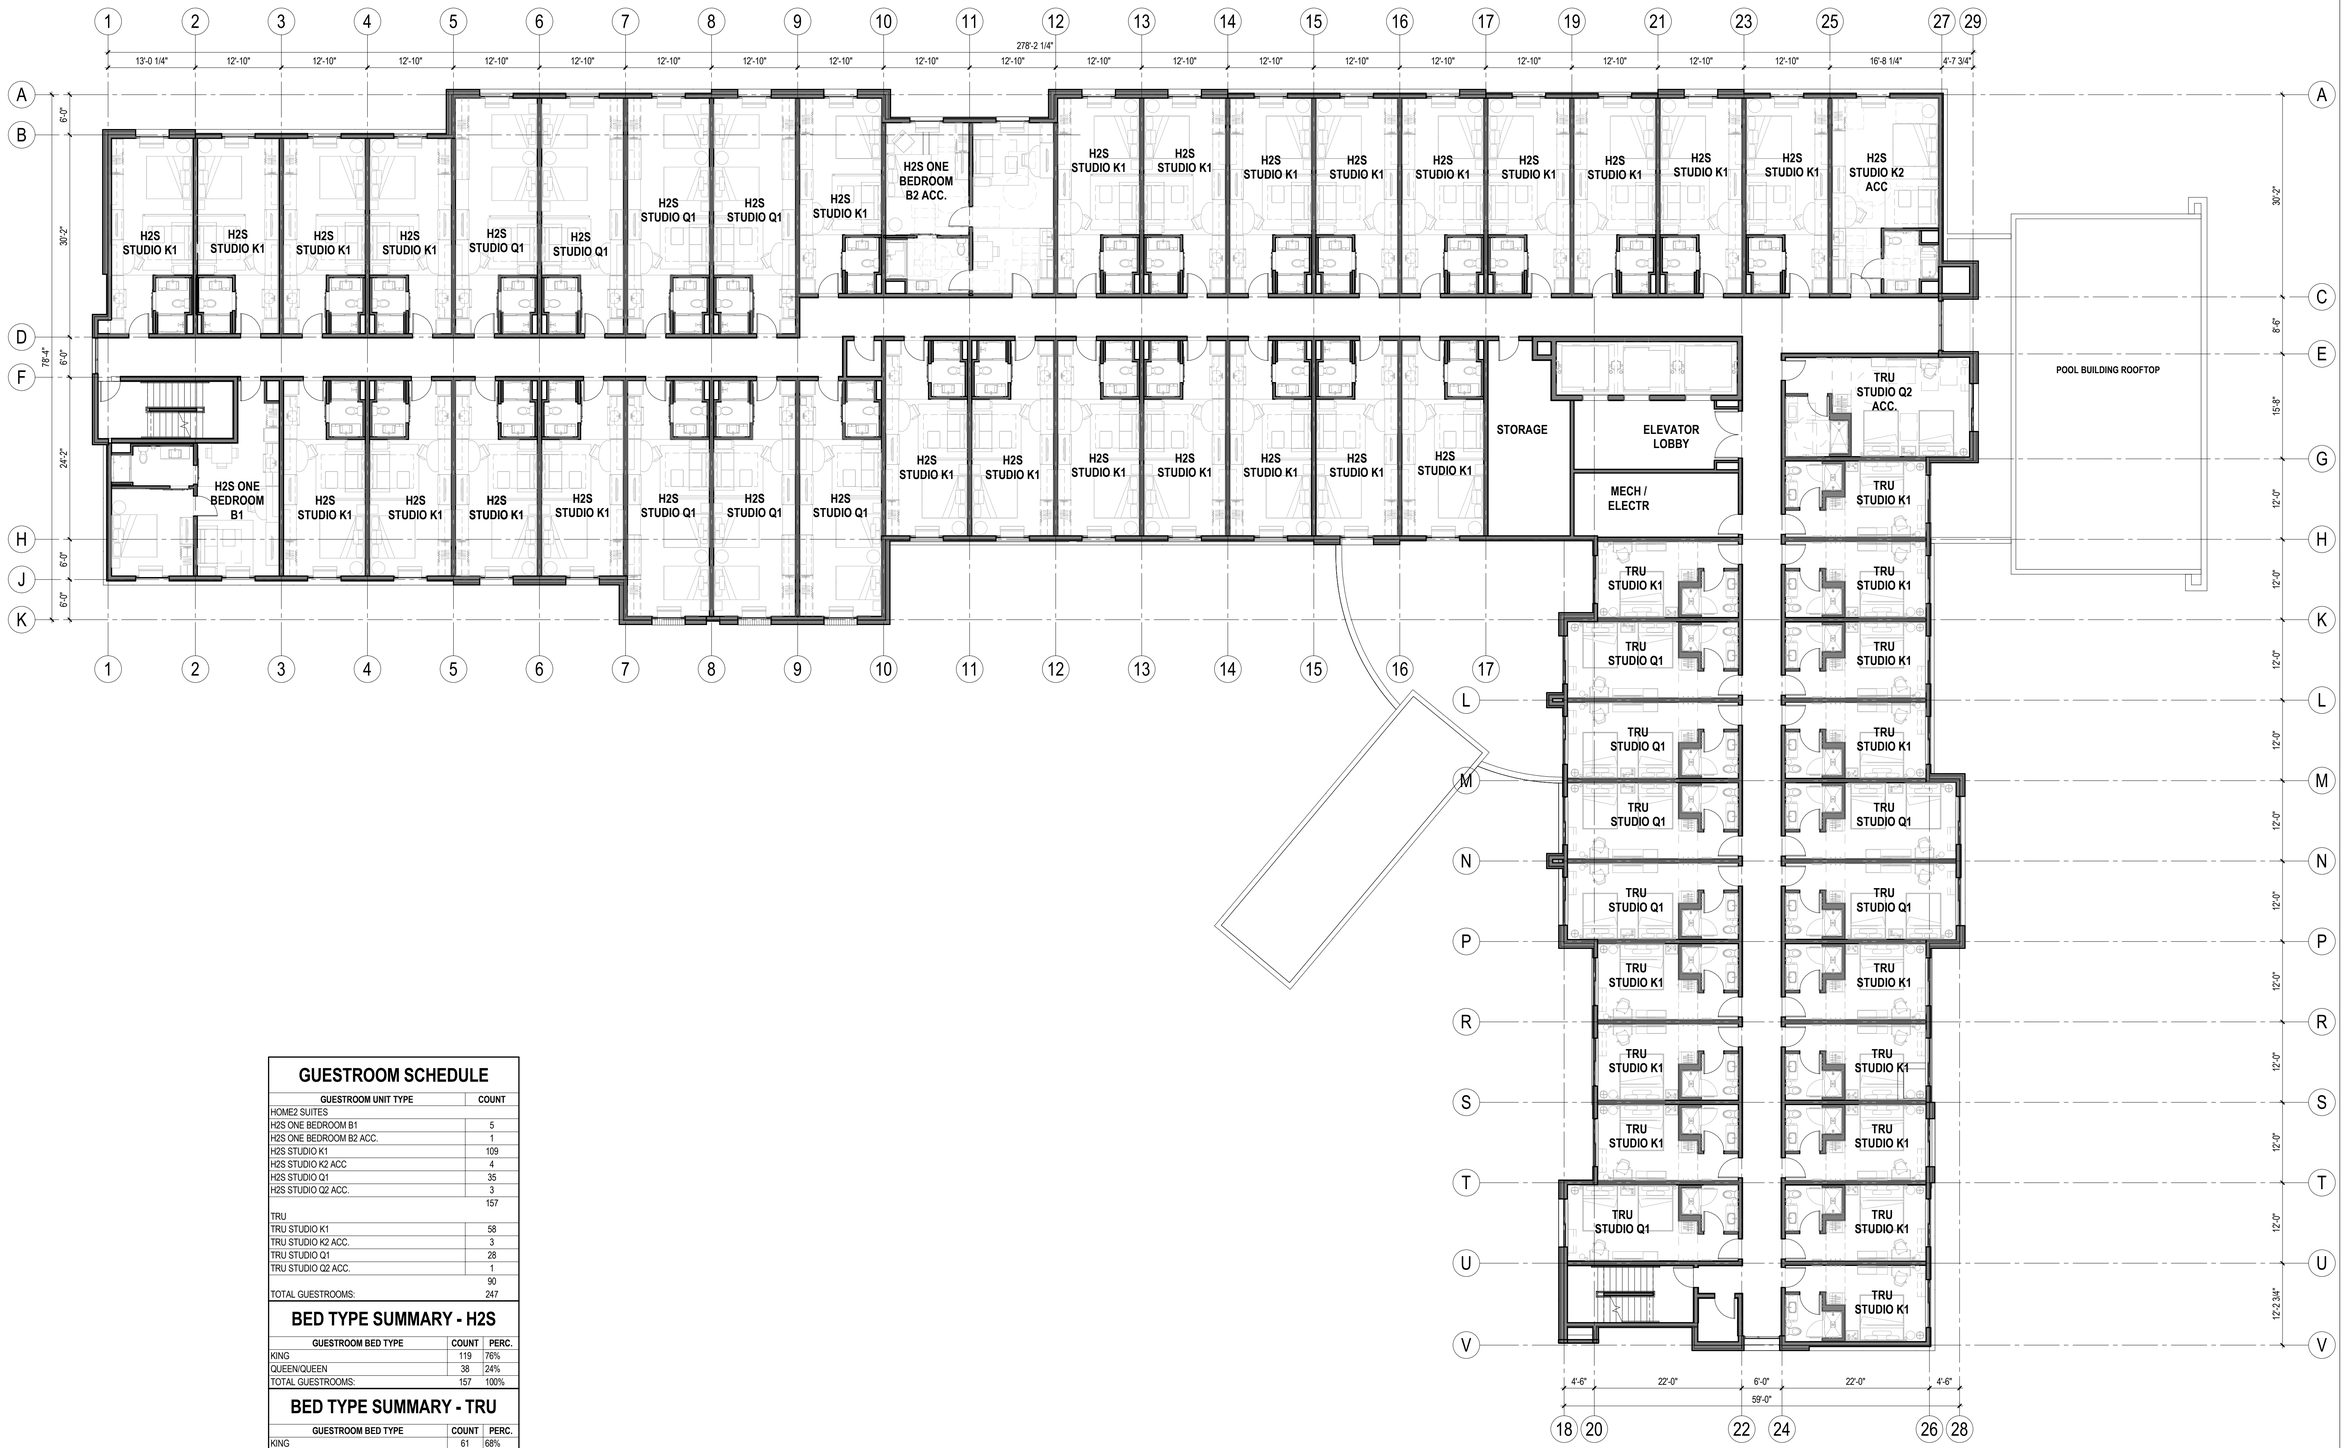

GUESTROOM SCHEDULE

GUESTROOM UNIT TYPE	COUNT
HOME2 SUITES	
H2S ONE BEDROOM B1	5
H2S ONE BEDROOM B2 ACC.	1
H2S STUDIO K1	109
H2S STUDIO K2 ACC	4
H2S STUDIO Q1	35
H2S STUDIO Q2 ACC.	3
	157
TRU	
TRU STUDIO K1	58
TRU STUDIO K2 ACC.	3
TRU STUDIO Q1	28
TRU STUDIO Q2 ACC.	1
	90
TOTAL GUESTROOMS:	247

BED TYPE SUMMARY - H2S

GUESTROOM BED TYPE	COUNT	PERC.
KING	119	76%
QUEEN/QUEEN	38	24%
TOTAL GUESTROOMS:	157	100%

BED TYPE SUMMARY - TRU

GUESTROOM BED TYPE	COUNT	PERC.
KING	61	68%
QUEEN/QUEEN	29	32%
TOTAL GUESTROOMS:	90	100%

1 **FLOOR PLAN - LEVEL 2**
3/32" = 1'-0"

designcell ARCHITECTURE
1725 VILLAGE CENTER CIRCLE #110
LAS VEGAS, NV 89134, T. 702.403.4575
WWW.DESIGN-CELL.COM

NOT FOR CONSTRUCTION

H2S & TRU DUAL BRAND by HILTON


5-STORY, 247 GUESTROOMS

MADISON, WI

PROJECT NUMBER: 18 068

FLOOR PLAN - LEVEL 2

DR-2.2

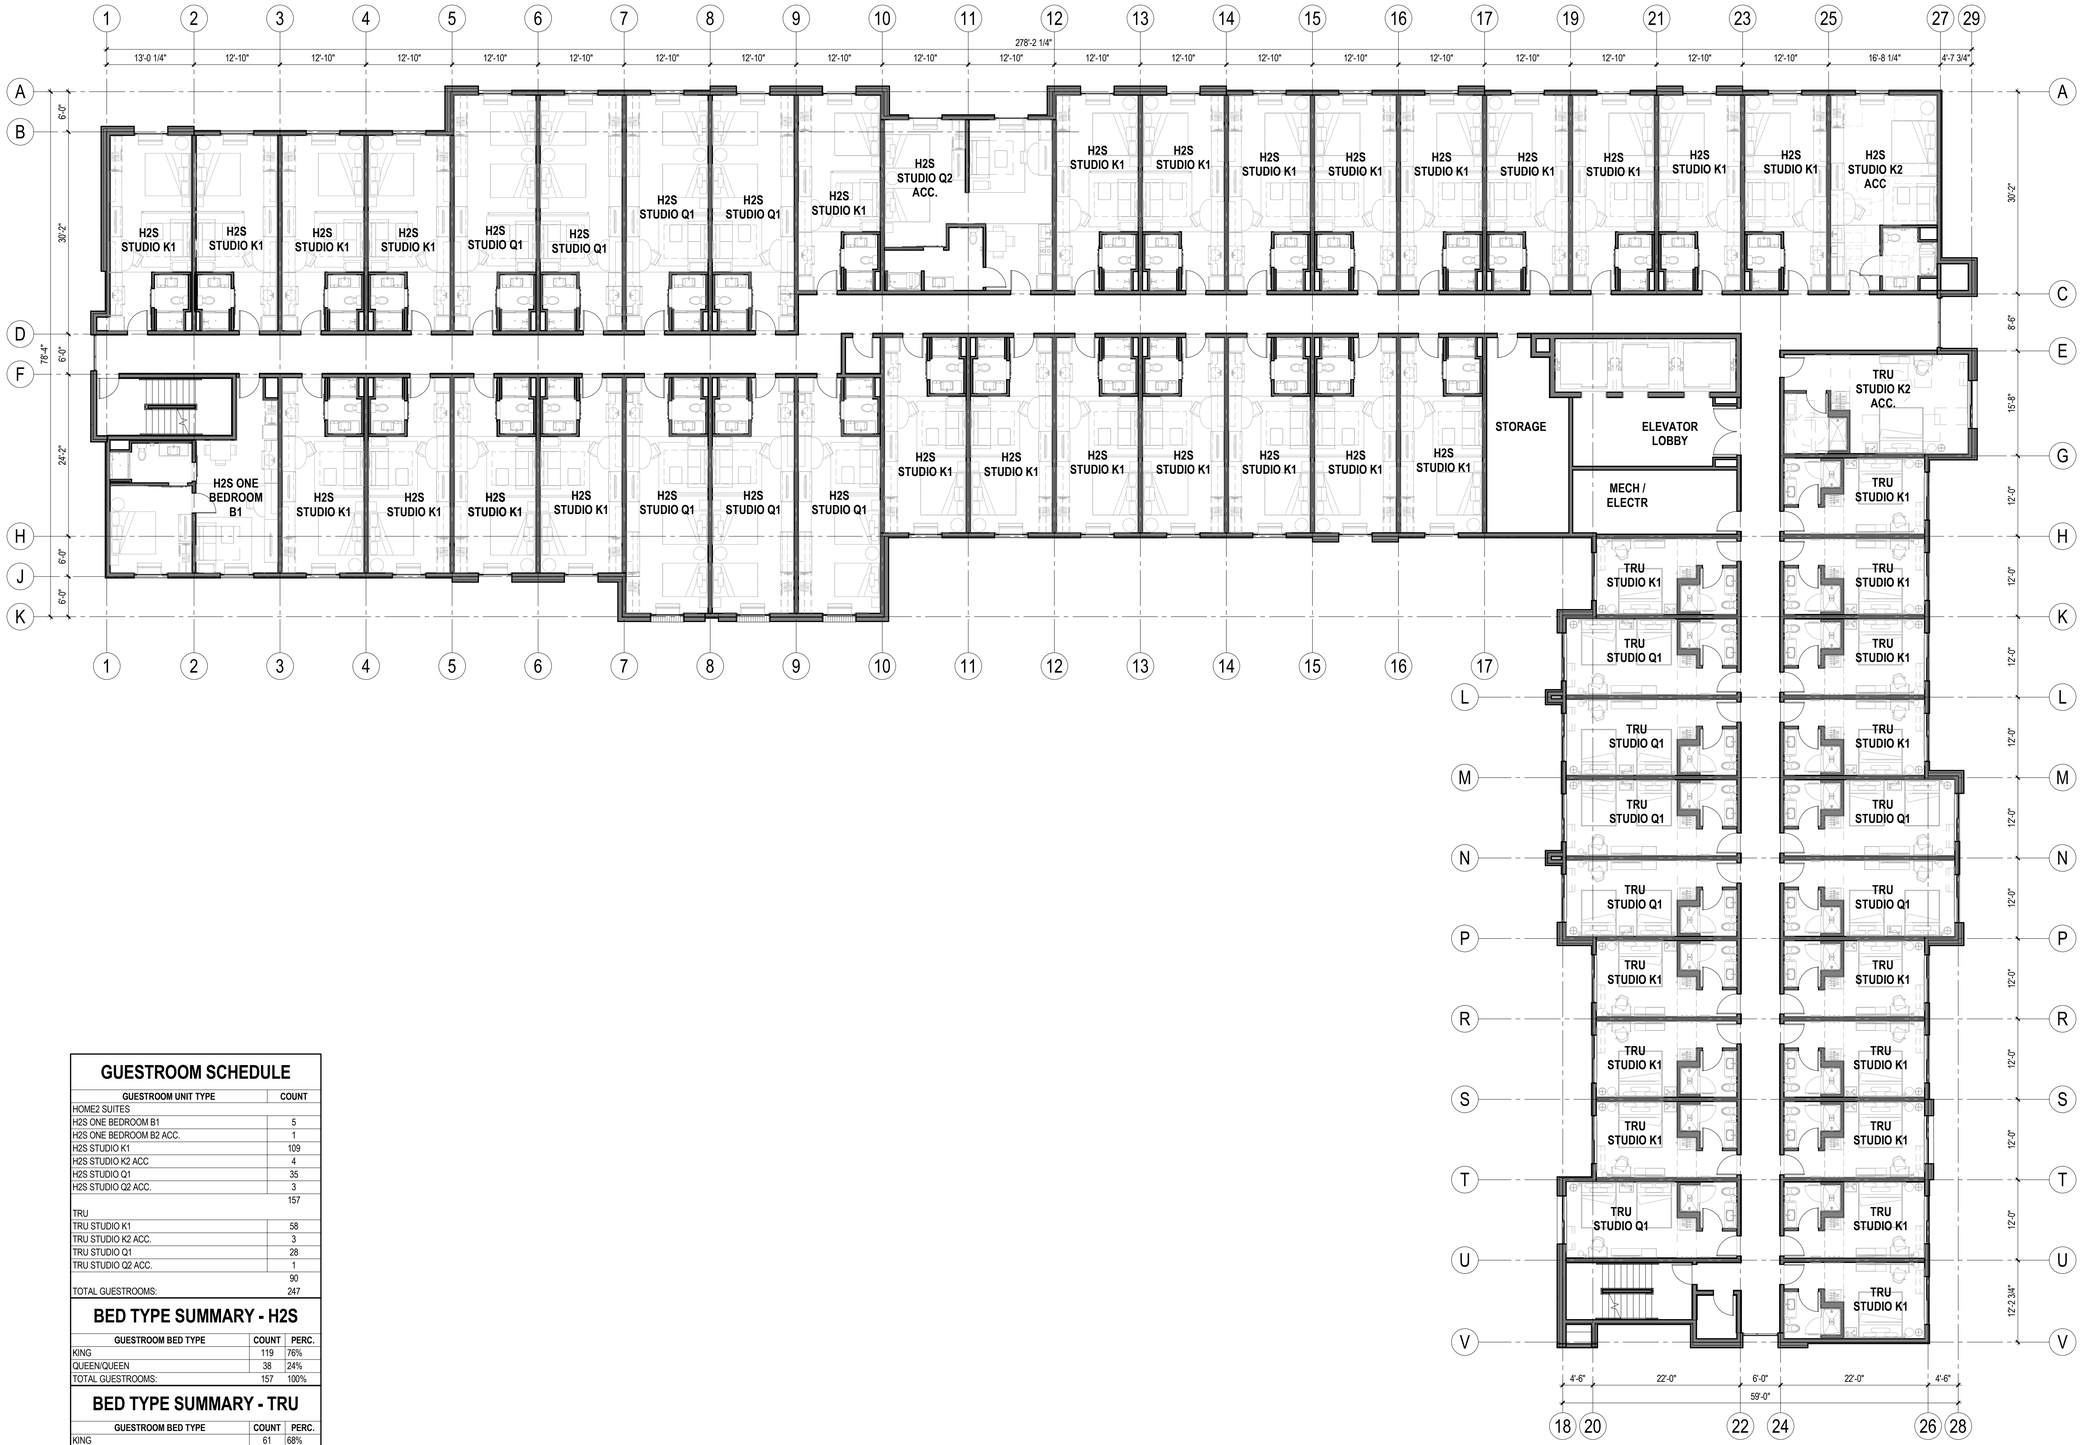

GUESTROOM SCHEDULE

GUESTROOM UNIT TYPE	COUNT
HOME2 SUITES	
H2S ONE BEDROOM B1	5
H2S ONE BEDROOM B2 ACC.	1
H2S STUDIO K1	109
H2S STUDIO K2 ACC	4
H2S STUDIO Q1	35
H2S STUDIO Q2 ACC.	3
	157
TRU	
TRU STUDIO K1	58
TRU STUDIO K2 ACC.	3
TRU STUDIO Q1	28
TRU STUDIO Q2 ACC.	1
	90
TOTAL GUESTROOMS:	247

BED TYPE SUMMARY - H2S

GUESTROOM BED TYPE	COUNT	PERC.
KING	119	76%
QUEEN/QUEEN	38	24%
TOTAL GUESTROOMS:	157	100%

BED TYPE SUMMARY - TRU

GUESTROOM BED TYPE	COUNT	PERC.
KING	61	68%
QUEEN/QUEEN	29	32%
TOTAL GUESTROOMS:	90	100%

1 **FLOOR PLAN - LEVELS 3-5 (TYP.)**
3/32" = 1'-0"

designcell ARCHITECTURE
1725 VILLAGE CENTER CIRCLE #110
LAS VEGAS, NV 89134 T. 702.403.1575
WWW.DESIGN-CELL.COM

NOT FOR CONSTRUCTION

H2S & TRU DUAL BRAND by HILTON

5-STORY, 247 GUESTROOMS

MADISON, WI

PROJECT NUMBER: 18 068

FLOOR PLAN - LEVELS 3-5 (TYP.)

DR-2.3

EXTERIOR FINISH LEGEND

SYMBOL	ID	DESCRIPTION
	PT1	EIFS
	PT2	EIFS
	PT3	EIFS
	BD1	LAP SIDING
	BD2	LAP SIDING
	ST1	BRICK VENEER
	FC1	FIBER CEMENT REVEAL PANEL SYSTEM - JAMES HARDIE
	FC2	FIBER CEMENT REVEAL PANEL SYSTEM - JAMES HARDIE



1 **SOUTH ELEVATION**
3/32" = 1'-0"



2 **WEST ELEVATION**
3/32" = 1'-0"

designcell ARCHITECTURE
1725 VILLAGE CENTER CIRCLE #110
LAS VEGAS, NV 89134 T. 702.403.1575
WWW.DESIGN-CELL.COM

NOT FOR CONSTRUCTION

H2S & TRU DUAL BRAND by HILTON

5-STORY, 247 GUESTROOMS

MADISON, WI

PROJECT NUMBER: 18 068

BUILDING ELEVATIONS

DR-3.1

EXTERIOR FINISH LEGEND

SYMBOL	ID	DESCRIPTION
	PT1	EIFS
	PT2	EIFS
	PT3	EIFS
	BD1	LAP SIDING
	BD2	LAP SIDING
	ST1	BRICK VENEER
	FC1	FIBER CEMENT REVEAL PANEL SYSTEM - JAMES HARDIE
	FC2	FIBER CEMENT REVEAL PANEL SYSTEM - JAMES HARDIE



2 **NORTH ELEVATION**
3/32" = 1'-0"



1 **EAST ELEVATION**
3/32" = 1'-0"

designcell ARCHITECTURE
1725 VILLAGE CENTER CIRCLE #110
LAS VEGAS, NV 89134 T. 702.403.1575
WWW.DESIGN-CELL.COM

NOT FOR CONSTRUCTION

H2S & TRU DUAL BRAND by HILTON

5-STORY, 247 GUESTROOMS

MADISON, WI

PROJECT NUMBER: 18 068

BUILDING ELEVATIONS

DR-3.2



designcell ARCHITECTURE
1725 VILLAGE CENTER CIRCLE #110
LAS VEGAS, NV 89134 T. 702.403.1575
WWW.DESIGN-CELL.COM

NOT FOR CONSTRUCTION

H2S & TRU DUAL BRAND by HILTON

5-STORY, 247 GUESTROOMS

MADISON, WI

PROJECT NUMBER: 18 068

3D VIEWS

DR-5.1