1 RETAINING WALL ALONG LITTLE STREET

Scale: Not To Scale

2 RETAINING WALL ALONG MONROE STREET

Scale: Not To Scale

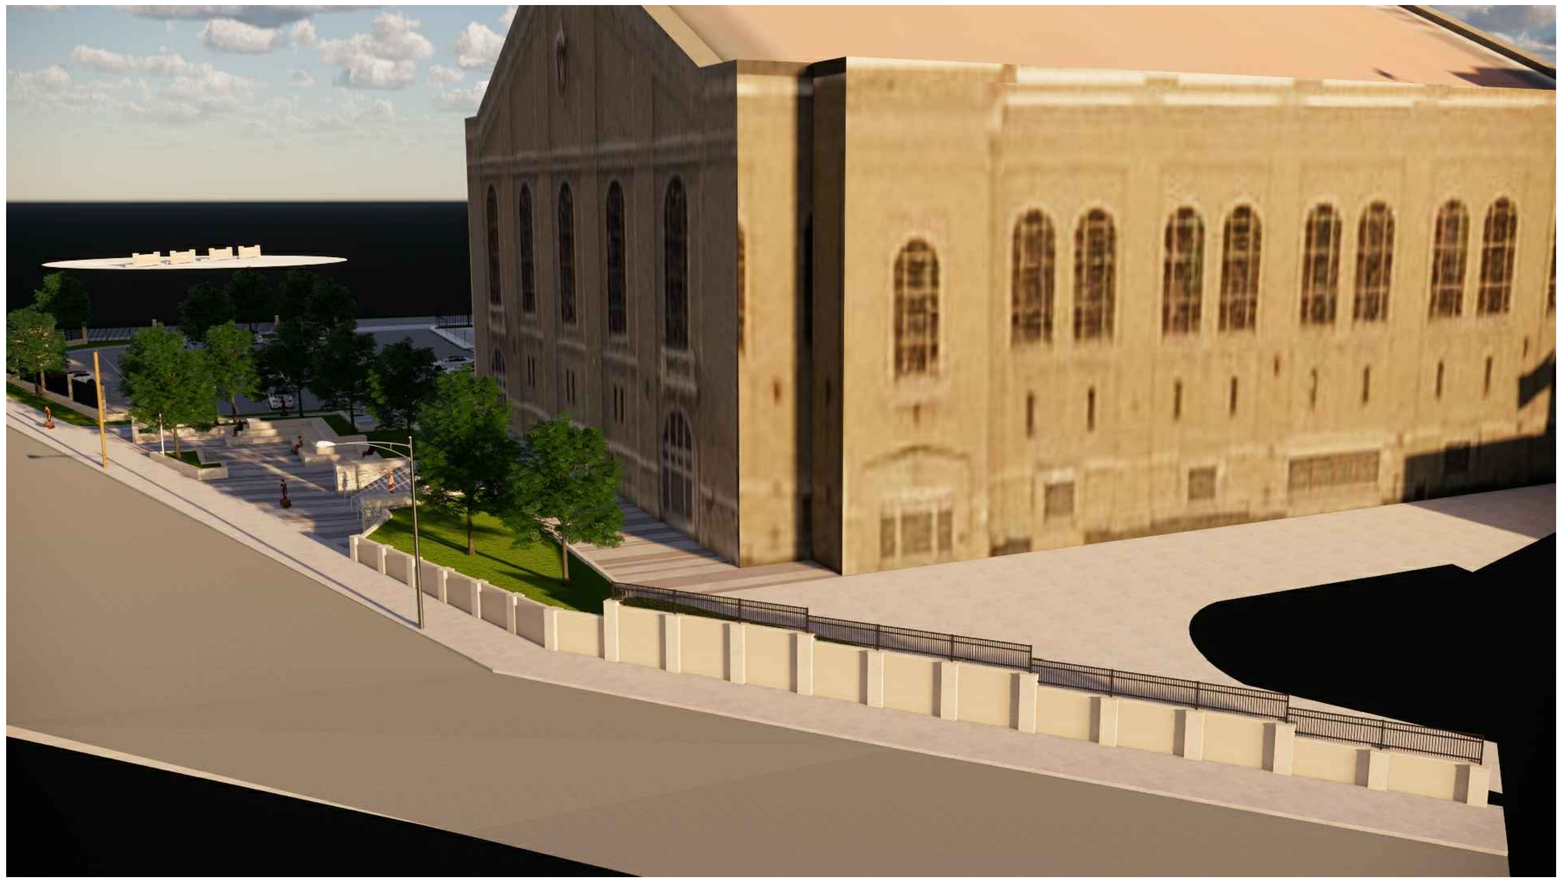

3 AERIAL OF RETAINING WALL ALONG MONROE & LITTLE STREETS

Scale: Not To Scale

BERNERS SCHOBER architecture • engineering • interiors

Consultant:

SMITHGROUP

44 EAST MIFFLIN STREET
SUITE 500
MADISON, WI 53703
608.251.1177
www.smithgroupjjr.com

State of Wisconsin
Department of Administration
Division of State Facilities

Agency / Institution:
University Of Wisconsin

Project Title:
FIELD HOUSE PLAZA REDEVELOPMENT

1440 MONROE ST.
MADISON, WI 53711

Project Location:
University of Wisconsin - Madison
Madison, Wisconsin

WALL RENDERINGS

Revisions:			
No.	Date:	By:	Description:
1.	03/08/19		PR
	05/16/19		CITY BOARD OF PUBLIC WORKS

Graphic Scale	0 5 10 20 30
DFDM Number	18E1C
Set Type	PR
Date Issued	03/08/2019
Sheet Number	CS 200

Know what's below. Call before you dig.

FILE: P:\10856.000\CAD\C3\Sheet\15(20--00--CS100.dwg USER: rinovak DATE: May. 16 2019 TIME: 03:58 pm