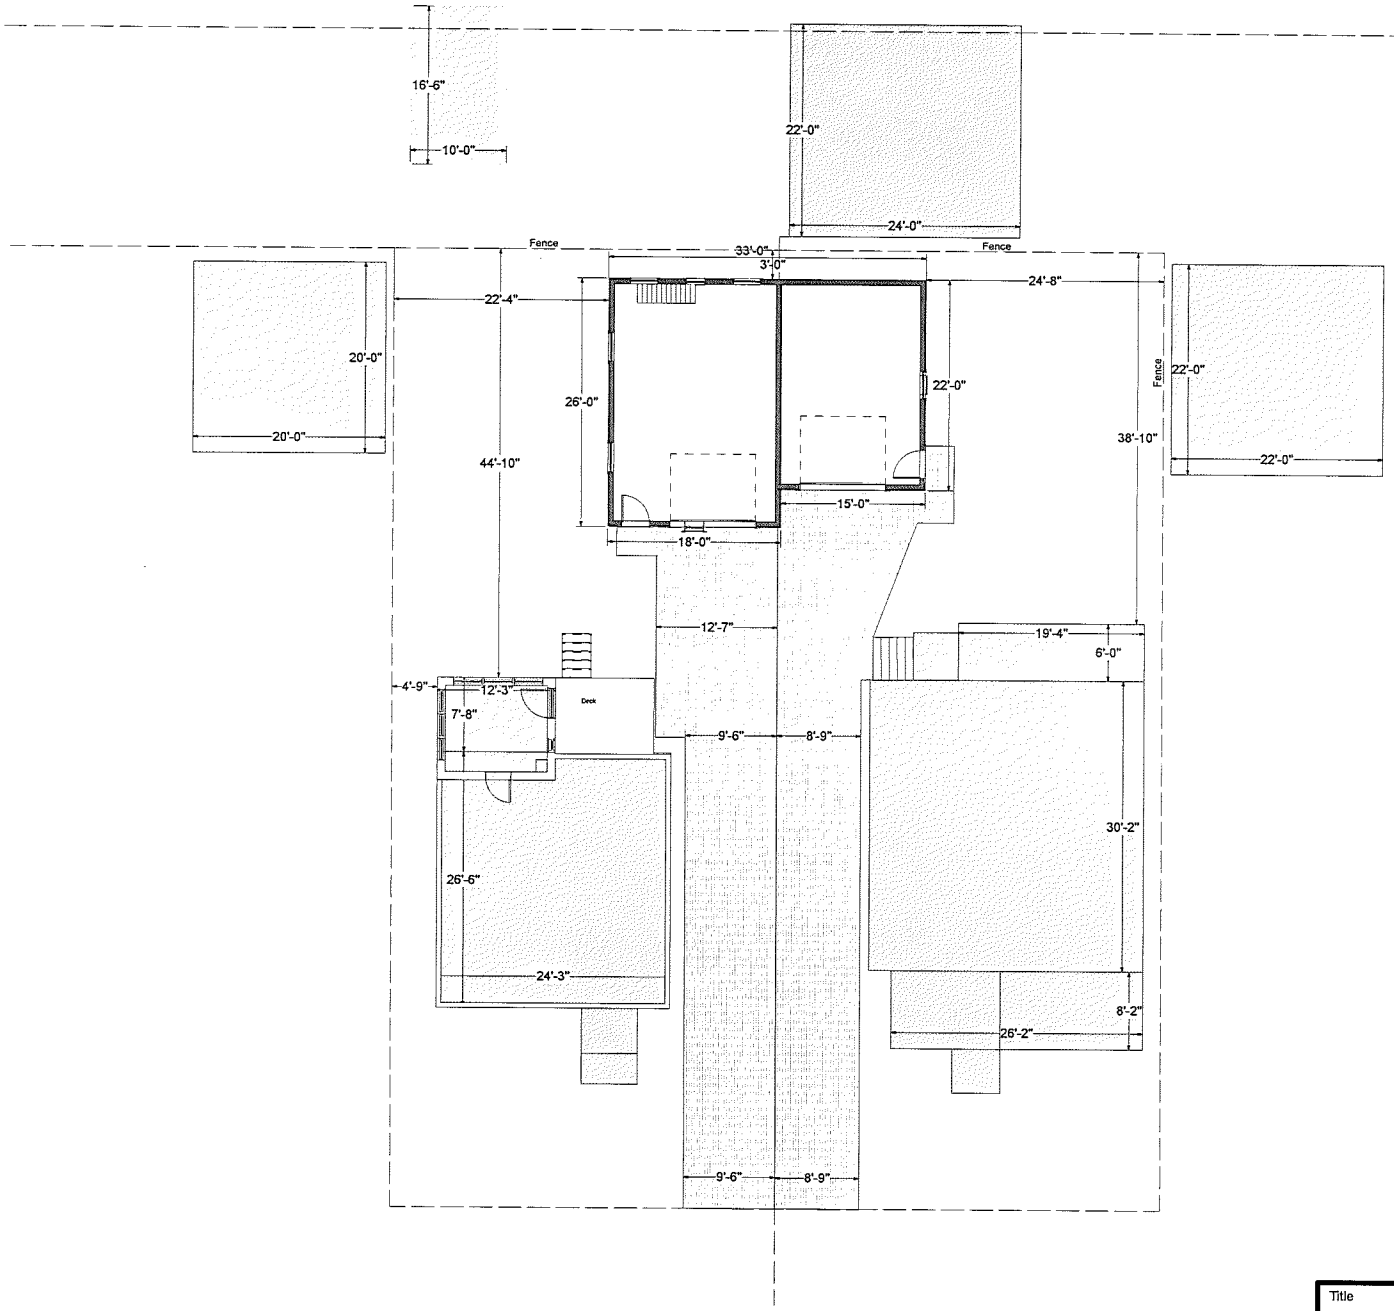

Revised Land Plot
Scale: 1" = 20'-0"

Title: revised land plot		
Drawing Number	Drawn By: BLA	Date: 6/11/19
CAD File Name: Land plot new 6-2019.vwx		

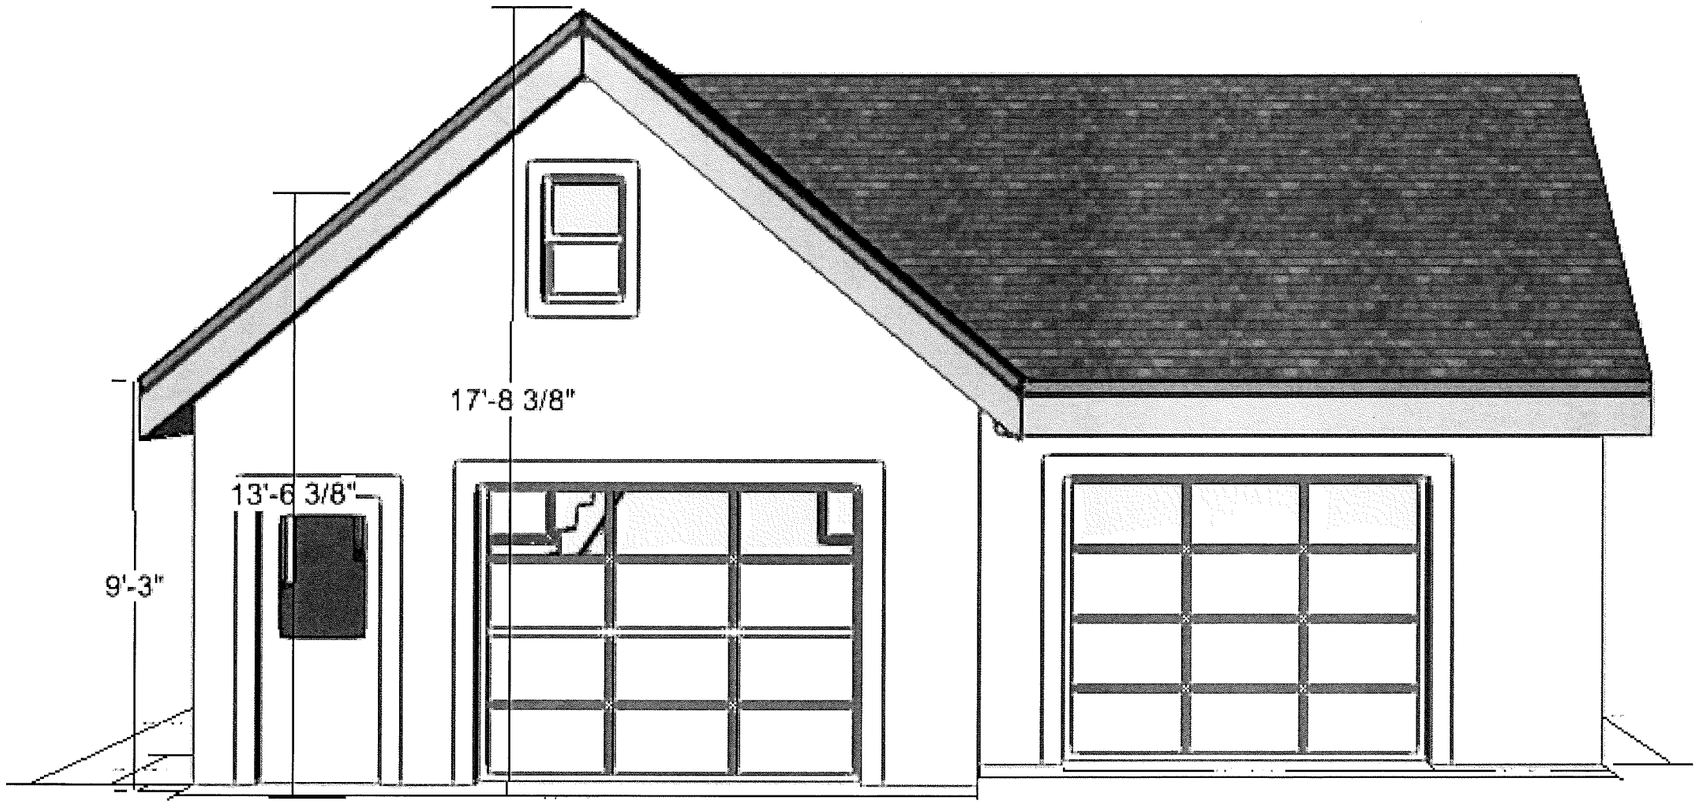

1 Revised Front
Scale: 1/4" = 1'-0"

Title: Revised Front		
Drawing Number	Drawn By: BLA	Date: 6/11/19
CAD File Name: Anderson-Squiteri version 2.vwx		

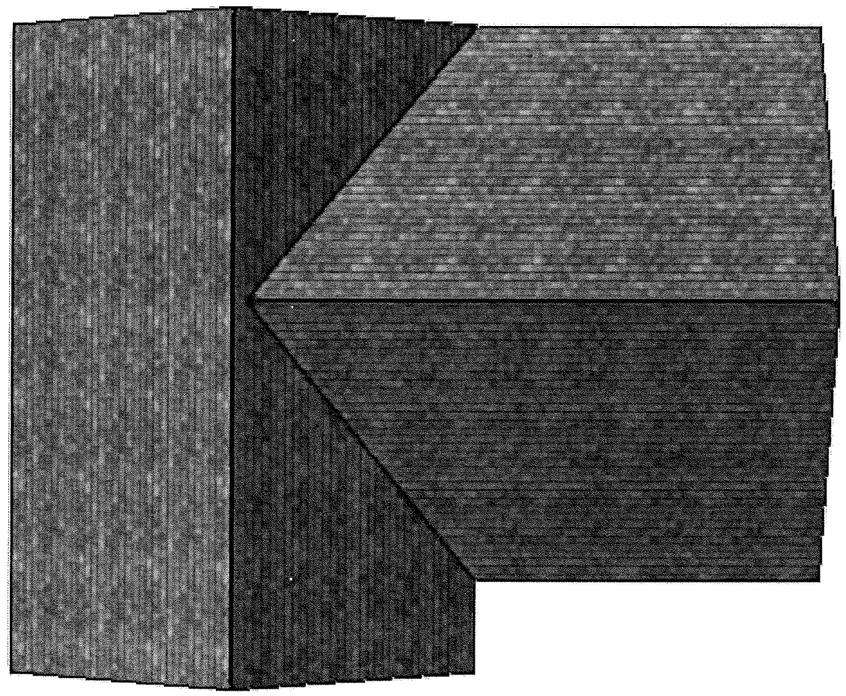

1 Revised Roof
Scale: 1/4" = 1'-0"

Title: Revised Roof		
Drawing Number	Drawn By: BLA	Date: 6/11/19
CAD File Name: Anderson-Squiteri version 2.vwx		

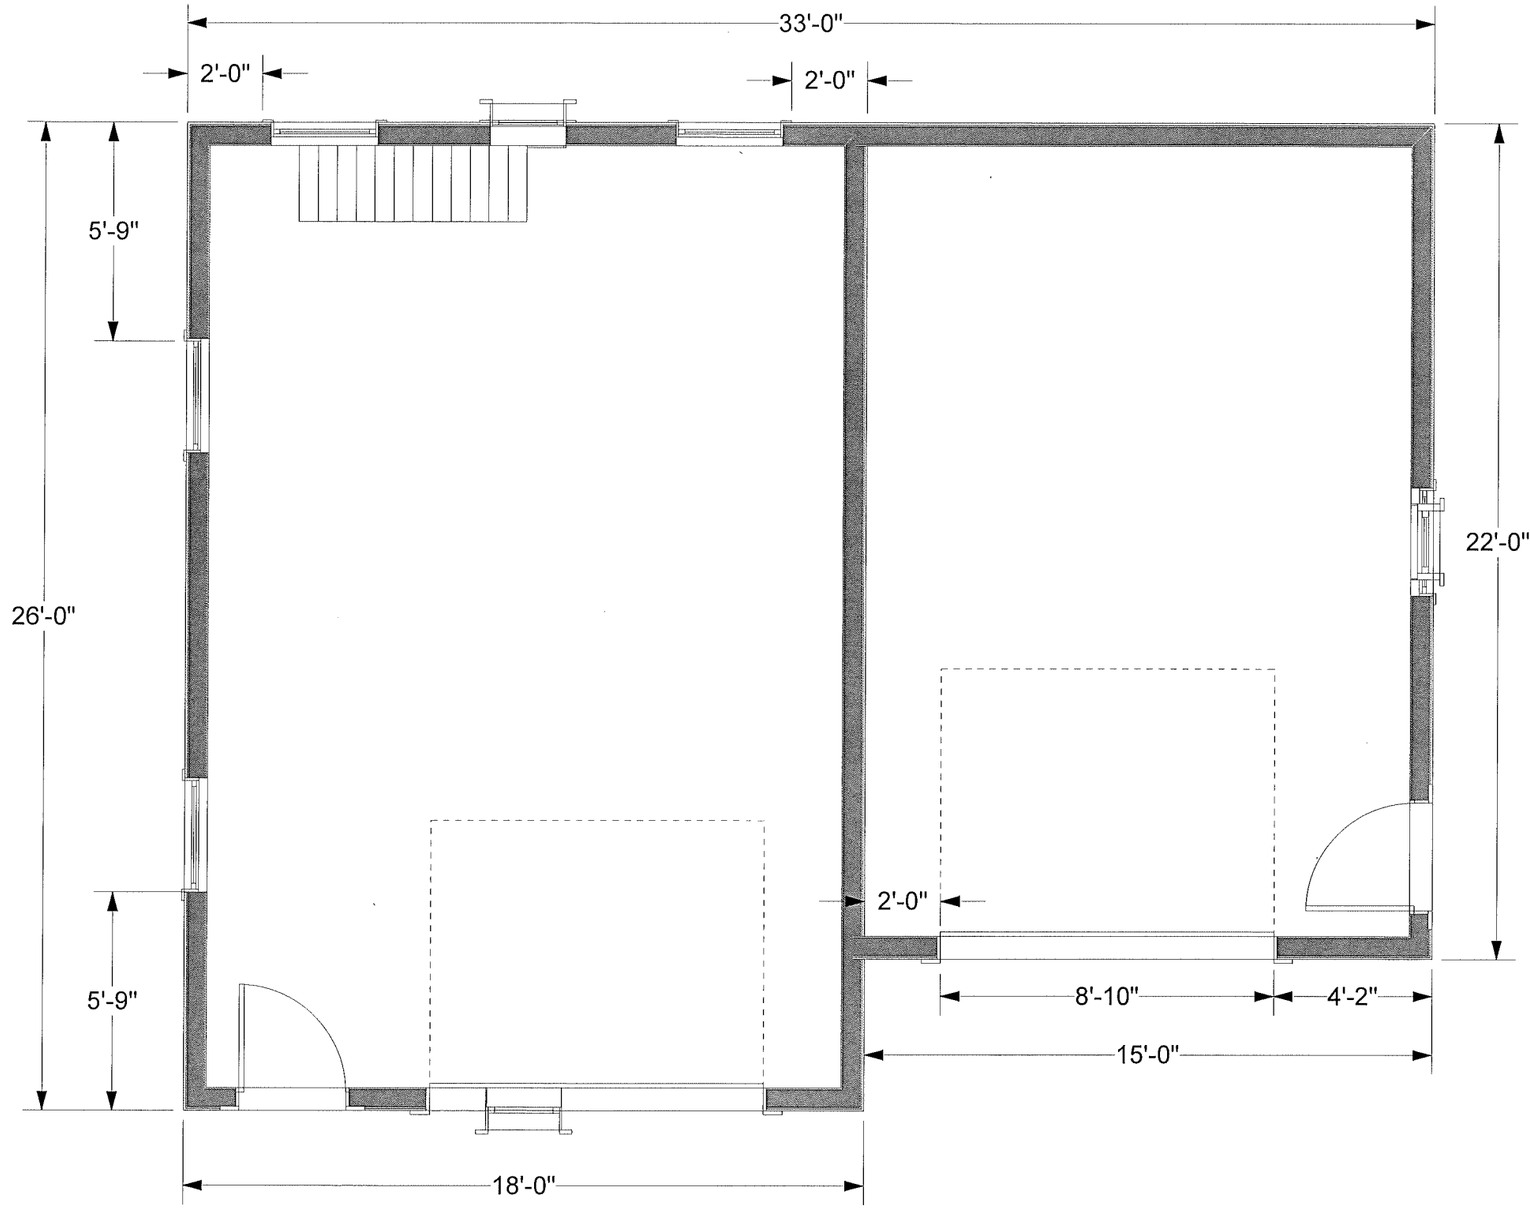

1 revised top plan
Scale: 1/4" = 1'-0"

Title: Revised top plan		
Drawing Number	Drawn By: BLA	Date: 6/11/19
CAD File Name: Anderson-Squiteri version 2.vwx		

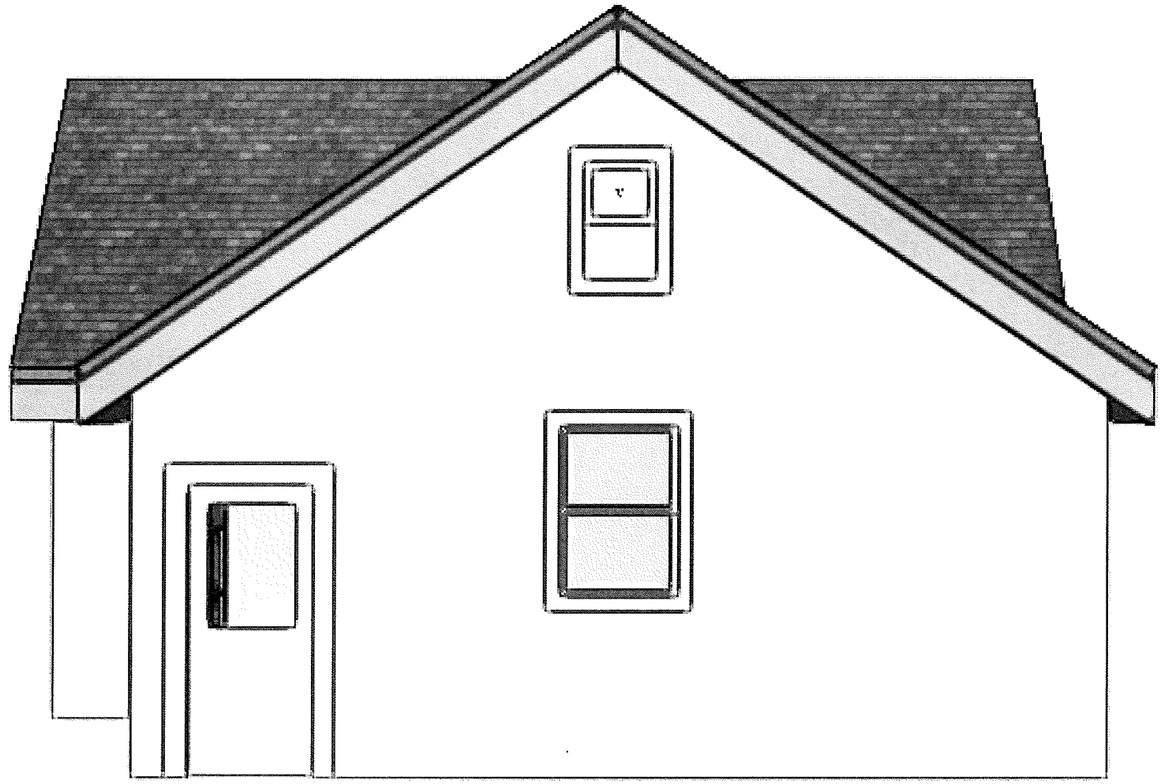

1 Revised Right
Scale: 1/4" = 1'-0"

Title: Revised Right		
Drawing Number	Drawn By: BLA	Date: 6/11/19
CAD File Name: Anderson-Squiteri version 2.vwx		

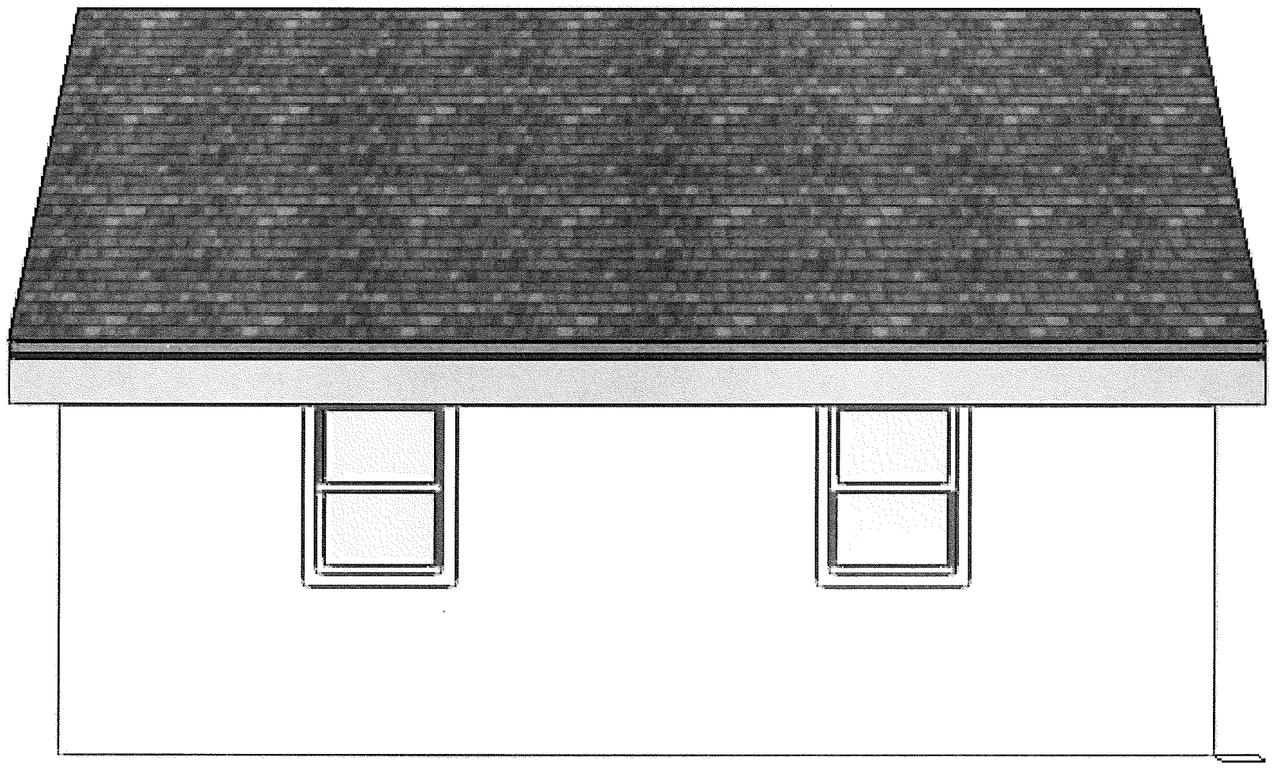

1 Revised Left
Scale: 1/4" = 1'-0"

Title: Revised Left		
Drawing Number	Drawn By: BLA	Date: 6/11/19
CAD File Name: Anderson-Squiteri version 2.vwx		

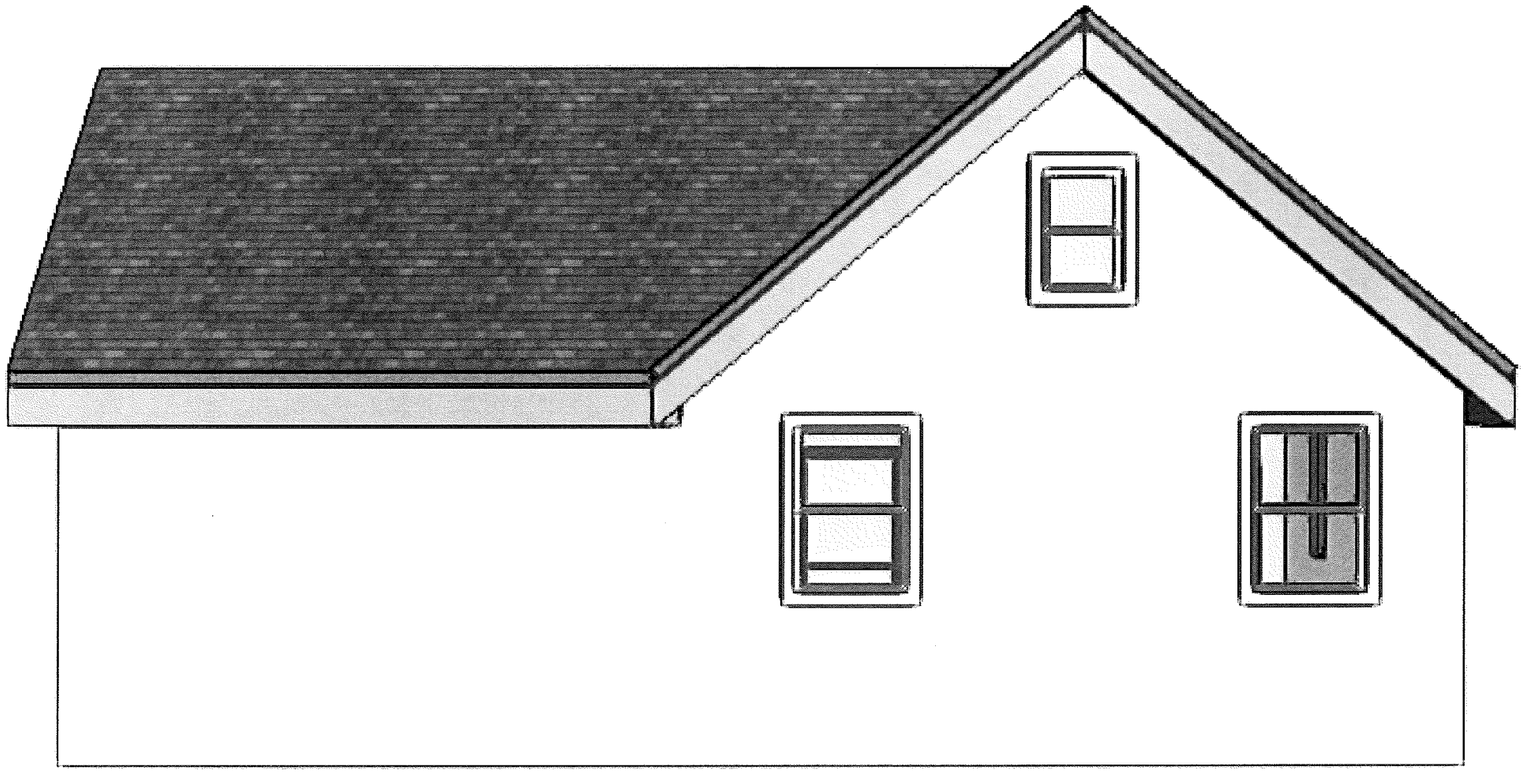

1 Revised Back
Scale: 1/4" = 1'-0"

Title: Revised Back		
Drawing Number	Drawn By: BLA	Date: 6/11/19
CAD File Name: Anderson-Squiteri version 2.vwx		

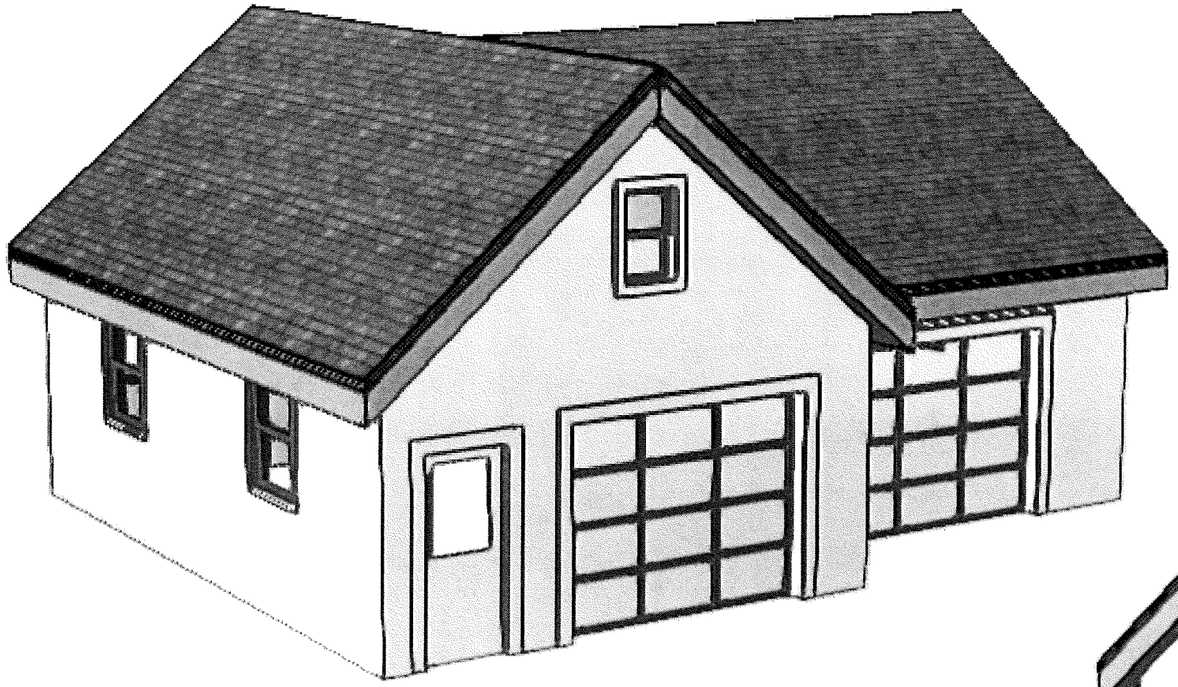

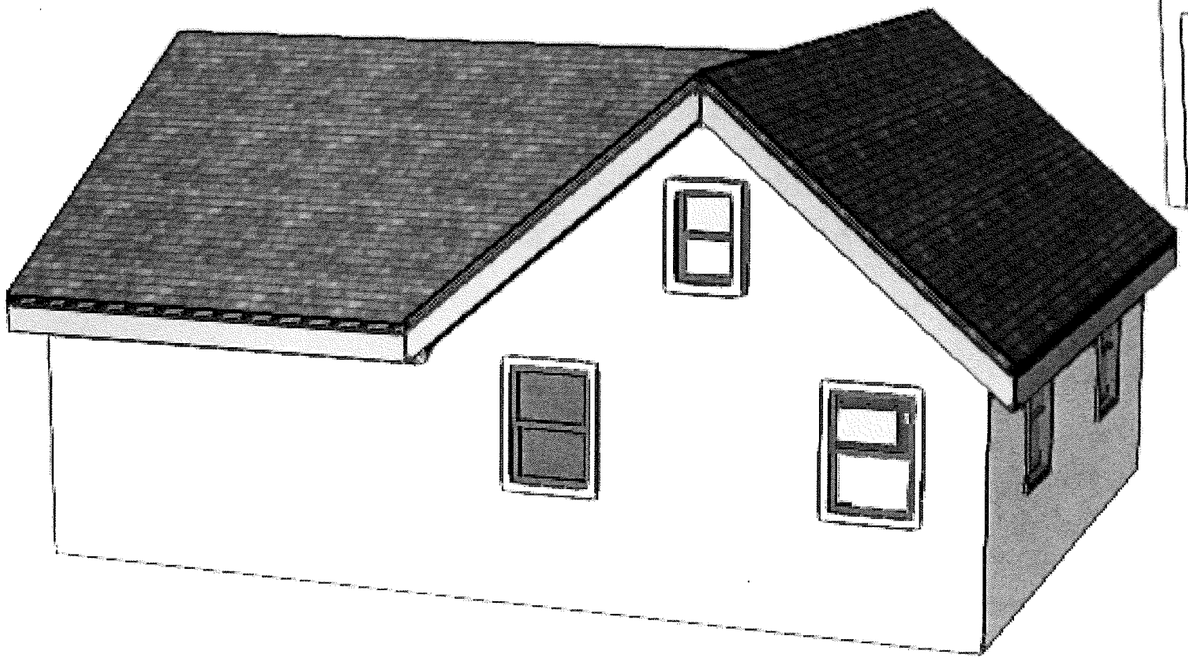

2 Revised Iso
Scale: 3/16" = 1'-0"

Title: Isometric Views		
Drawing Number	Drawn By: BLA	Date: 6/11/19
CAD File Name: Anderson-Squiteri version 2.vwx		