EXHIBIT C

PERMITTED ENCROACHMENTS INTO EASEMENTS

1. PRIVATE STORM SEWER & ACCESS STRUCTURES
2. TRASH ENCLOSURE
3. ASPHALT PAVEMENT
4. CONCRETE OUTDOOR PATIO FURNITURE DISPLAY
5. CONCRETE PAD AND BENCH
6. LIGHT POLE
7. BIORETENTION DEVICE
8. WATER LATERAL
9. CURB AND GUTTER
10. SIDEWALK
11. SANITARY LATERAL

KEY
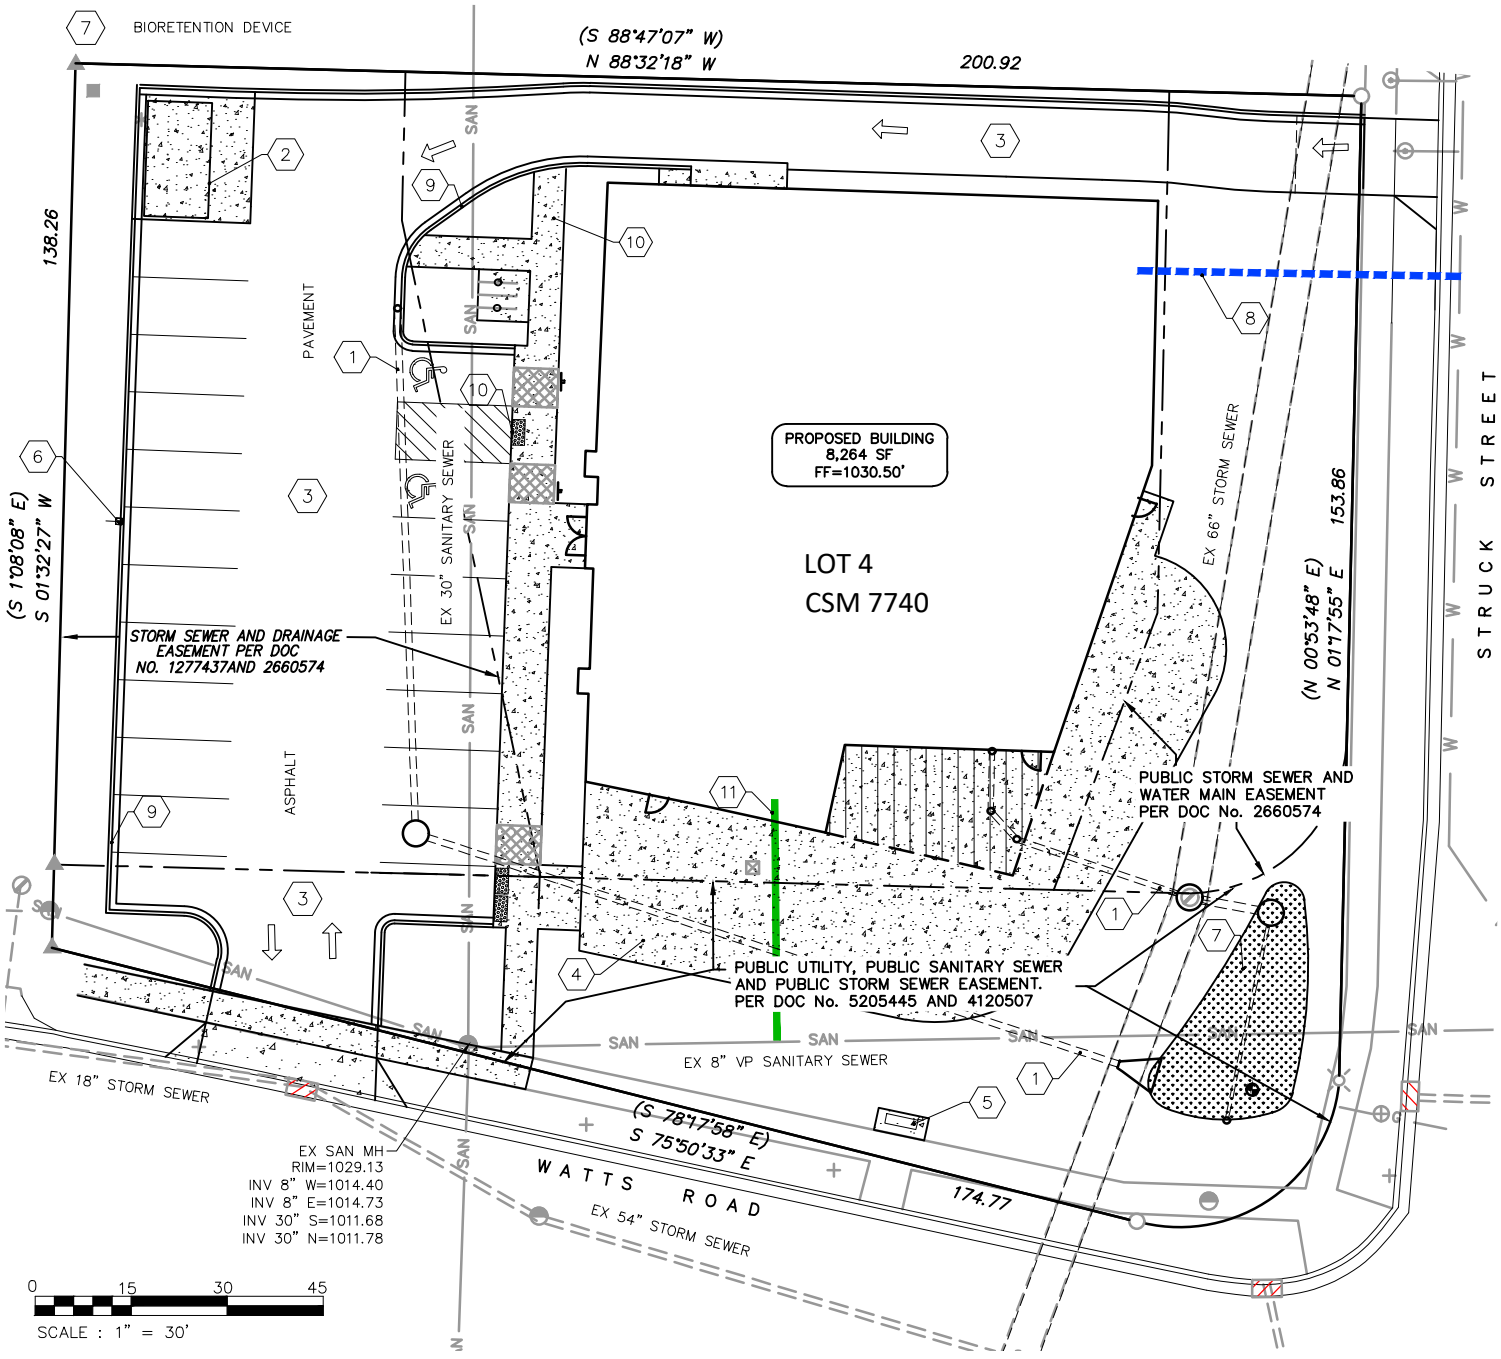
- CONCRETE
- EX PAVEMENT
- EX SIDEWALK
- CONCRETE OUTDOOR PATIO FURNITURE DISPLAY
- COVERED DISPLAY