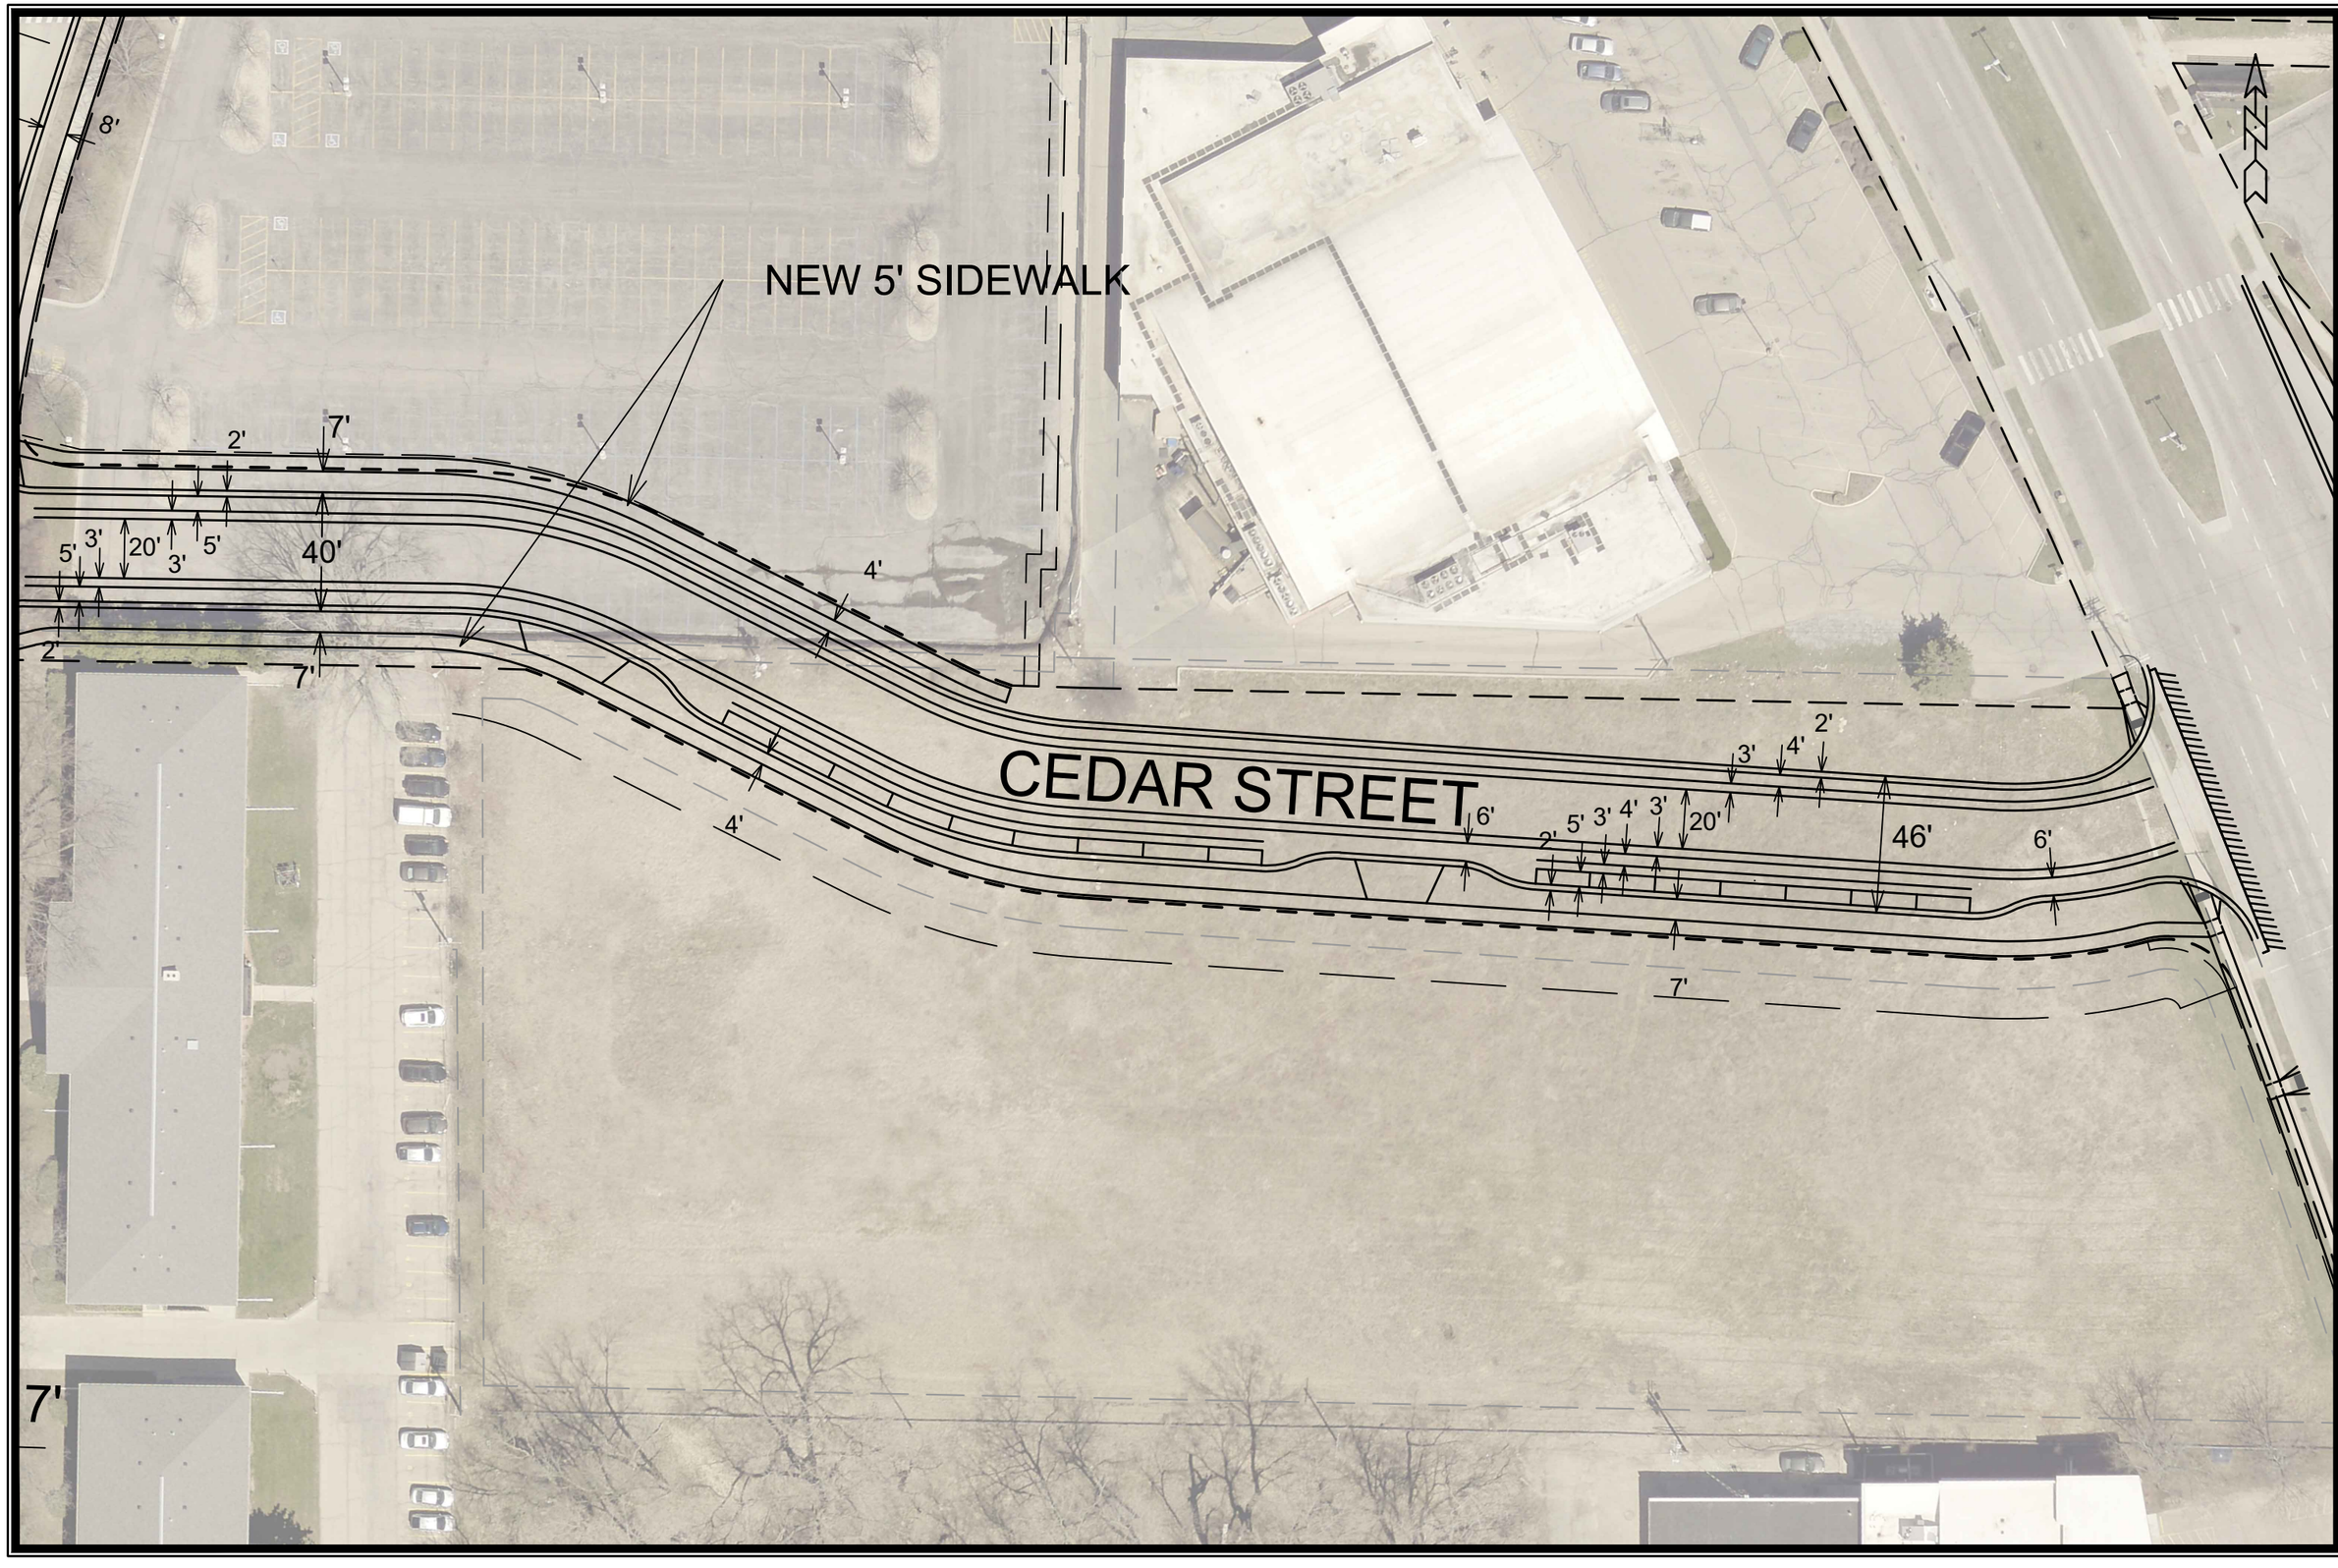

MARK	REVISION	DATE	BY
---	---	---	---

Designed By: ---
Date: 7/21/2020 2:55 PM
Scale: 1"=50'
11866

11866

MADISON, WI

CONTRACT NO: ----

ALTERNATIVE #2

CEDAR STREET GEOMETRICS

M:\DESIGN\Projects\11866\CAD\Streets\11866EN-OverallExhibitAlt2.dwg

11866