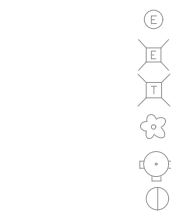


LEGEND

- 

EX. ELECTRICAL HAND HOLE

EX. ELECTRICAL PEDESTAL

EX. TELEPHONE PEDESTAL

EX. TREE

EX. WATER HYDRANT

EX. WATER VALVE
- 

EX. PROPERTY LINE

EX. EASEMENT

EX. FENCE LINE

EX. TREE LINE

EX. ABANDONED UTILITY

EX. ELECTRIC

EX. FIBER OPTIC

EX. NATURAL GAS

EX. OVERHEAD LINE

EX. SANITARY SEWER


EX. STORM SEWER

EX. CABLE TV

EX. UNDERGROUND TELEPHONE

EX. WATER LINE

EX. EDGE OF BIOSTABILIZATION

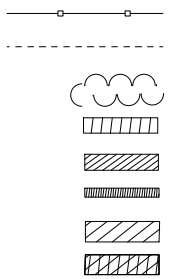- 

CONSTRUCTION FENCE

MULCHING


BRUSHING

WET MESIC SEEDING

WETLAND EMERGENT PLANTS

COIR LOG PLANTS

WET MESIC PLANTS

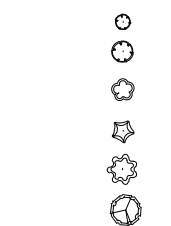WET MESIC PLANTS & SEED
- 

ARONIA MELANOCARPA 'IROQUOIS BEAUTY'

ARONIA MELANOCARPA

CEPHALANTHUS OCCIDENTALIS

ILEX VERTICILLATA 'NANA'/'JIM DANDY'

SAMBUCUS CANADENSIS

VIBURNUM TRILOBUM 'REDWING'

NOTES


1. PLANT SYMBOLS SHOWN IN GRAY ARE EXISTING.

TENNEY PARK LAGOON

BIOSTABILIZATION

1414 E. JOHNSON

MADISON, WI 53703

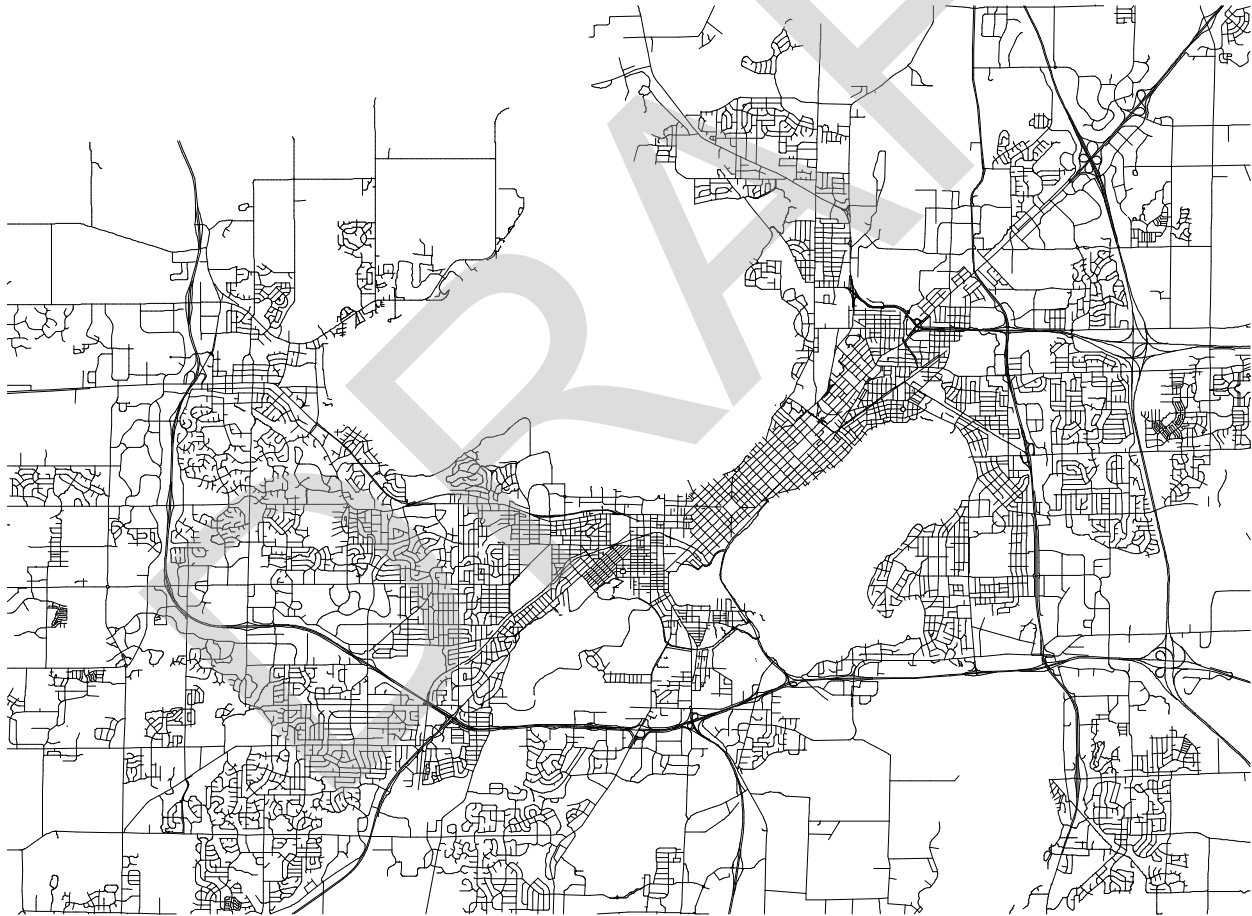

DESIGNED BY:

City of Madison

Department of Public Works

PARKS DIVISION

City-County Building, Suite 104

210 Martin Luther King, Jr. Blvd.

Madison, WI 53703



PROJECT:

TENNEY

LAGOON

BIOSTABILIZATION

1414 E. JOHNSON ST.

MADISON, WI 53703

Although every effort has been made in preparing these plans and checking them for accuracy, the contractor and subcontractors must check all details and dimensions of their trade and be responsible for the same.

ITEM	DATE
ADVERTISED TO BID: SCL	12/19/2019

PUBLIC WORKS PROJECT #:

8480

SHEET TITLE:

SHEET NUMBER:



City of Madison
Department of Public Works
PARKS DIVISION
City-County Building, Suite 104
210 Martin Luther King, Jr. Blvd.
Madison, WI 53703

play
MADISON
PARKS



PROJECT:
**TENNEY
LAGOON
BIOSTABILIZATION**

**1414 E. JOHNSON ST.
MADISON, WI 53703**


Although every effort has been made in preparing these plans and checking them for accuracy, the contractor and subcontractors must check all details and dimensions of their trade and be responsible for the same.

ITEM	DATE
ADVERTISED TO BID: SCL	12/19/2019

PUBLIC WORKS PROJECT #:
8480

SHEET TITLE:
SHEET LAYOUT


SHEET NUMBER:
L-1

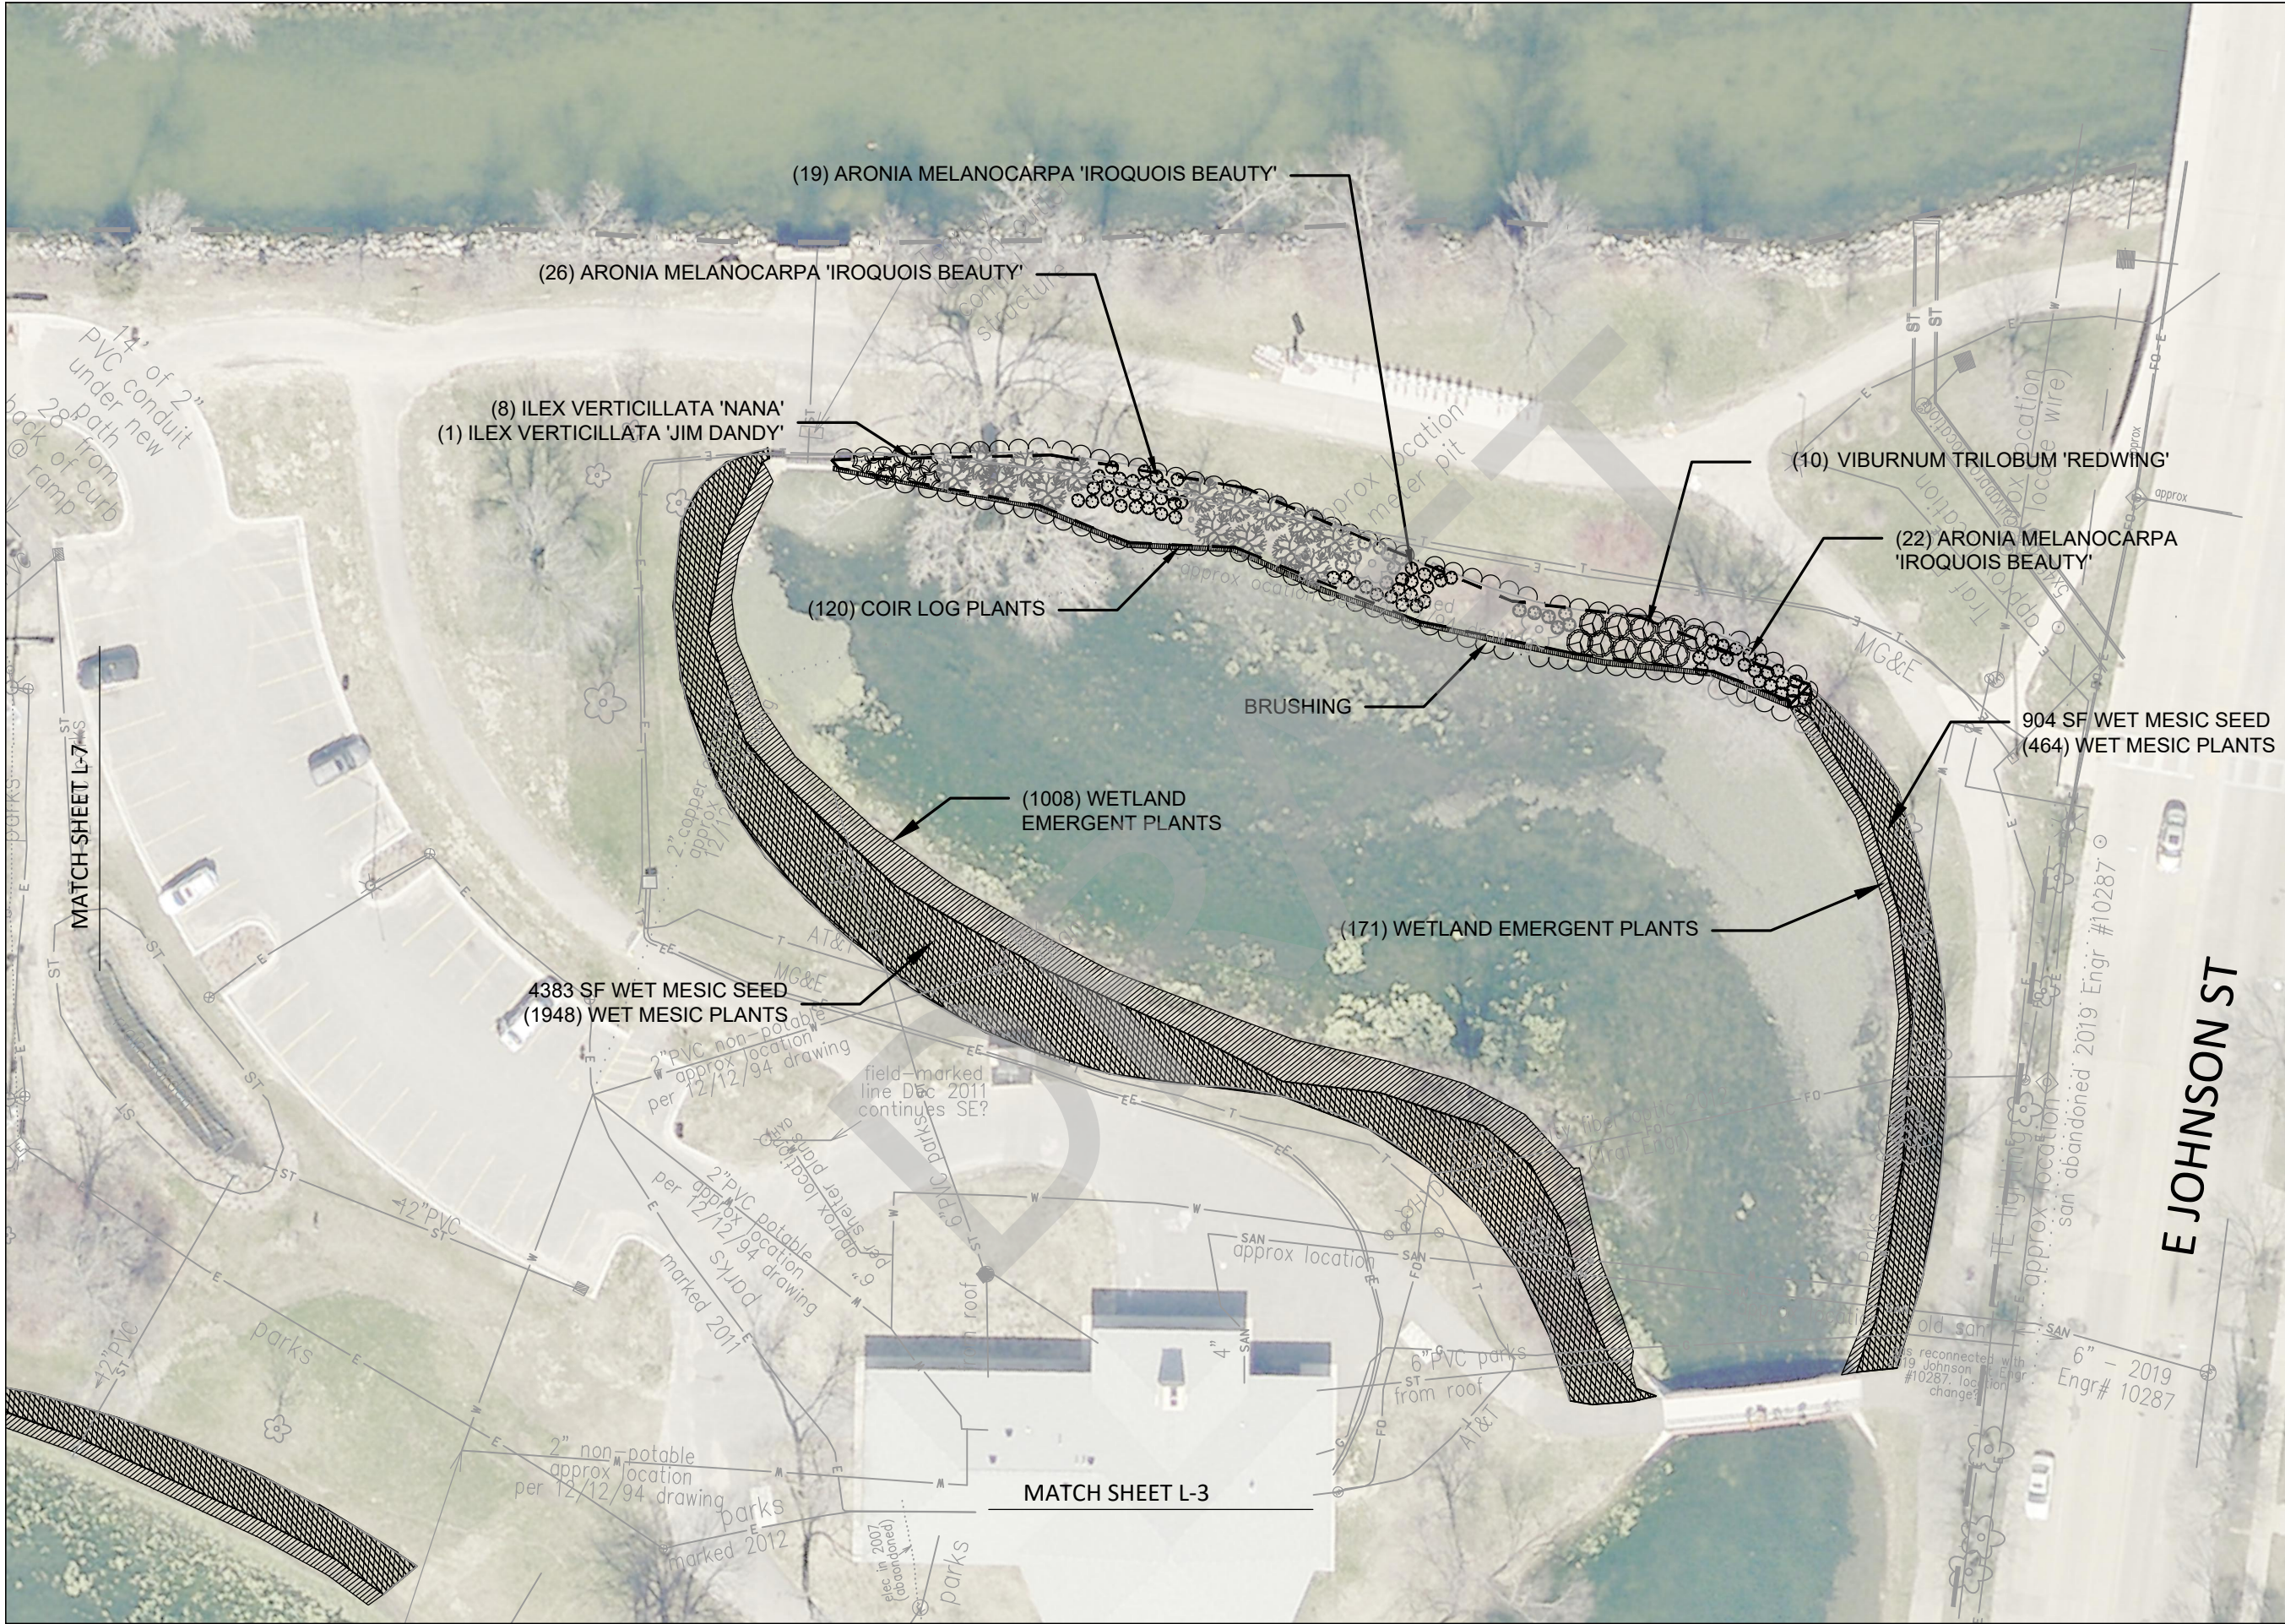

City of Madison
Department of Public Works
PARKS DIVISION

City-County Building, Suite 104
210 Martin Luther King, Jr. Blvd.
Madison, WI 53703

**play
MADISON
PARKS**

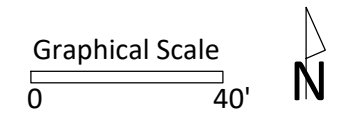

PROJECT:

**TENNEY
LAGOON
BIOSTABILIZATION**

**1414 E. JOHNSON ST.
MADISON, WI 53703**

Although every effort has been made in preparing these plans and checking them for accuracy, the contractor and subcontractors must check all details and dimensions of their trade and be responsible for the same.

ITEM	DATE
ADVERTISED TO BID: SCL	12/19/2019

PUBLIC WORKS PROJECT #:


8480

SHEET TITLE:

LANDSCAPE PLAN


SHEET NUMBER:

L-2

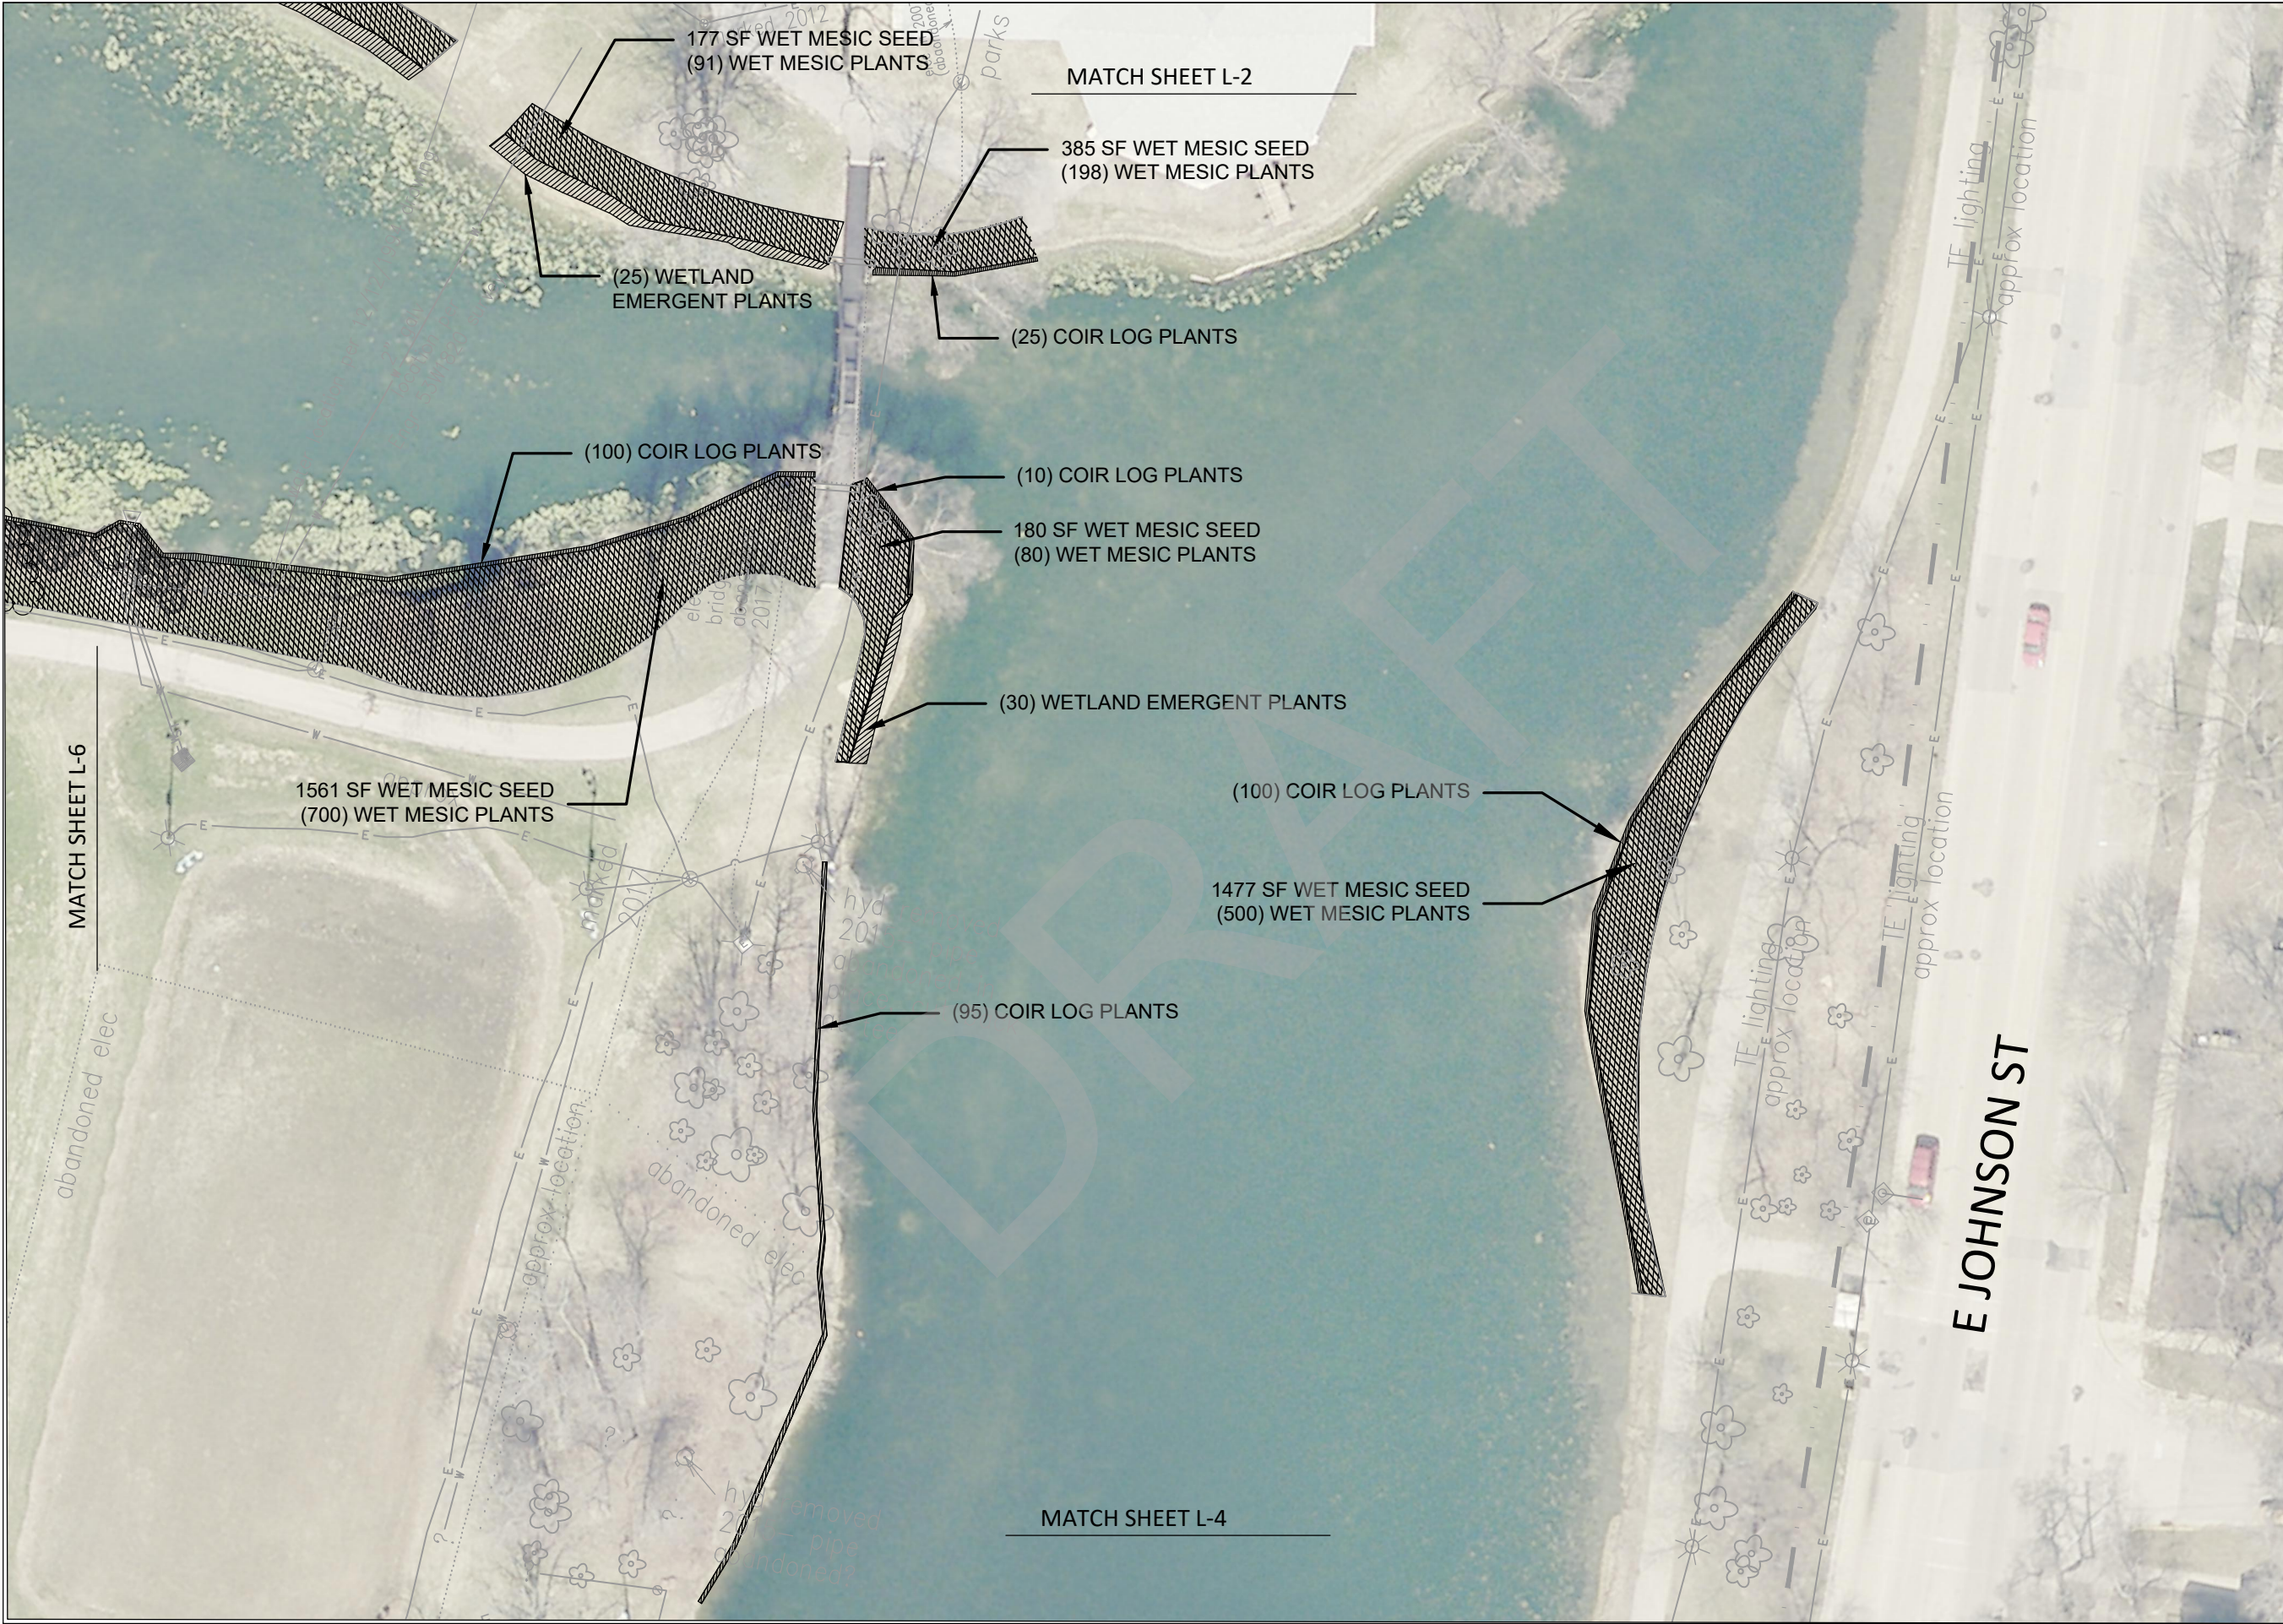

City of Madison
Department of Public Works
PARKS DIVISION

City-County Building, Suite 104
210 Martin Luther King, Jr. Blvd.
Madison, WI 53703

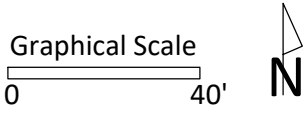

PROJECT:
**TENNEY
LAGOON
BIOSTABILIZATION**

**1414 E. JOHNSON ST.
MADISON, WI 53703**


Although every effort has been made in preparing these plans and checking them for accuracy, the contractor and subcontractors must check all details and dimensions of their trade and be responsible for the same.

ITEM	DATE
ADVERTISED TO BID: SCL	12/19/2019


PUBLIC WORKS PROJECT #:
8480

SHEET TITLE:
LANDSCAPE PLAN

SHEET NUMBER:
L-3

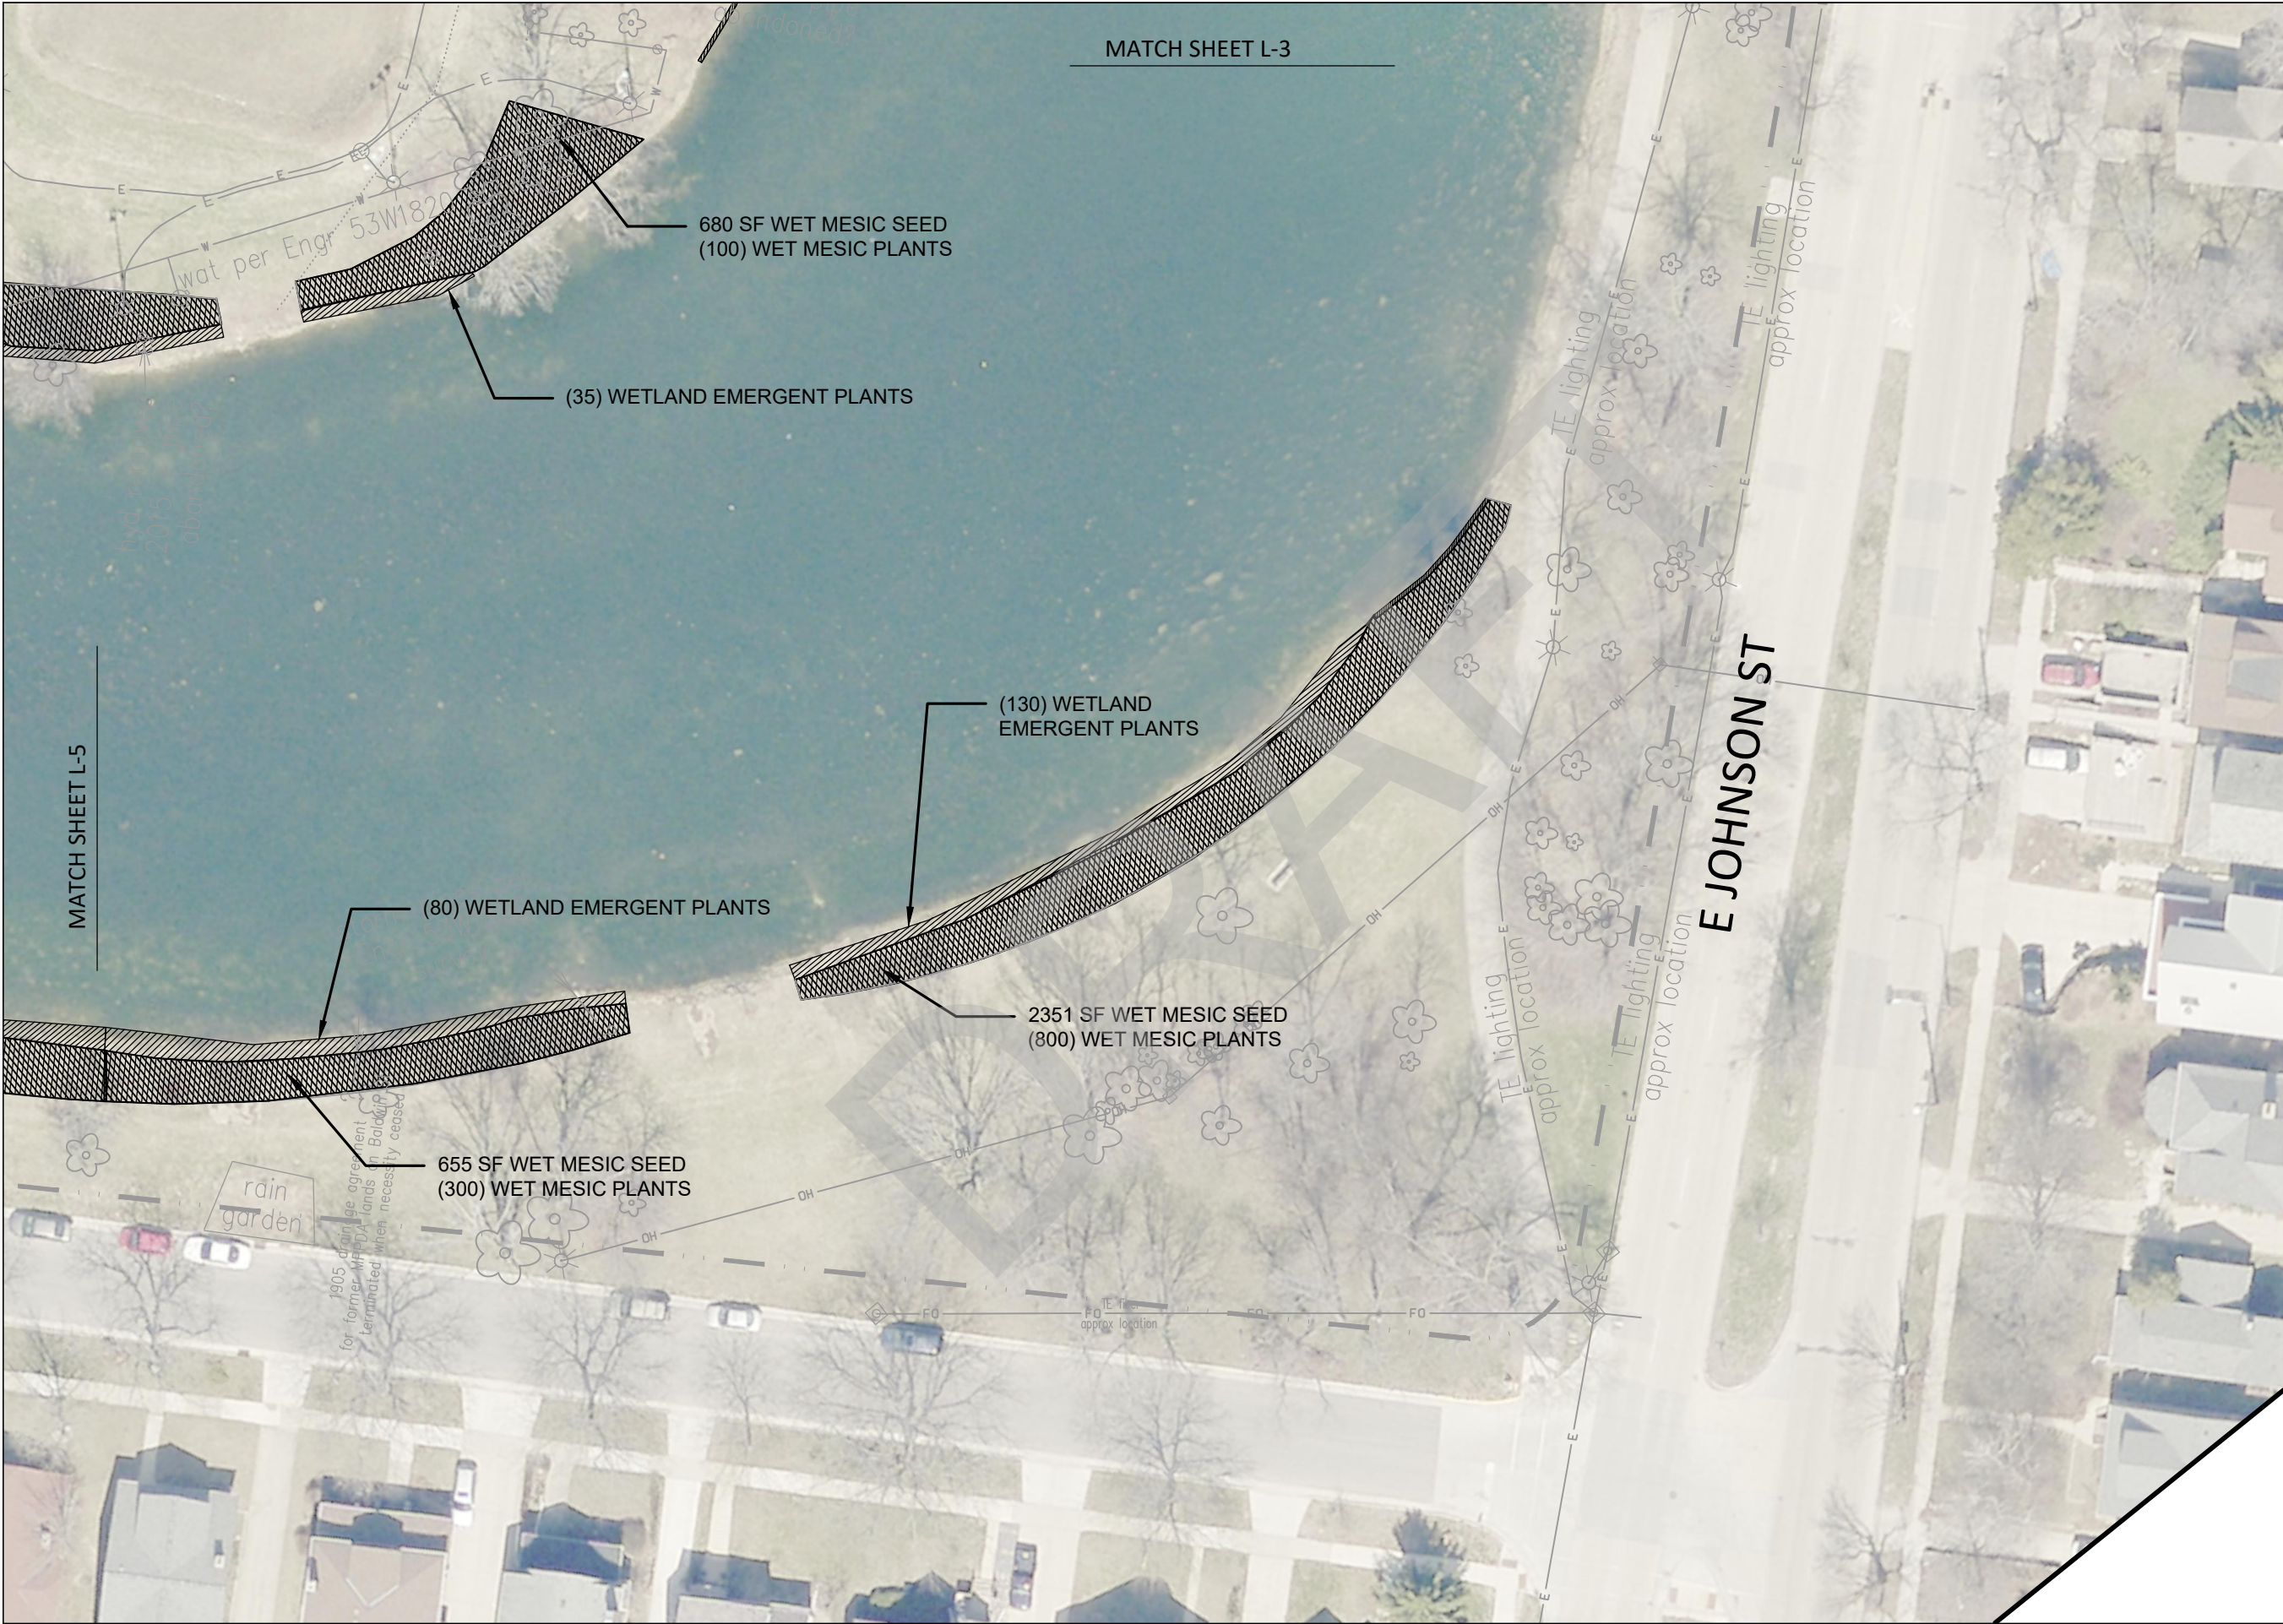

City of Madison
Department of Public Works
PARKS DIVISION
City-County Building, Suite 104
210 Martin Luther King, Jr. Blvd.
Madison, WI 53703

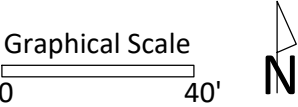

PROJECT:
*TENNEY
LAGOON
BIOSTABILIZATION*

*1414 E. JOHNSON ST.
MADISON, WI 53703*


Although every effort has been made in preparing these plans and checking them for accuracy, the contractor and subcontractors must check all details and dimensions of their trade and be responsible for the same.

ITEM	DATE
ADVERTISED TO BID: SCL	12/19/2019

PUBLIC WORKS PROJECT #:
8480


SHEET TITLE:
LANDSCAPE PLAN

SHEET NUMBER:
L-4

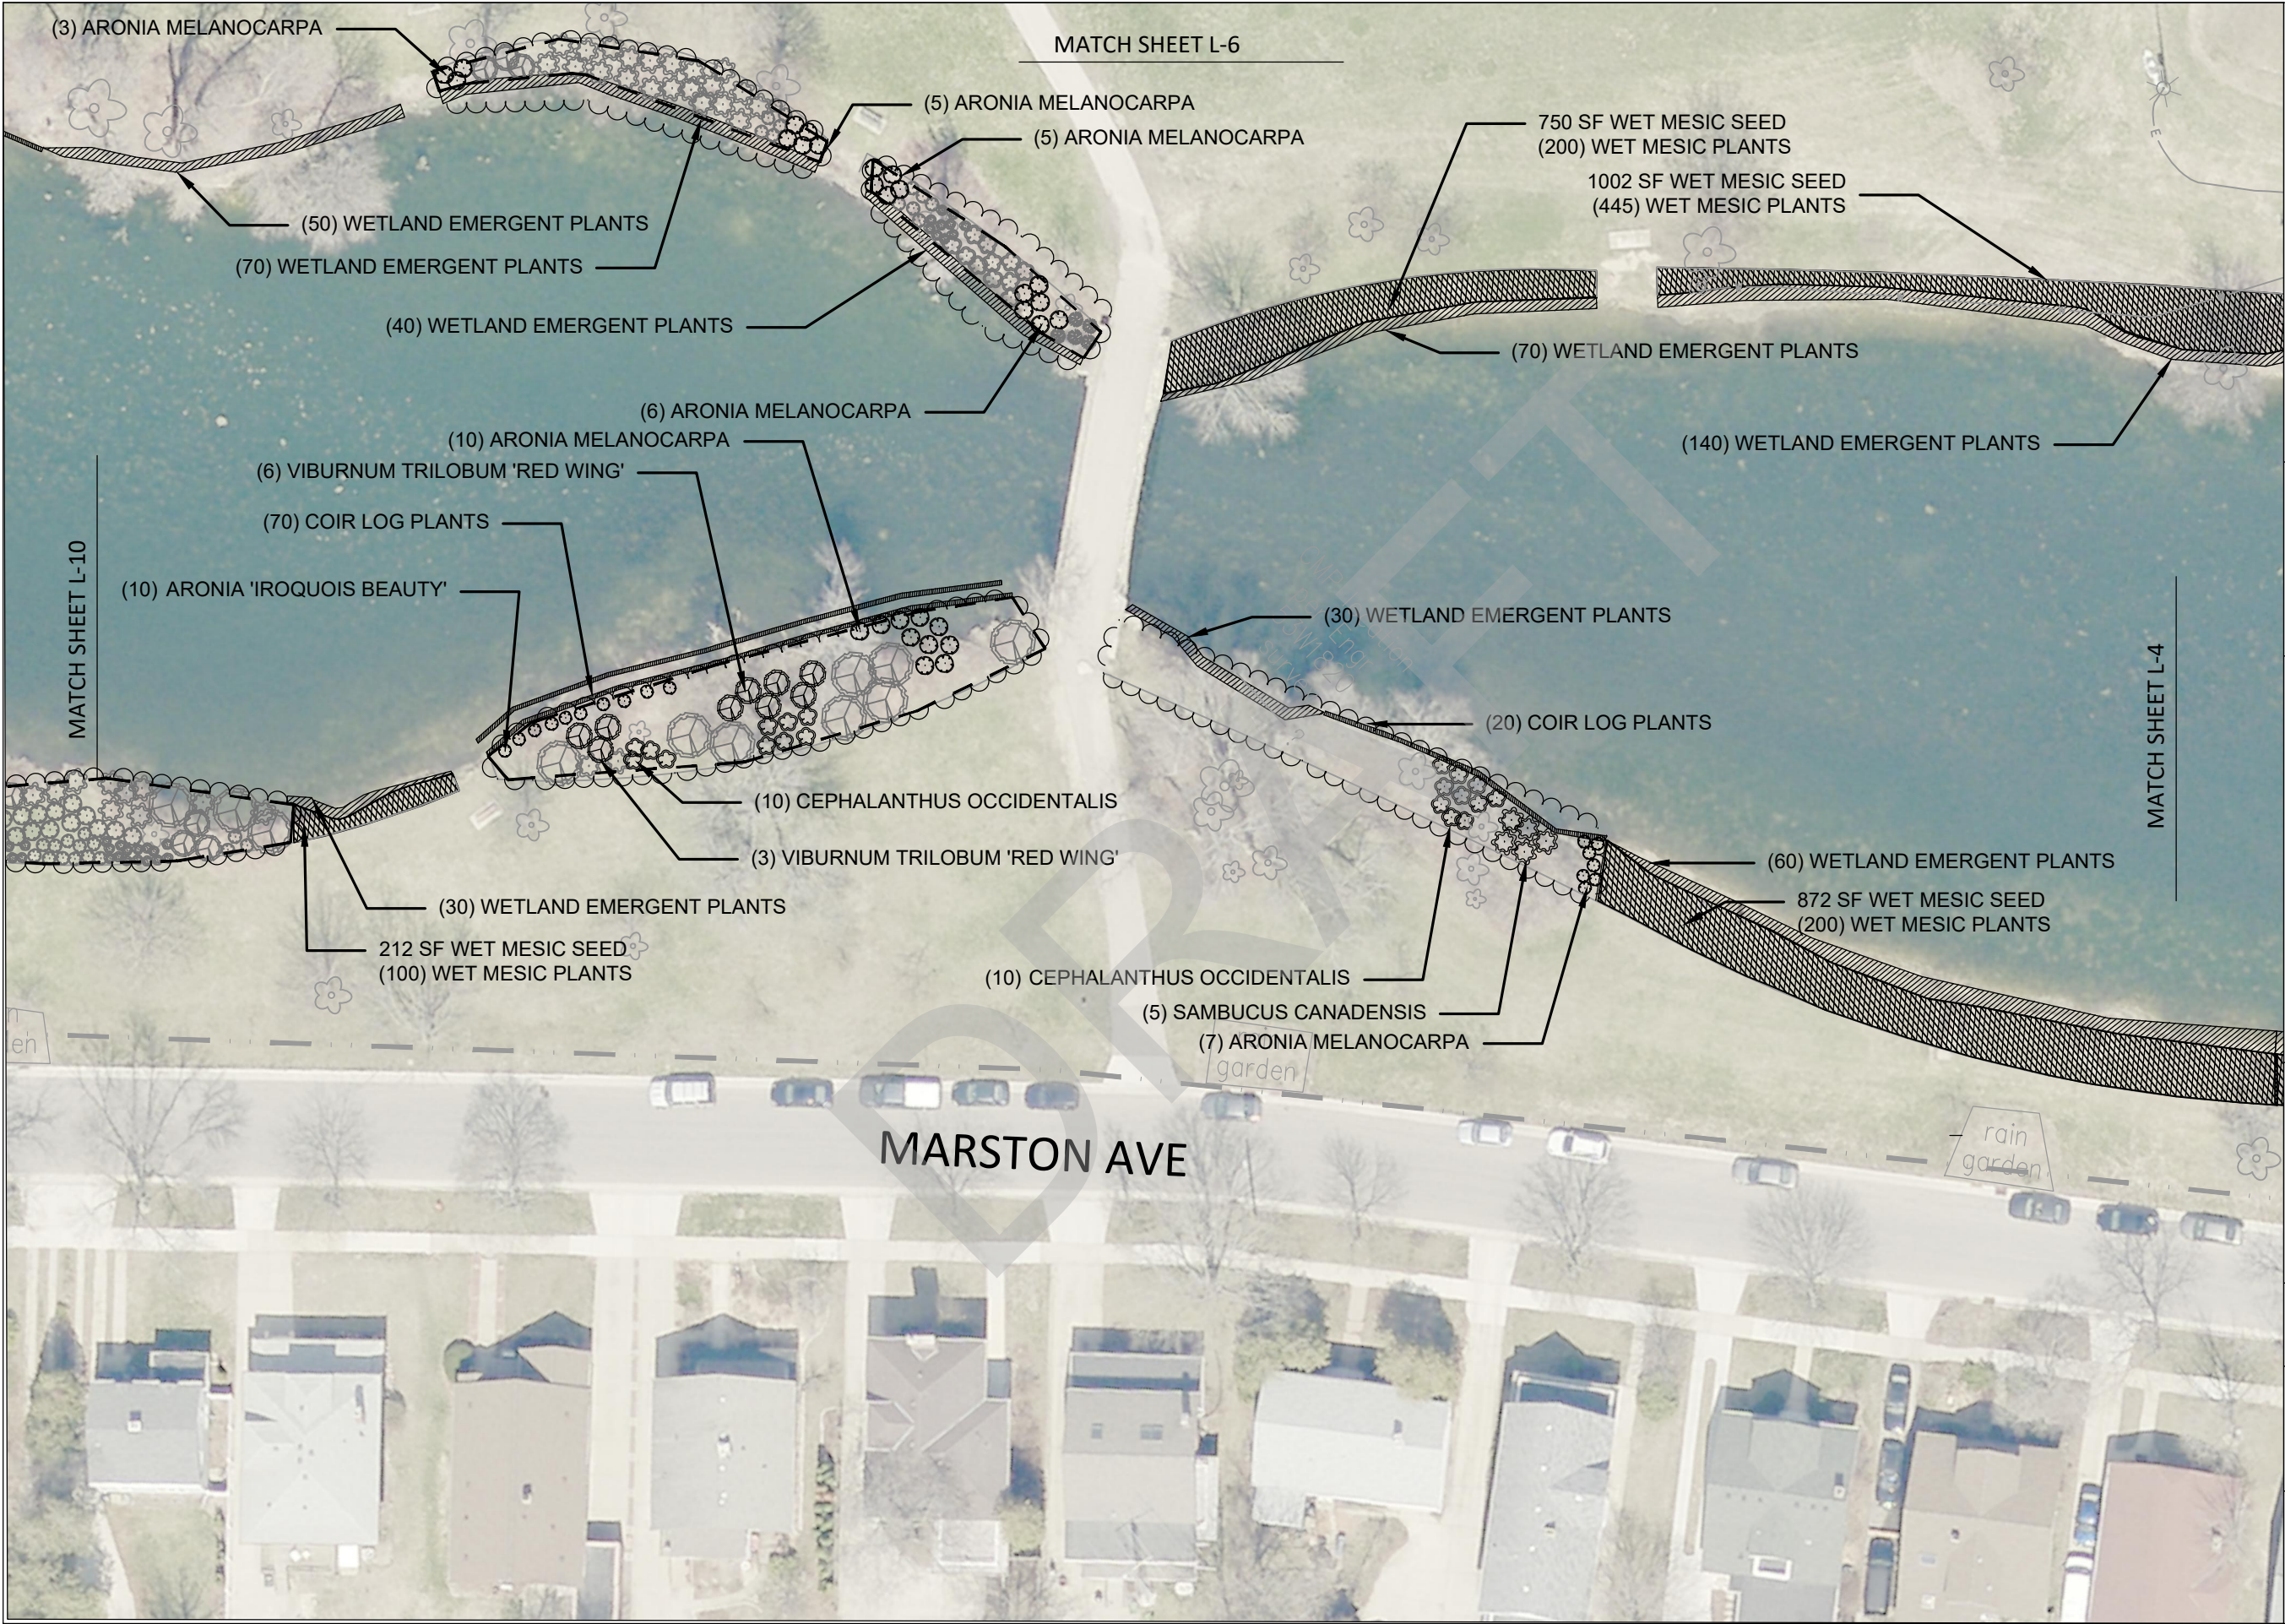

City of Madison
Department of Public Works
PARKS DIVISION
City-County Building, Suite 104
210 Martin Luther King, Jr. Blvd.
Madison, WI 53703

play
MADISON
PARKS

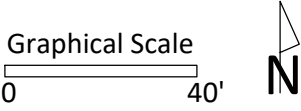

PROJECT:
**TENNEY
LAGOON
BIOSTABILIZATION**

**1414 E. JOHNSON ST.
MADISON, WI 53703**

Although every effort has been made in preparing these plans and checking them for accuracy, the contractor and subcontractors must check all details and dimensions of their trade and be responsible for the same.

ITEM	DATE
ADVERTISED TO BID: SCL	12/19/2019

PUBLIC WORKS PROJECT #:
8480

SHEET TITLE:
LANDSCAPE PLAN

SHEET NUMBER:
L-5



MATCH SHEET L-7

(65) WETLAND EMERGENT PLANTS

1599 SF WET MESIC SEEDING
(450) WET MESIC PLANTS

(125) COIR LOG PLANTS

3956 SF WET MESIC SEED
(800) WET MESIC PLANTS


MATCH SHEET L-9

MATCH SHEET L-3

MATCH SHEET L-5

City of Madison
Department of Public Works
PARKS DIVISION
*City-County Building, Suite 104
210 Martin Luther King, Jr. Blvd.
Madison, WI 53703*

**play
MADISON
PARKS**

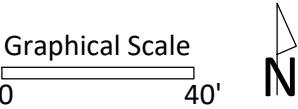

PROJECT:
*TENNEY
LAGOON
BIOSTABILIZATION*

*1414 E. JOHNSON ST.
MADISON, WI 53703*


Although every effort has been made in preparing these plans and checking them for accuracy, the contractor and subcontractors must check all details and dimensions of their trade and be responsible for the same.

ITEM	DATE
ADVERTISED TO BID: SCL	12/19/2019

PUBLIC WORKS PROJECT #:
8480

SHEET TITLE:
LANDSCAPE PLAN


SHEET NUMBER:
L-6

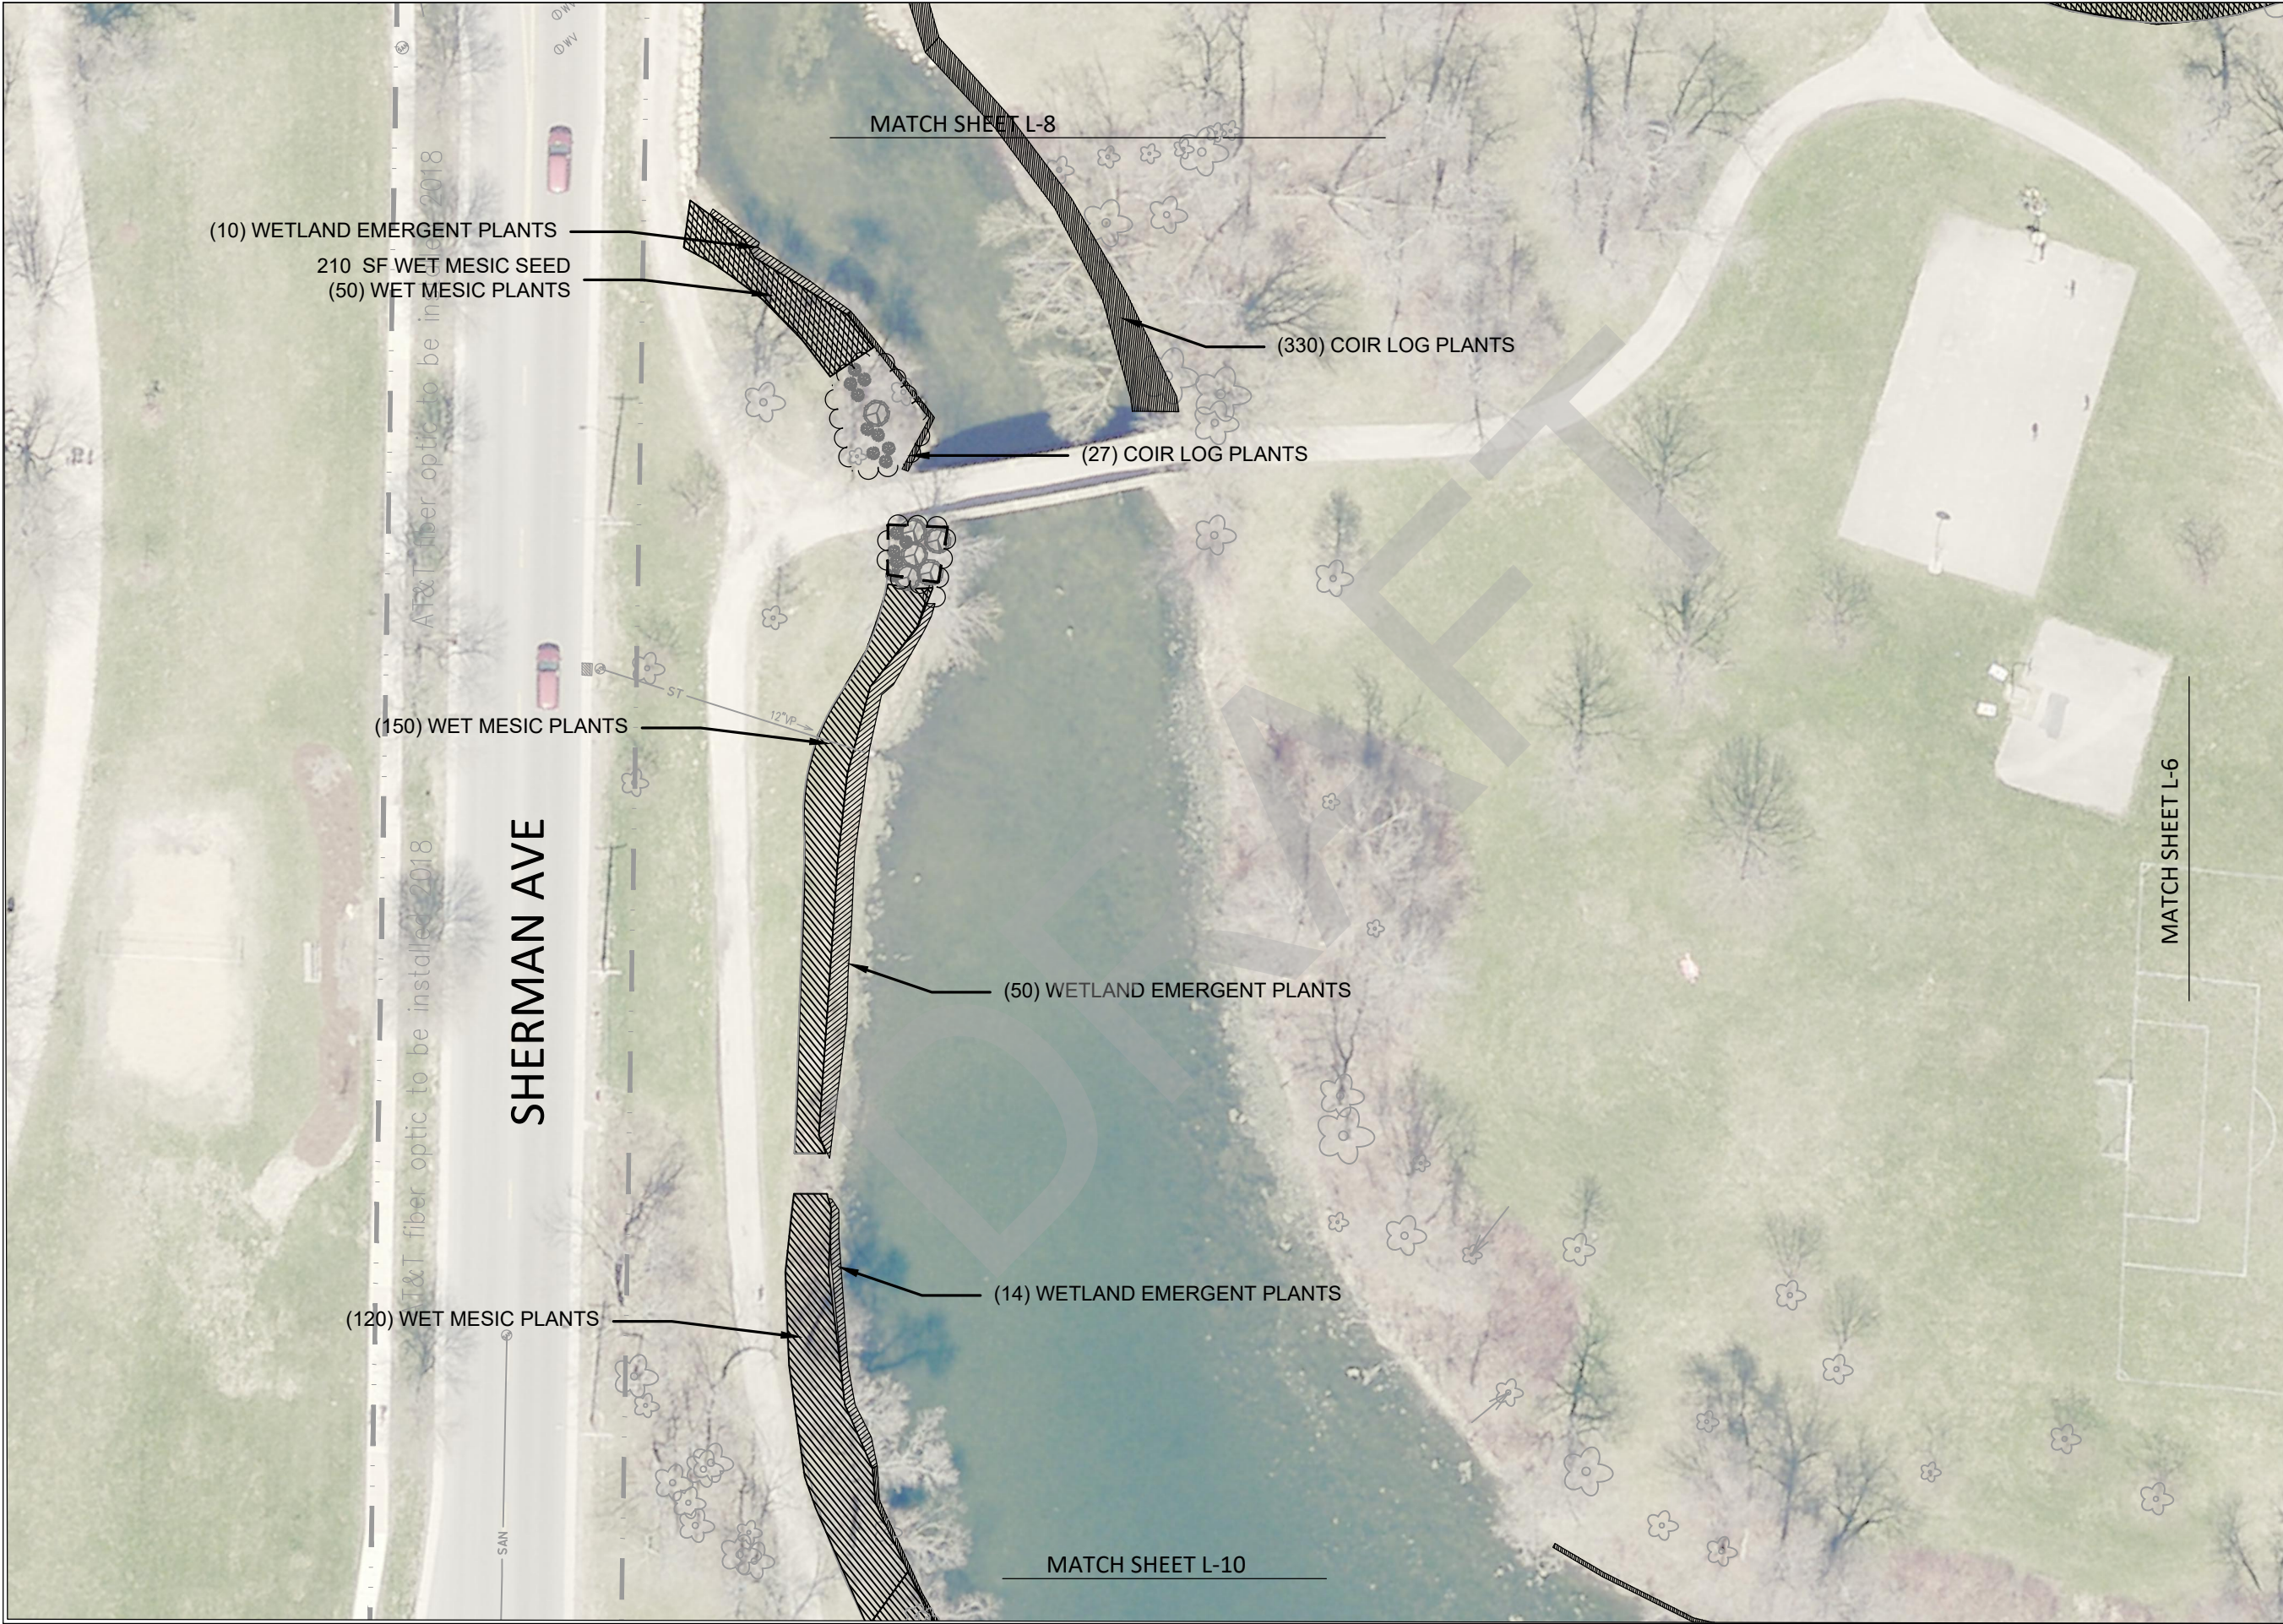

City of Madison
Department of Public Works
PARKS DIVISION

City-County Building, Suite 104
210 Martin Luther King, Jr. Blvd.
Madison, WI 53703

play
MADISON
PARKS

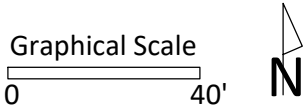

PROJECT:
**TENNEY
LAGOON
BIOSTABILIZATION**

**1414 E. JOHNSON ST.
MADISON, WI 53703**


Although every effort has been made in preparing these plans and checking them for accuracy, the contractor and subcontractors must check all details and dimensions of their trade and be responsible for the same.

ITEM	DATE
ADVERTISED TO BID: SCL	12/19/2019


PUBLIC WORKS PROJECT #:
8480

SHEET TITLE:
LANDSCAPE PLAN

SHEET NUMBER:
L-9

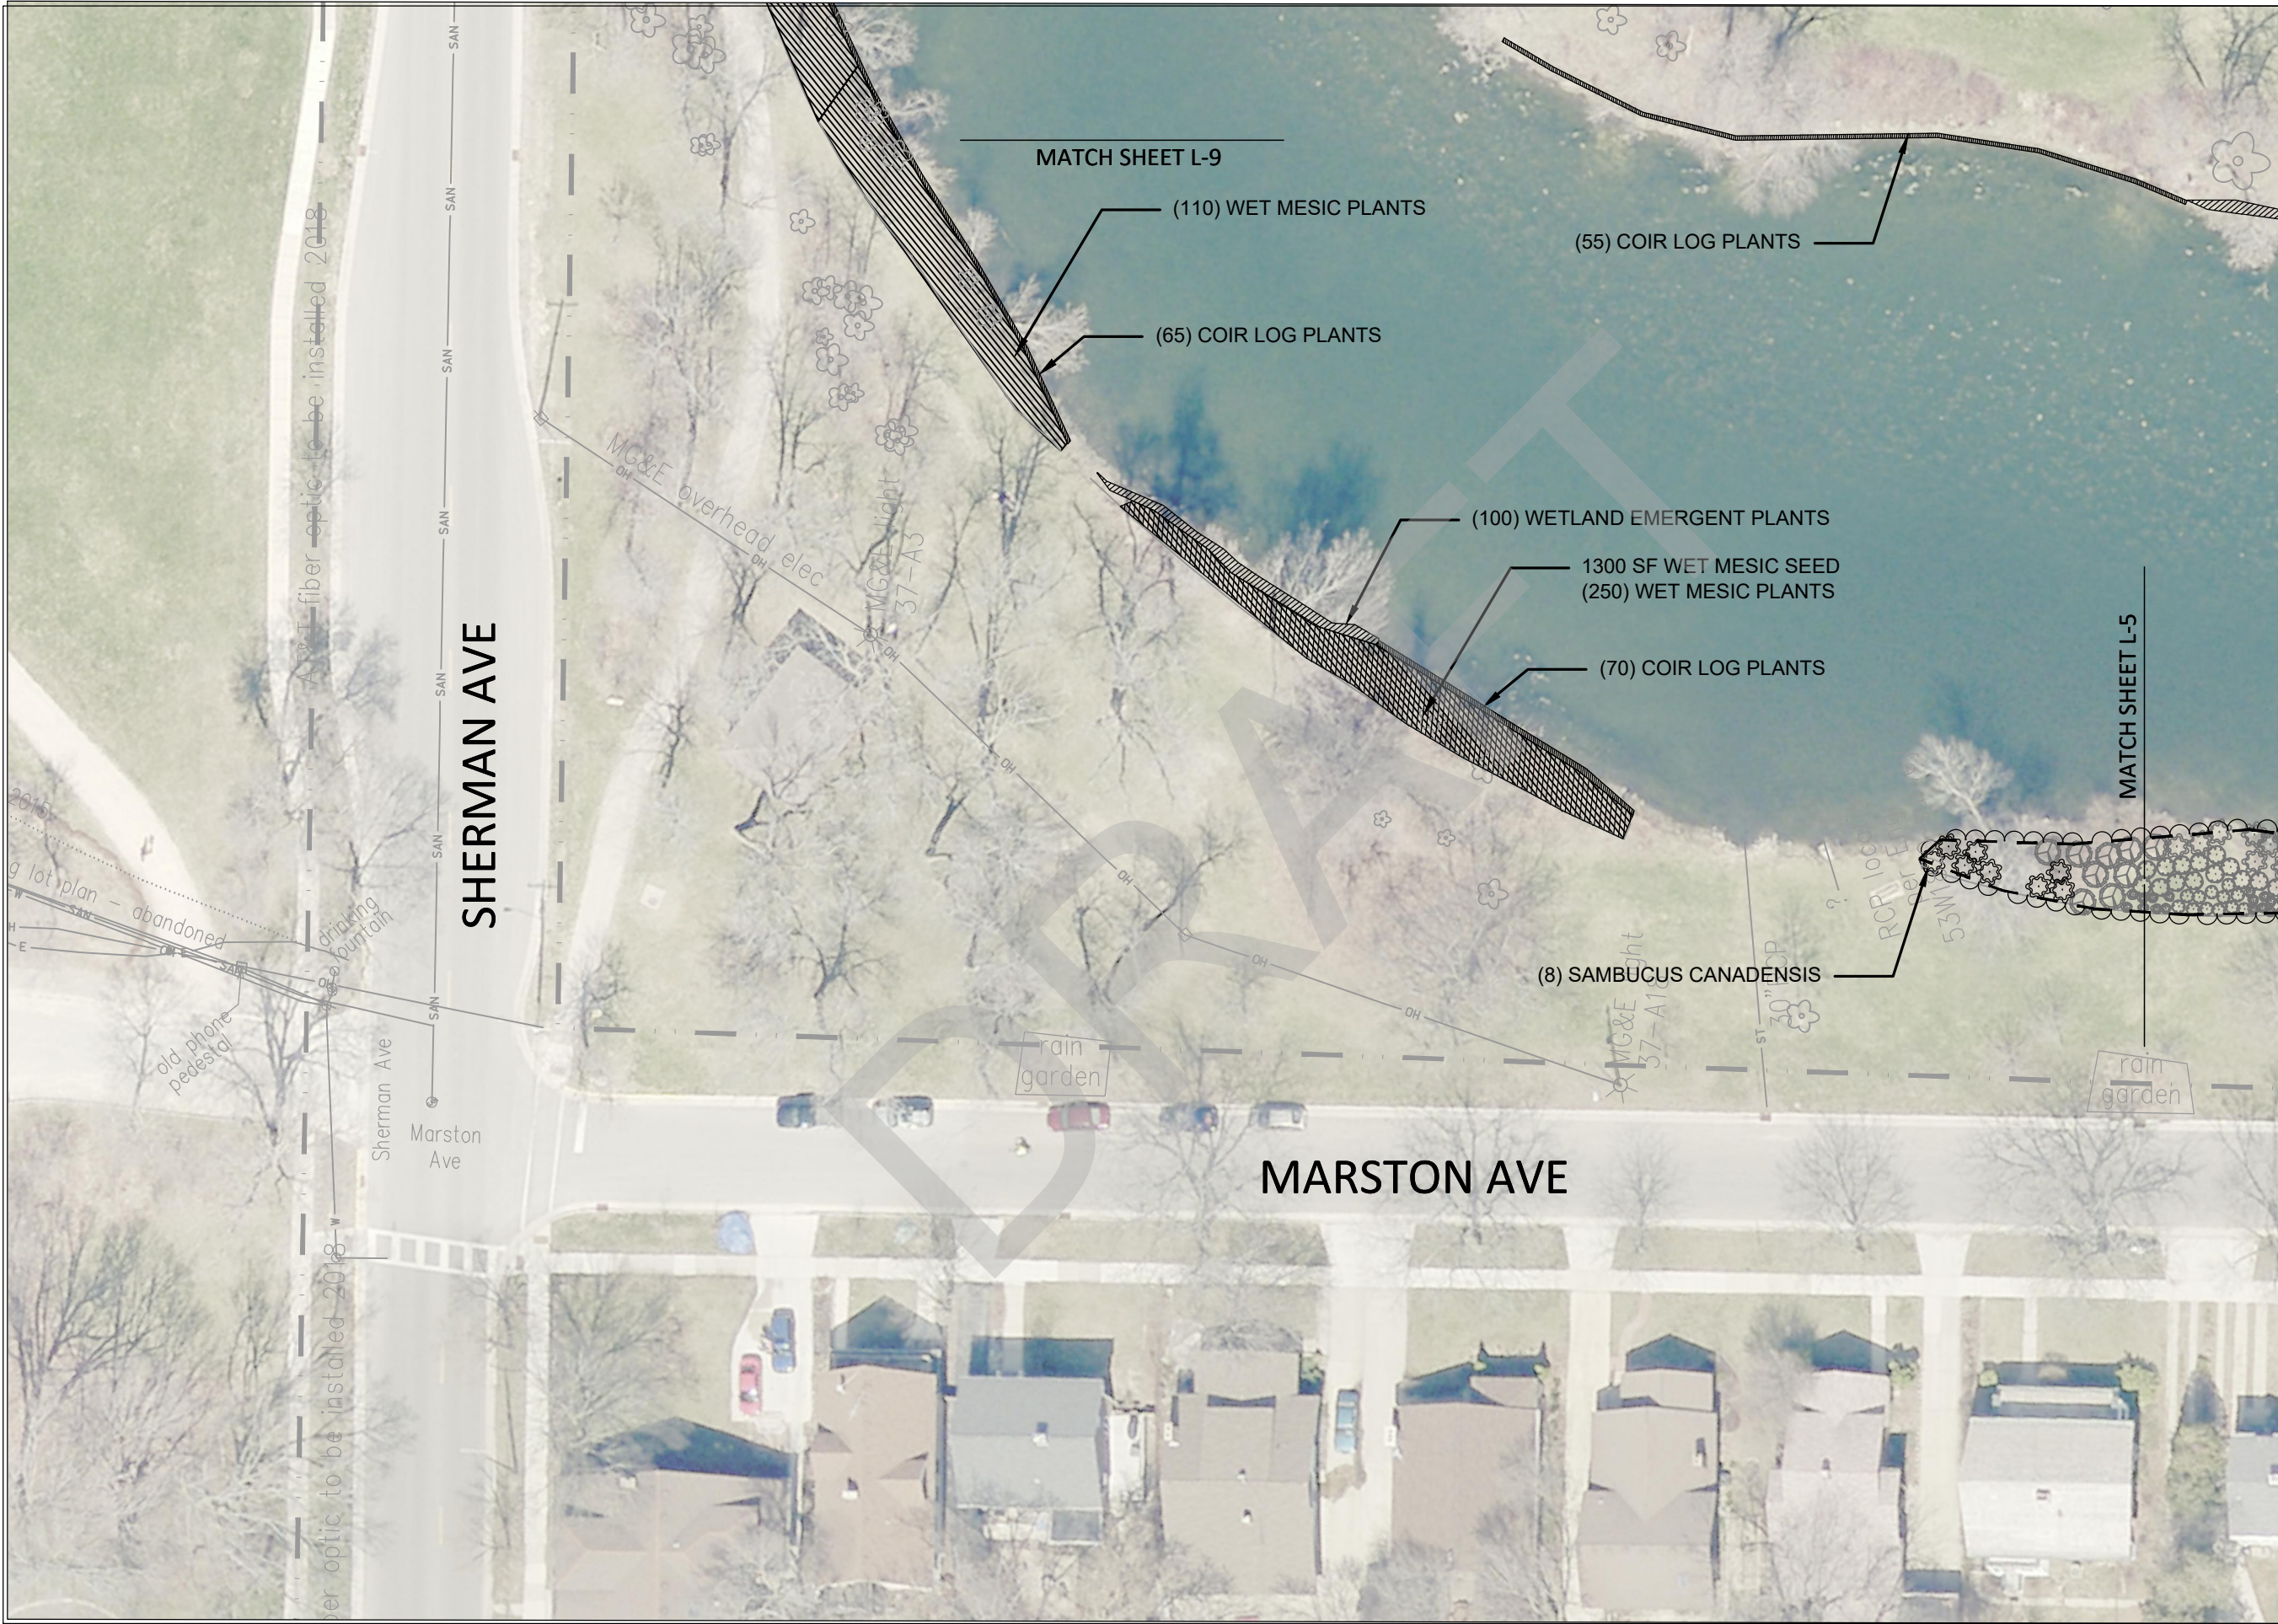

City of Madison
Department of Public Works
PARKS DIVISION
City-County Building, Suite 104
210 Martin Luther King, Jr. Blvd.
Madison, WI 53703

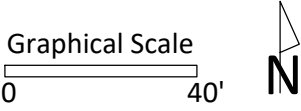

PROJECT:
**TENNEY
LAGOON
BIOSTABILIZATION**

**1414 E. JOHNSON ST.
MADISON, WI 53703**

Although every effort has been made in preparing these plans and checking them for accuracy, the contractor and subcontractors must check all details and dimensions of their trade and be responsible for the same.

ITEM	DATE
ADVERTISED TO BID: SCL	12/19/2019

PUBLIC WORKS PROJECT #:
8480

SHEET TITLE:
LANDSCAPE PLAN

SHEET NUMBER:
L-10