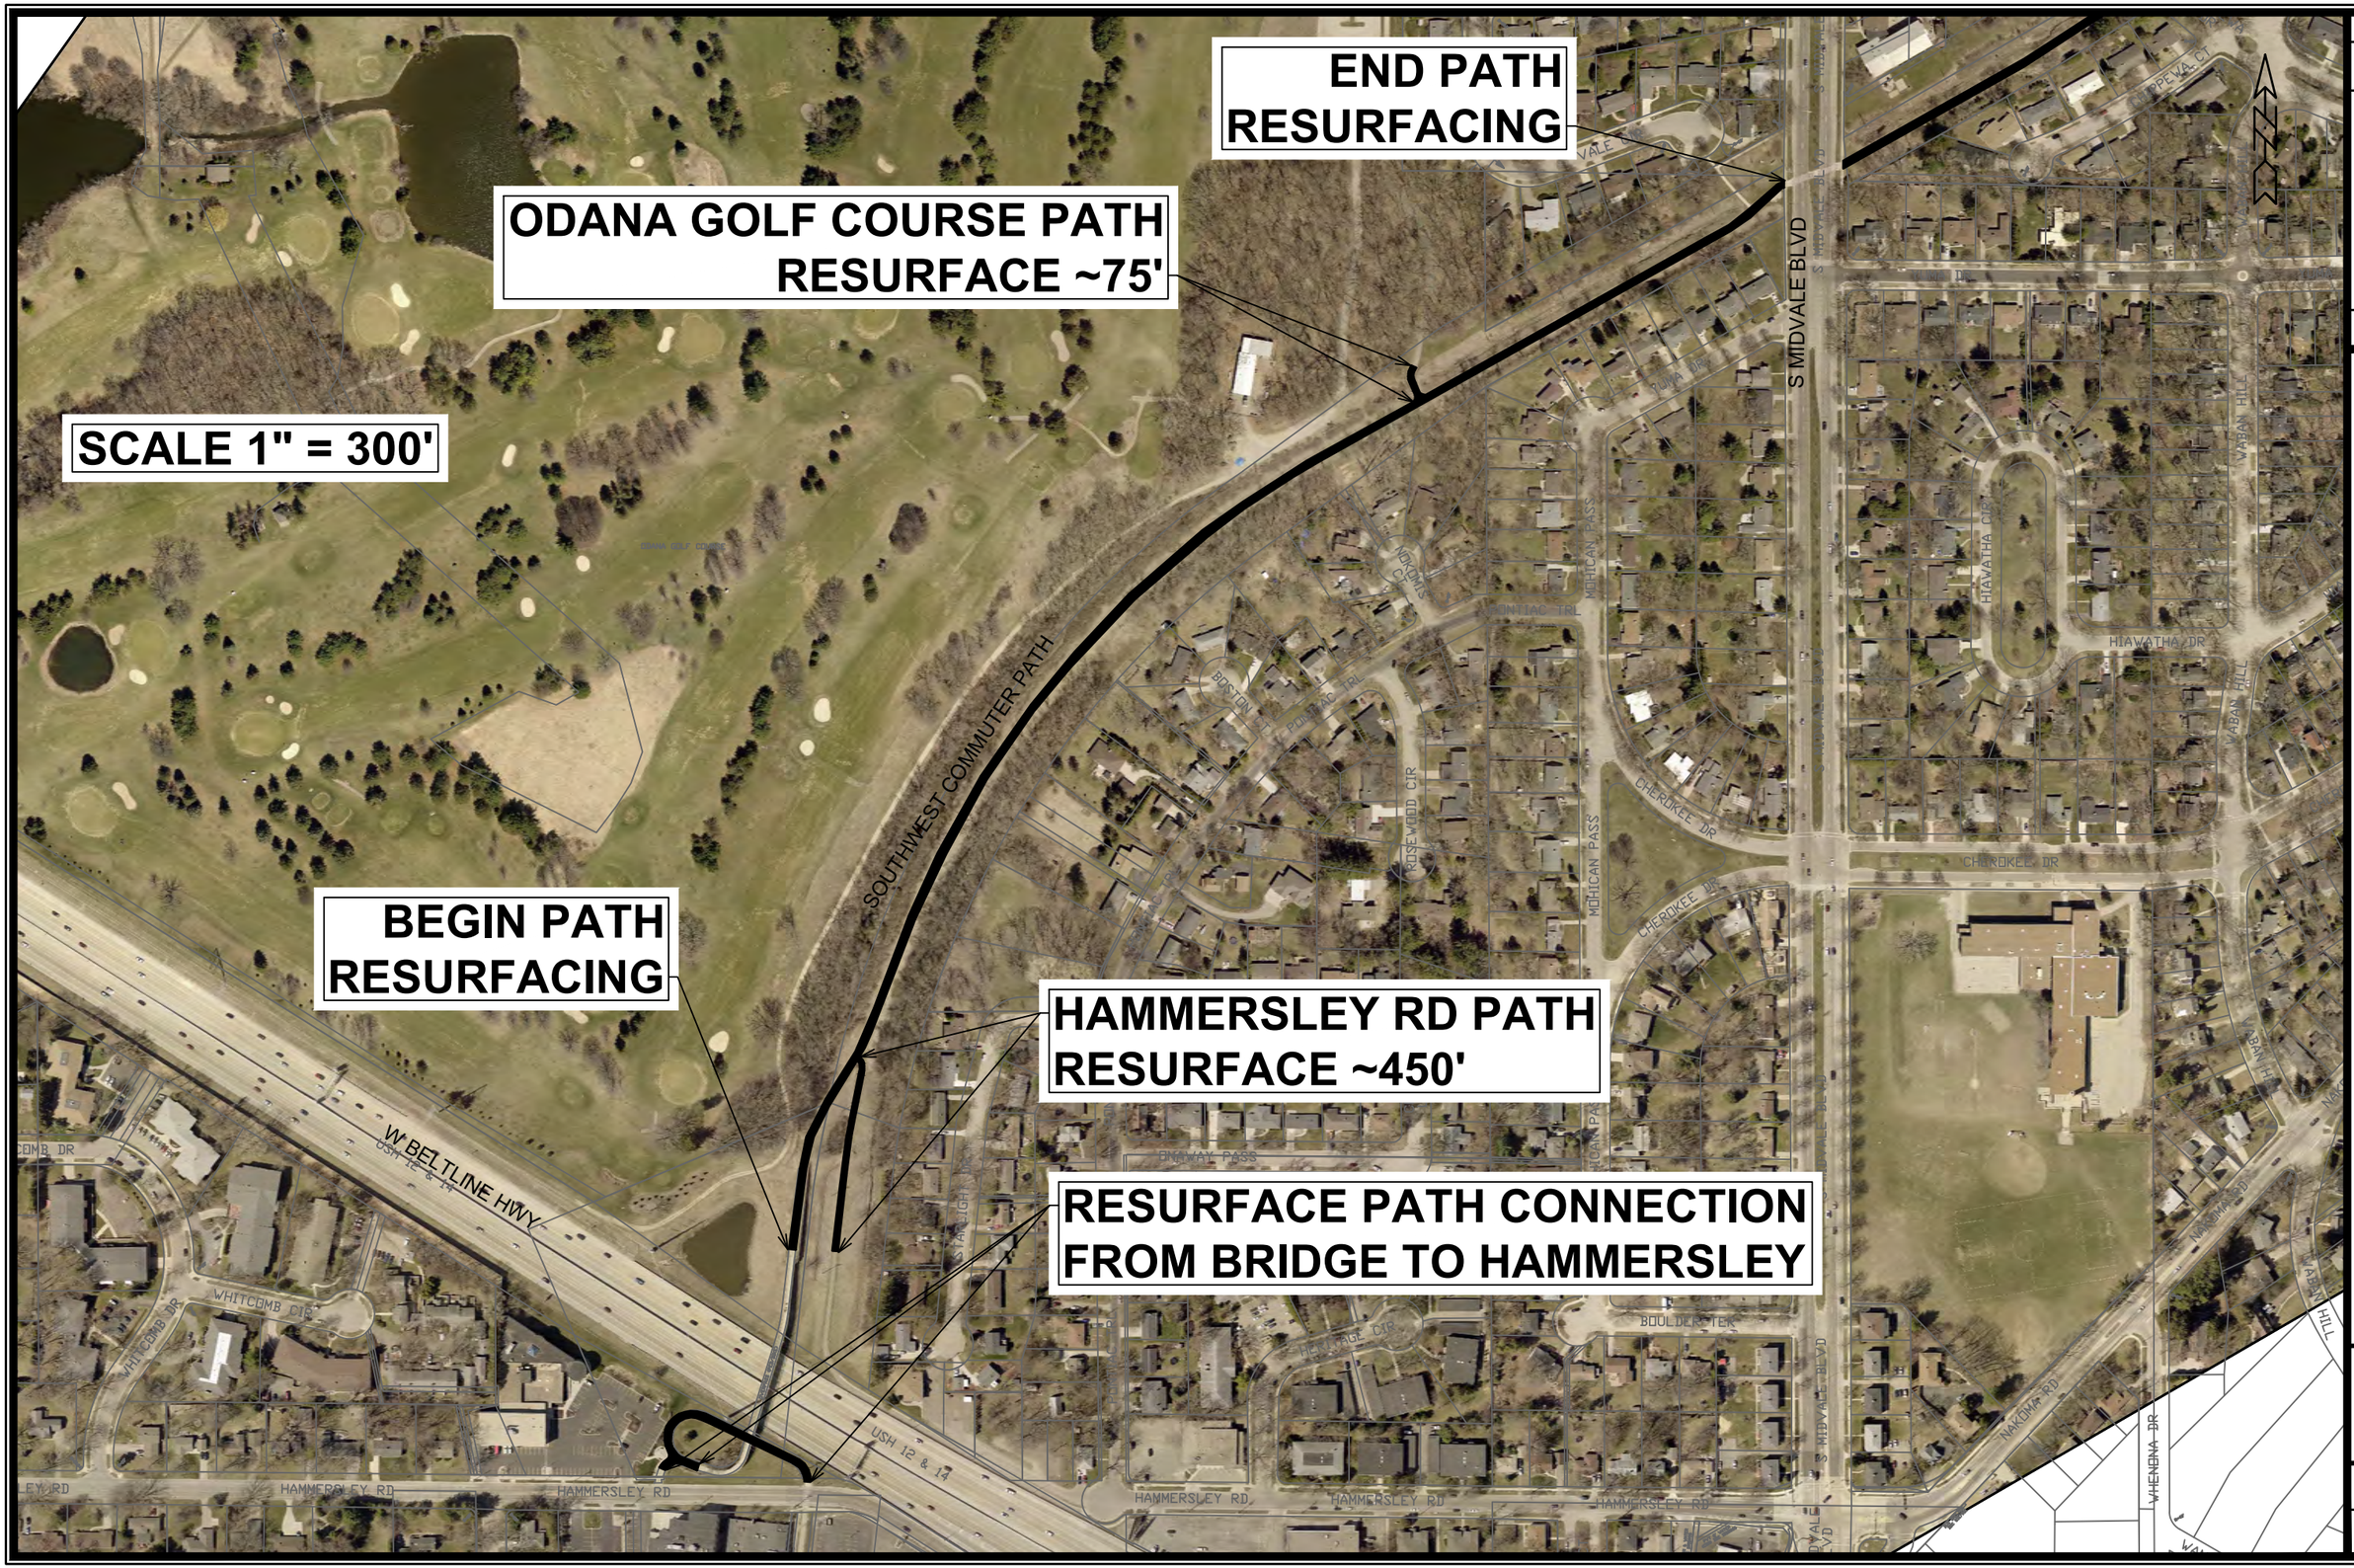

---	---	---	---	---	---	---
---	---	---	---	---	---	---
MARK		REVISION			DATE	BY
Designed By: AJC		Date: 10/26/2020 6:02 PM			Scale: ##########	
13097						P-1

SOUTHWEST COMMUTER PATH - LOCATION MAPS

BIKEWAYS 2021

MADISON, WI

CONTRACT NO: 8563

M:\DESIGN\Projects\13097\CAD\Streets\Southwest Commuter Path\13097EN-SouthwestCommuterPath_Streets.dgn

CITY OF MADISON WISCONSIN

13097

P-1

SCALE 1" = 200'

END PATH RESURFACING

RESURFACE PARMAN TER CONNECTOR PATH

RESURFACE COUNCIL CREST CONNECTOR PATH

BEGIN PATH RESURFACING

MARK	REVISION	DATE	BY
---	---	---	---

Designed By: AJC | Date: 10/26/2020 6:03 PM | Scale: ##########

13097

P-2

13097

SOUTHWEST COMMUTER PATH - LOCATION MAPS

MADISON, WI

BIKEWAYS 2021

CONTRACT NO: 8563

M:\DESIGN\Projects\13097\CAD\Streets\Southwest Commuter Path\13097EN-SouthwestCommuterPath_Streets.dgn

CITY OF MADISON WISCONSIN

13097

P-2

SCALE 1" = 300'

END PATH RESURFACING

RESURFACE VIRGINIA TER CONNECTOR PATH

RESURFACE SHELDON ST CONNECTOR PATH

BEGIN PATH RESURFACING

SOUTHWEST COMMUTER PATH

GLENWAY ST

MINERAL POINT RD

COMMONWEALTH AVE

MONROE ST

MARK	REVISION	DATE	BY
---	---	---	---
---	---	---	---
---	---	---	---
---	---	---	---
---	---	---	---

Designed By: AJC | Date: 10/26/2020 6:03 PM | Scale: ##########

13097

SOUTHWEST COMMUTER PATH - LOCATION MAPS

BIKEWAYS 2021

M:\DESIGN\Projects\13097\CAD\Streets\Southwest Commuter Path\13097EN-SouthwestCommuterPath_Streets.dwg

CONTRACT NO: 8563

13097

P-3

P-3