City of Madison

Demolition and Conditional Use

Location
100 N Hamilton Street

Project Name
Madison Children's Museum

Applicant
Josh Wilcox, GBA architecture|design
Madison Children's Museum, Inc.

Existing Use
Madison Children's Museum

Proposed Use
Partial demolition of museum to create new loading zone and outdoor exhibition space

Public Hearing Date
Plan Commission
January 25, 2021

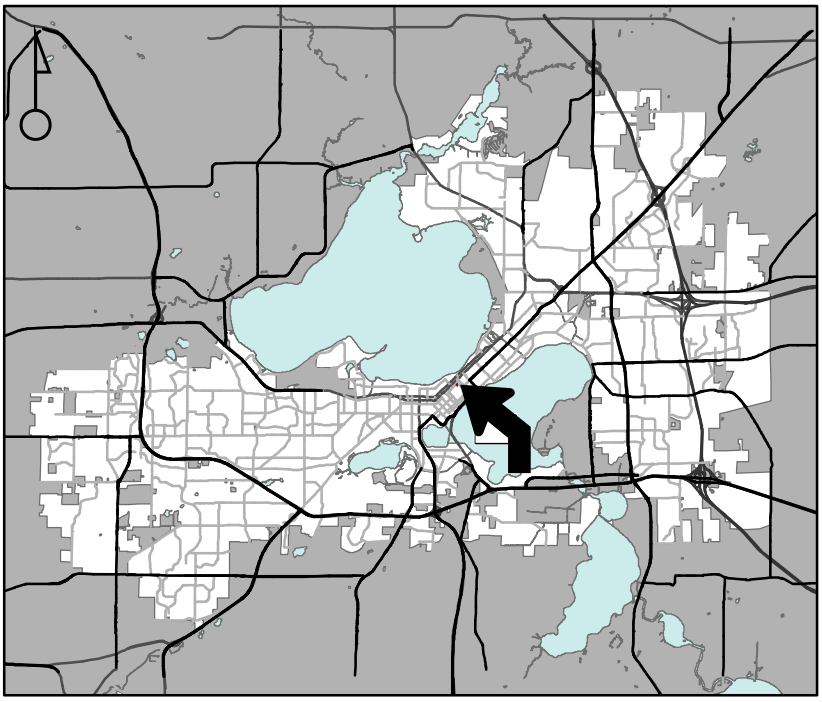

For Questions Contact: Colin Punt at: 243-0455 or cpunt@cityofmadison.com or City Planning at 266-4635

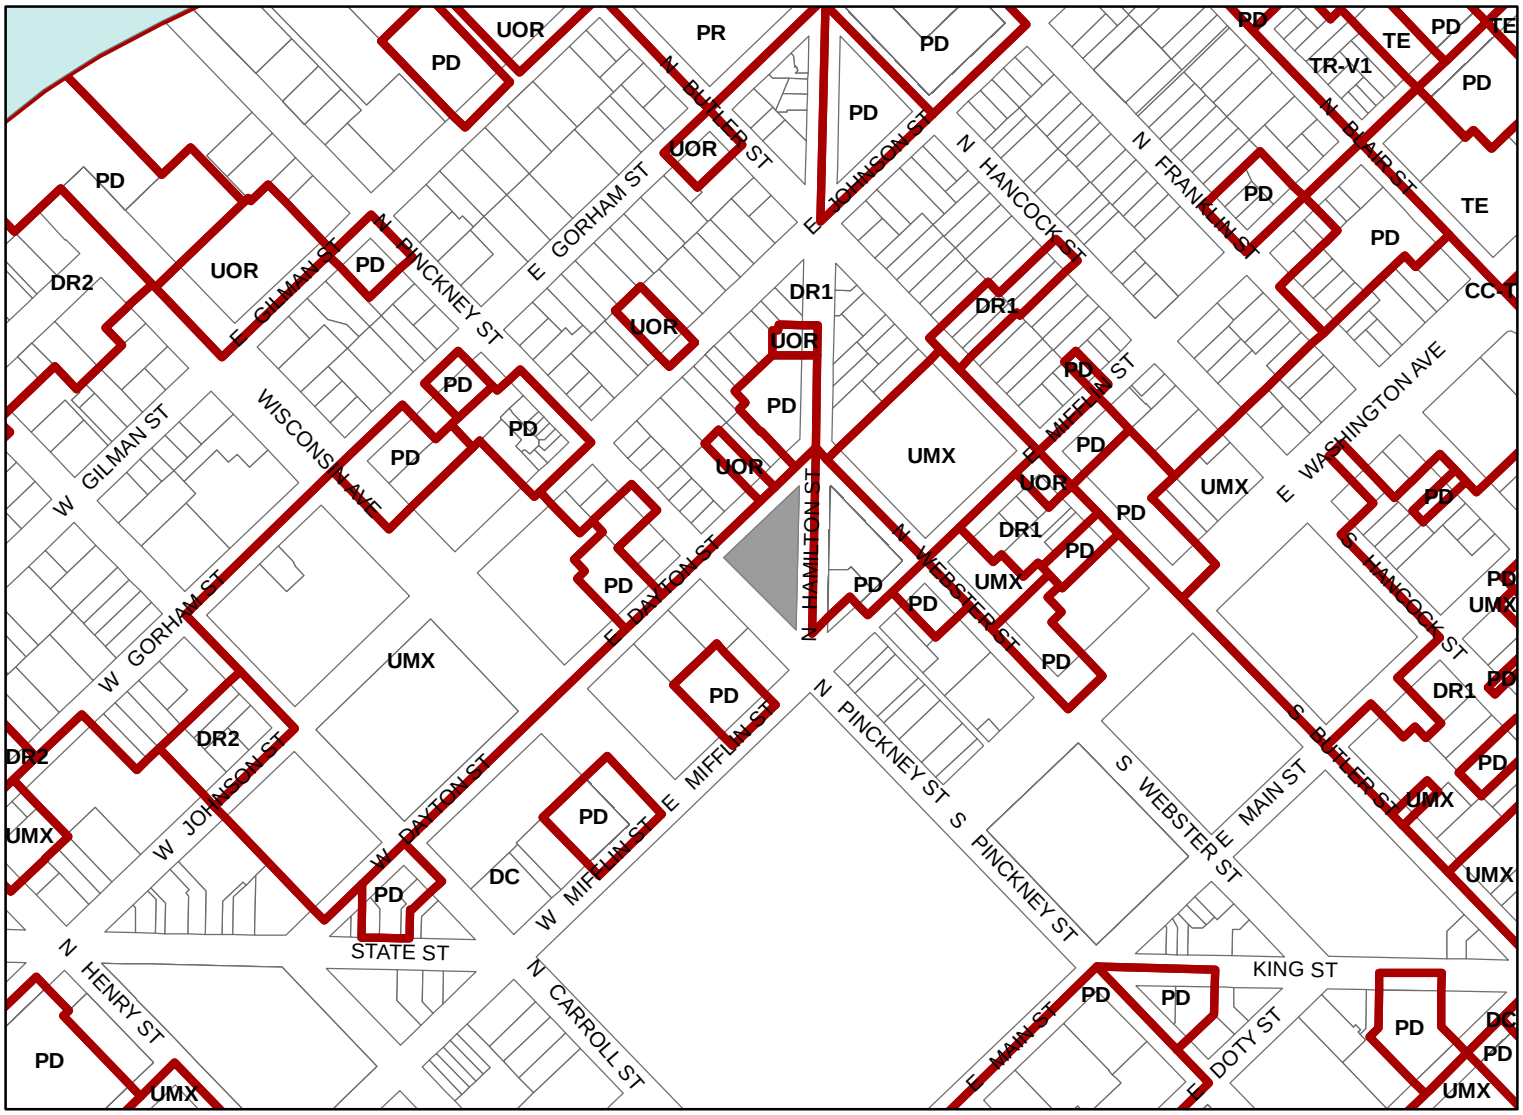

Scale : 1" = 400'

City of Madison, Planning Division : JC : Date : 12-10-20

City of Madison

100 N Hamilton Street

Date of Aerial Photography : Spring 2018