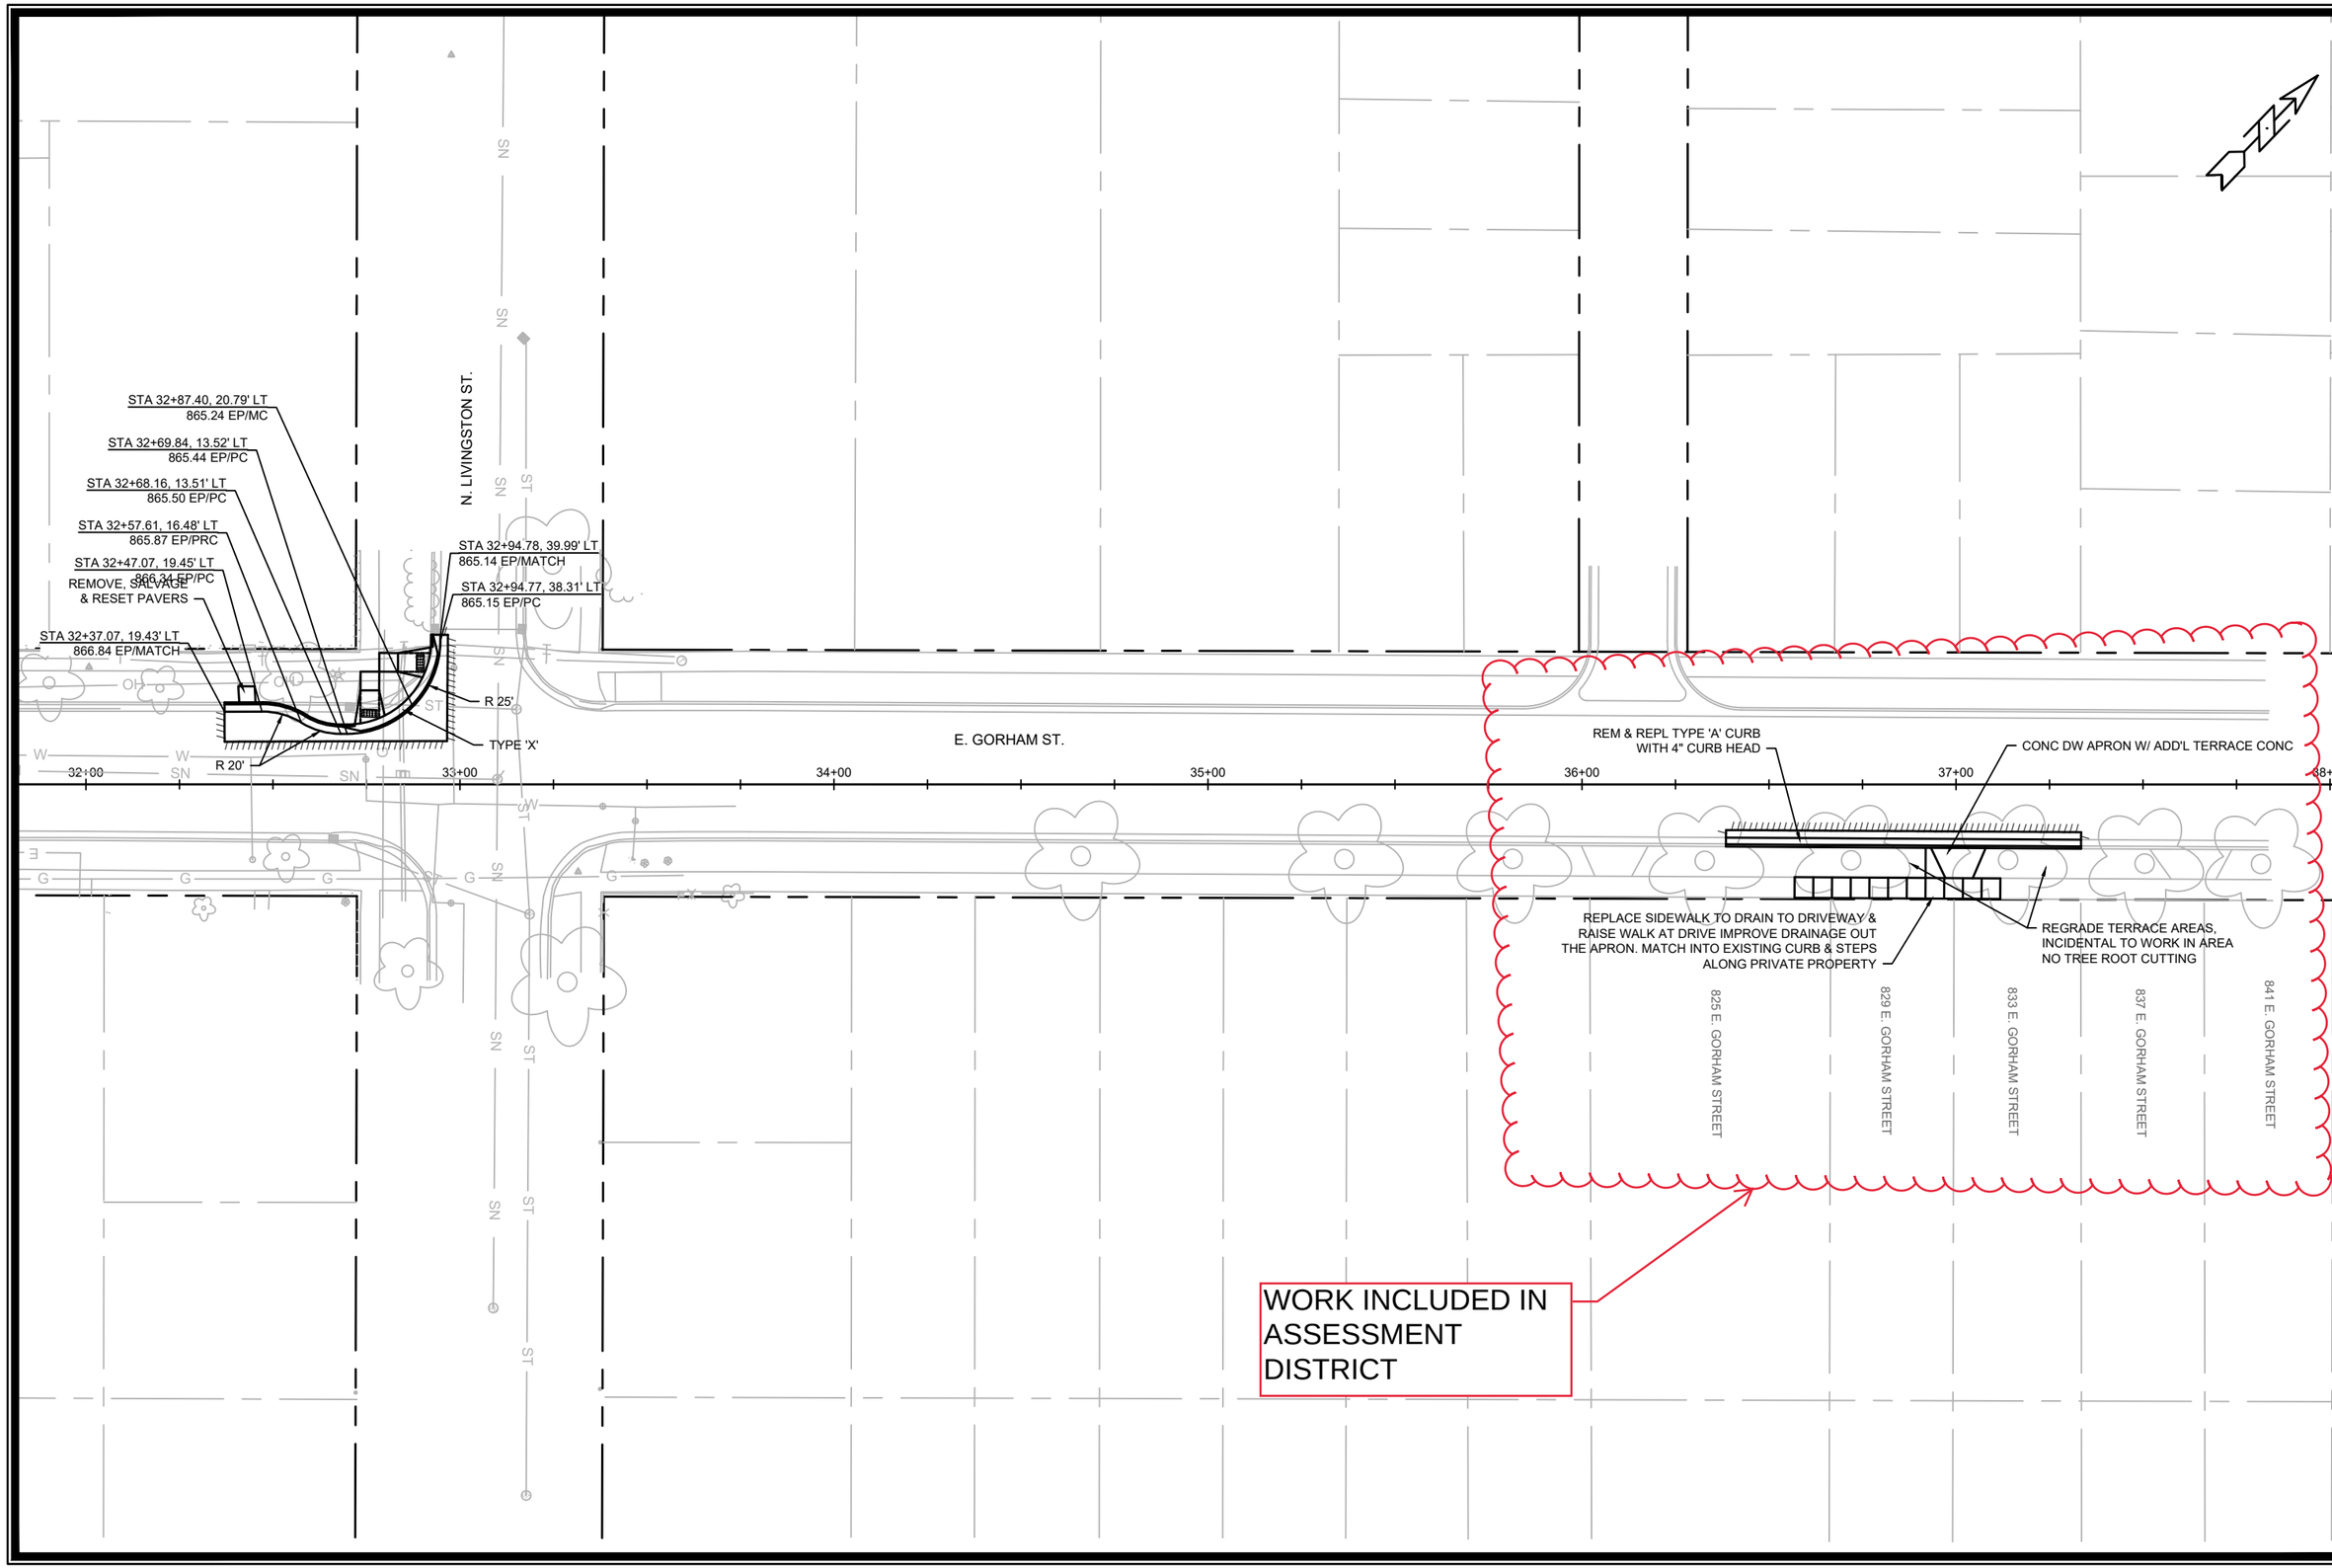

MARK	REVISION	DATE	BY
---	---	---	---
---	---	---	---
---	---	---	---
---	---	---	---
---	---	---	---

Designed By: ### Date: 2/1/2021 10:47 AM Scale: ########

13253

P-33

13253

MADISON, WI

CONTRACT NO: 8988 & 8989

E. GORHAM ST. PLAN

E. GORHAM STREET RESURFACING

M:\DESIGN\Projects\13253\CAD\Streets\13253_StreetPlans.dwg

CITY OF MADISON WISCONSIN

13253

P-33