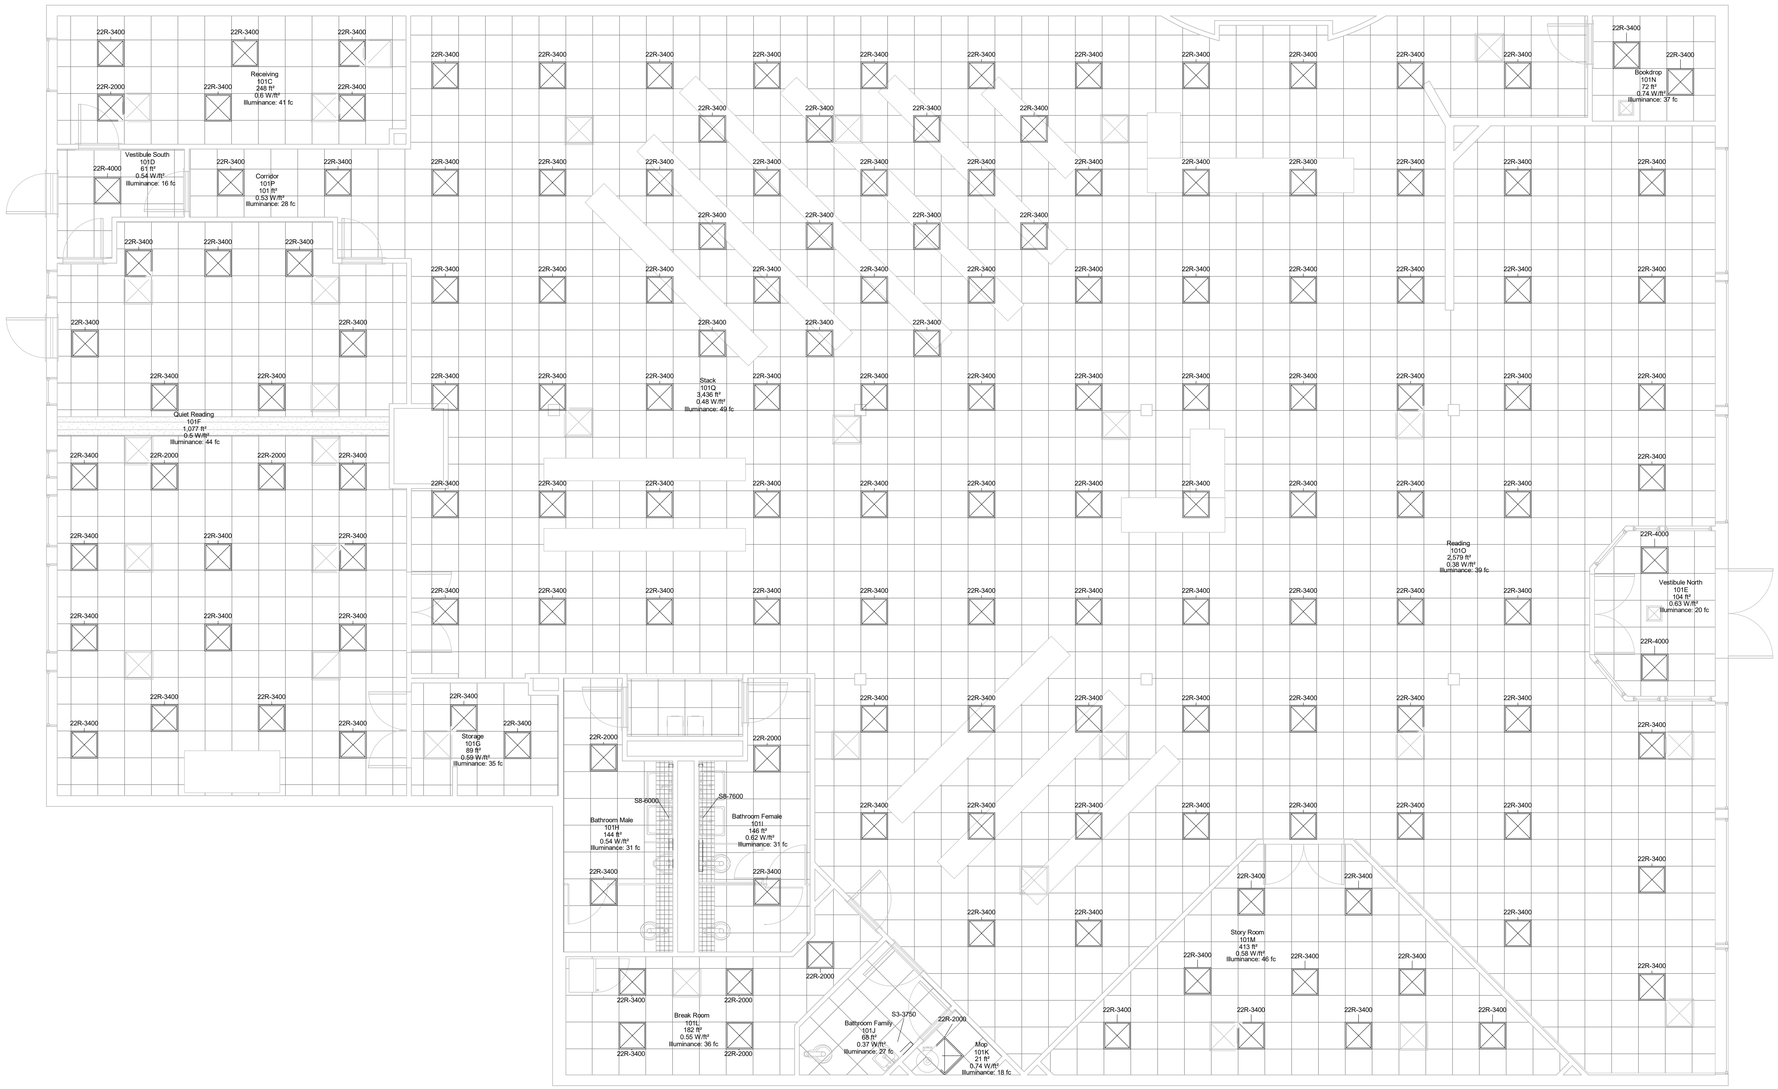

1 EL - Ceiling Level 1
3/16" = 1'-0"

Keynote Legend

Key Value	Keynote Text

City of Madison

Facilites Management
City-County Building, Room 115
210 Martin Luther King, jr. Boulevard
Madison, WI 53703

Design prepared for:
Madison Library

Lakeview Library
Lighting Upgrade

Location:
2845 N Sherman Ave
Madison, WI 53704

Contract: 8961
Project: 12410

Lighting Design:
Kay Schindel, P.E.

Civil Design:
NA

Landscaping Design:
NA

Electrical Design:
NA

Plumbing Design:
NA

HVAC Design:
NA

Structural Design:
NA

Fire Protection Design:
NA

Architectural Design:
NA

Revisions

No.	Description

Project North

TRUE

Lighting

EL 210

Print Date:
2/10/2021 8:41:56 AM