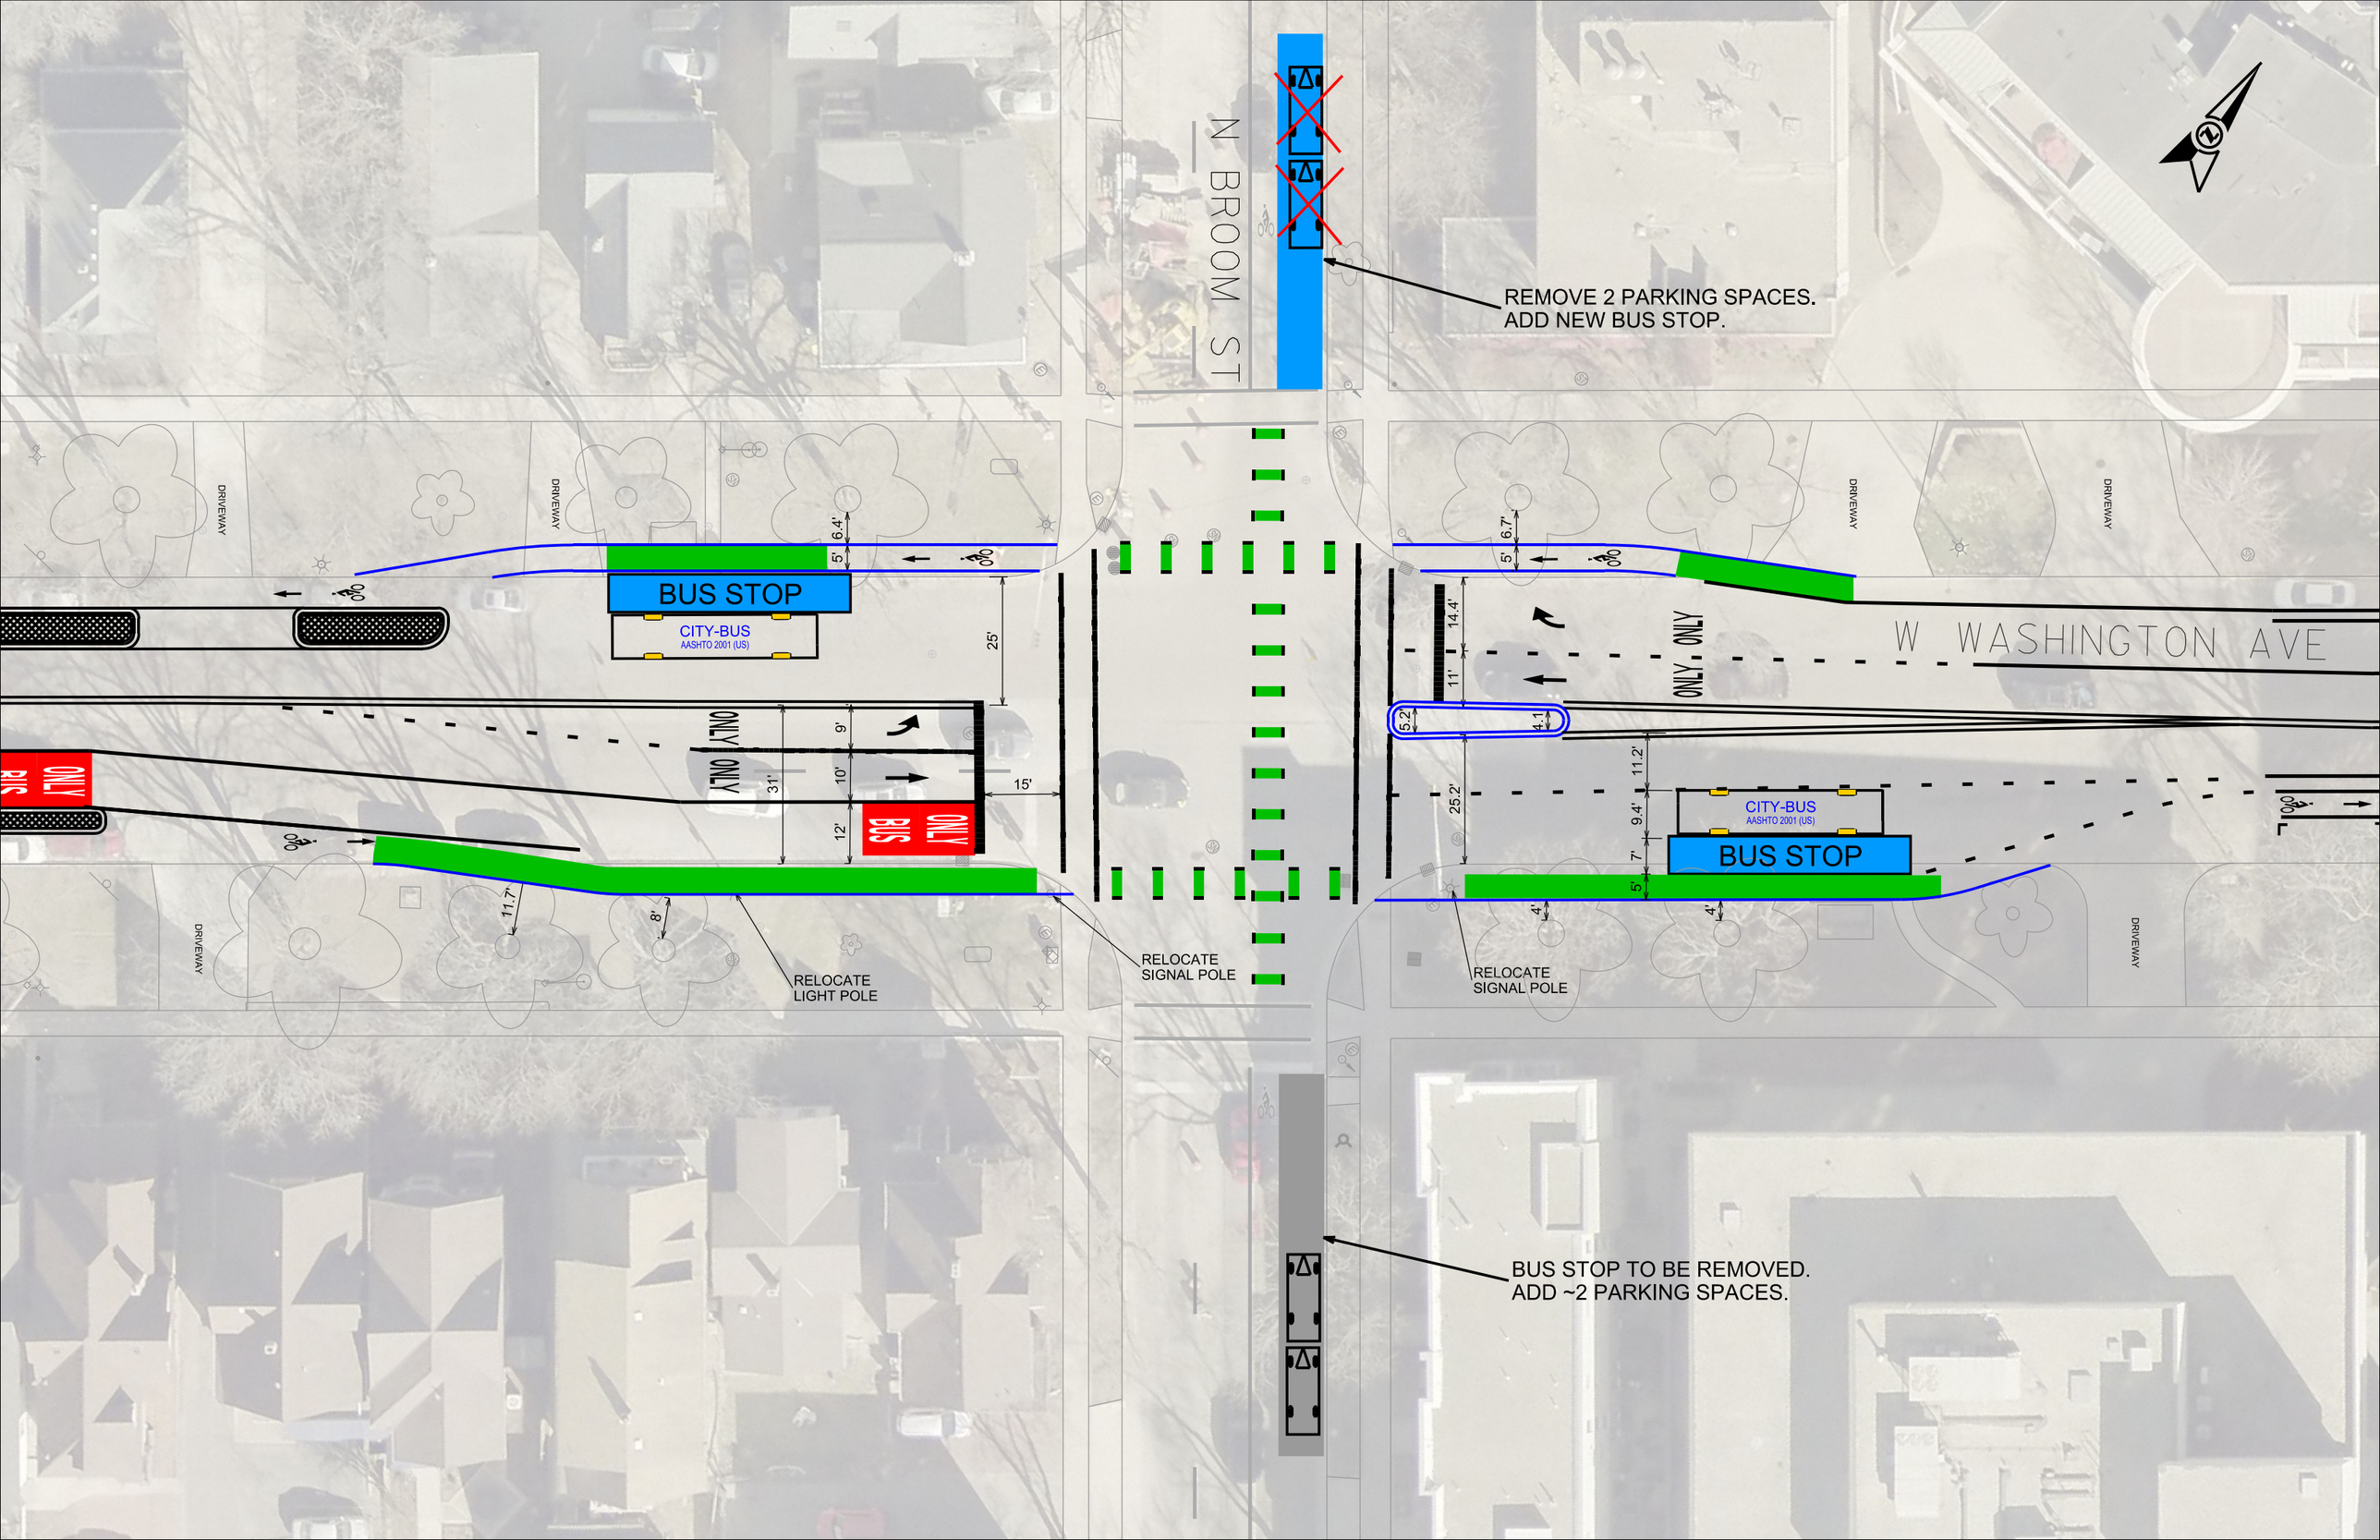
N BROOM ST
W WASHINGTON AVE
REMOVE 2 PARKING SPACES.
ADD NEW BUS STOP.
BUS STOP TO BE REMOVED.
ADD ~2 PARKING SPACES.
BUS STOP
CITY-BUS
AASHTO 2001 (US)
BUS STOP
CITY-BUS
AASHTO 2001 (US)
ONLY
ONLY
ONLY
ONLY
ONLY
BUS
ONLY
BUS
DRIVEWAY
DRIVEWAY
DRIVEWAY
DRIVEWAY
DRIVEWAY
RELOCATE
LIGHT POLE
RELOCATE
SIGNAL POLE
RELOCATE
SIGNAL POLE
6.4'
5'
25'
9'
10'
12'
31'
15'
11.7'
8'
6.7'
5'
14.4'
11'
5.2'
4.1'
11.2'
25.2'
9.4'
7'
5'
4'
4'