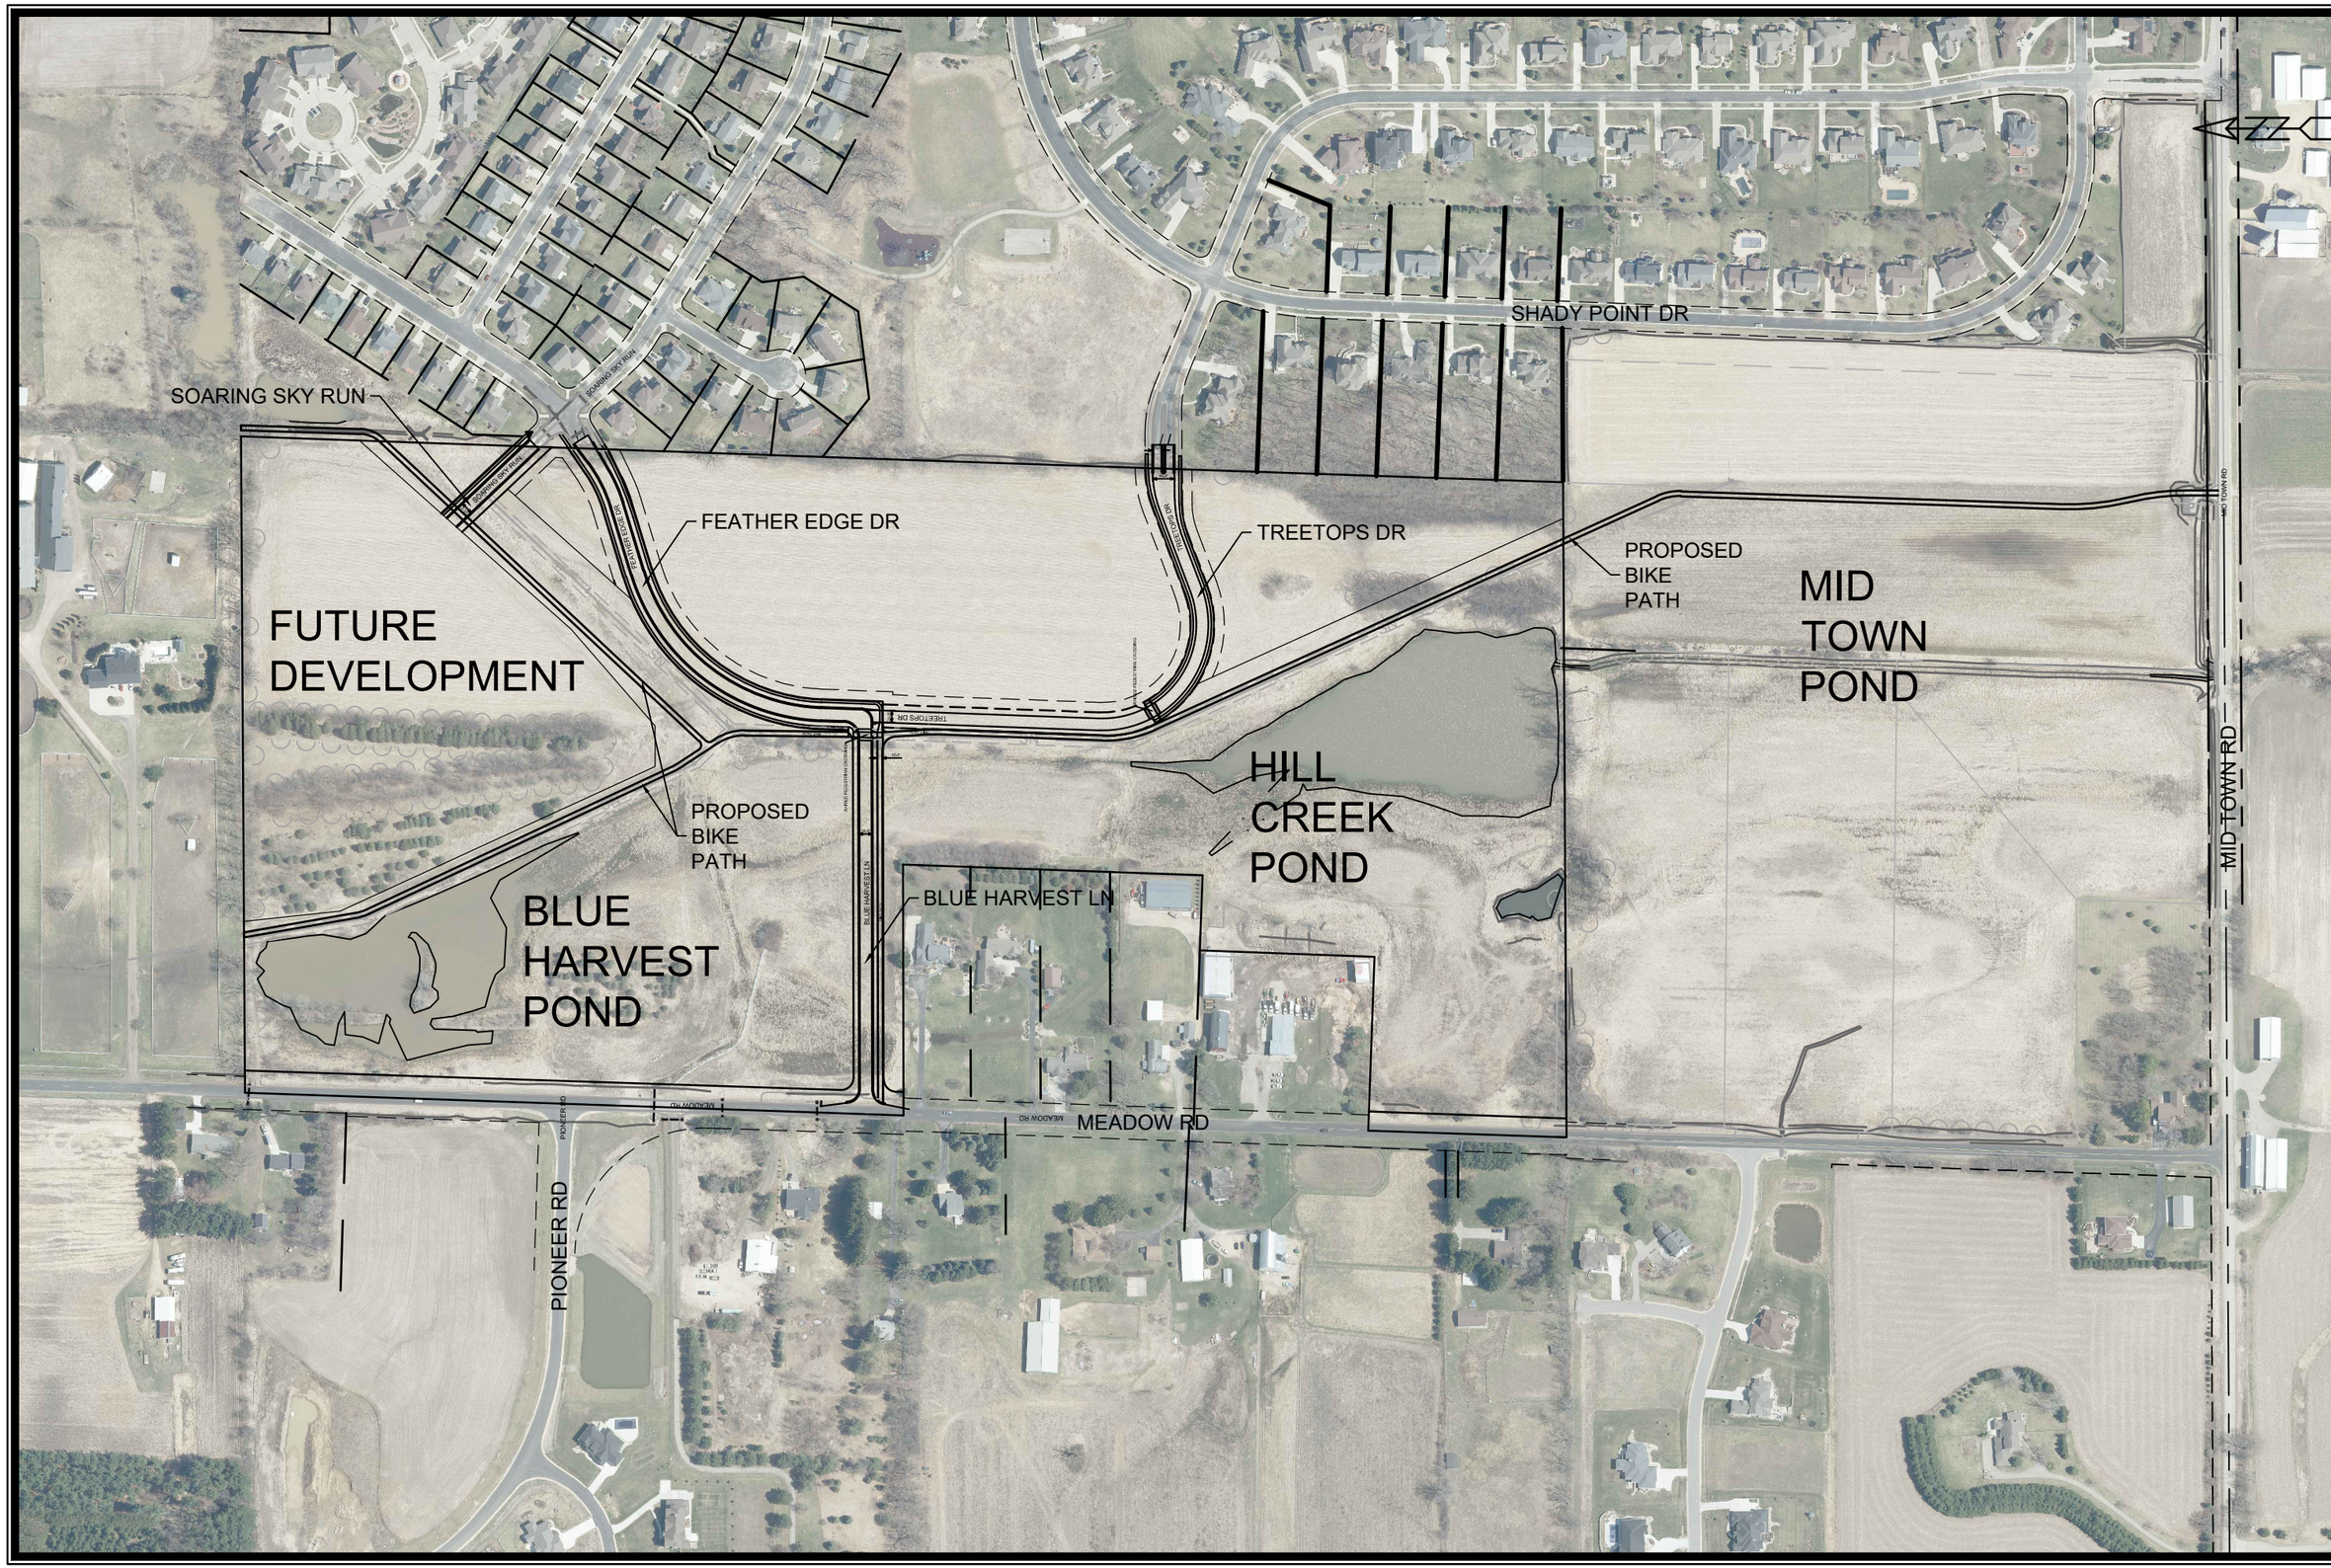

MARK	REVISION	DATE	BY
###	###	###	###
###	###	###	###
###	###	###	###
###	###	###	###

Designed By: ### Date: 11/11/2021 3:36 PM Scale: 1:300 #####

PROJECT OVERVIEW

CONTRACT NO: #####

M:\DESIGN\Projects\11063\CAD\Streets\11063EN_Street.dwg

CITY OF MADISON WISCONSIN

#####

#####

MARK	REVISION	DATE	BY
###	###	###	###
###	###	###	###
###	###	###	###
###	###	###	###

Designed By: ### Date: 11/11/2021 3:38 PM Scale: 1:100 #####

BLUE HARVEST LN, FEATHER EDGE DR, SOARING SKY RUN

#####

M:\DESIGN\Projects\11063\CAD\Streets\11063EN_Street.dwg

CONTRACT NO: #####

CITY OF MADISON WISCONSIN

#####

#####

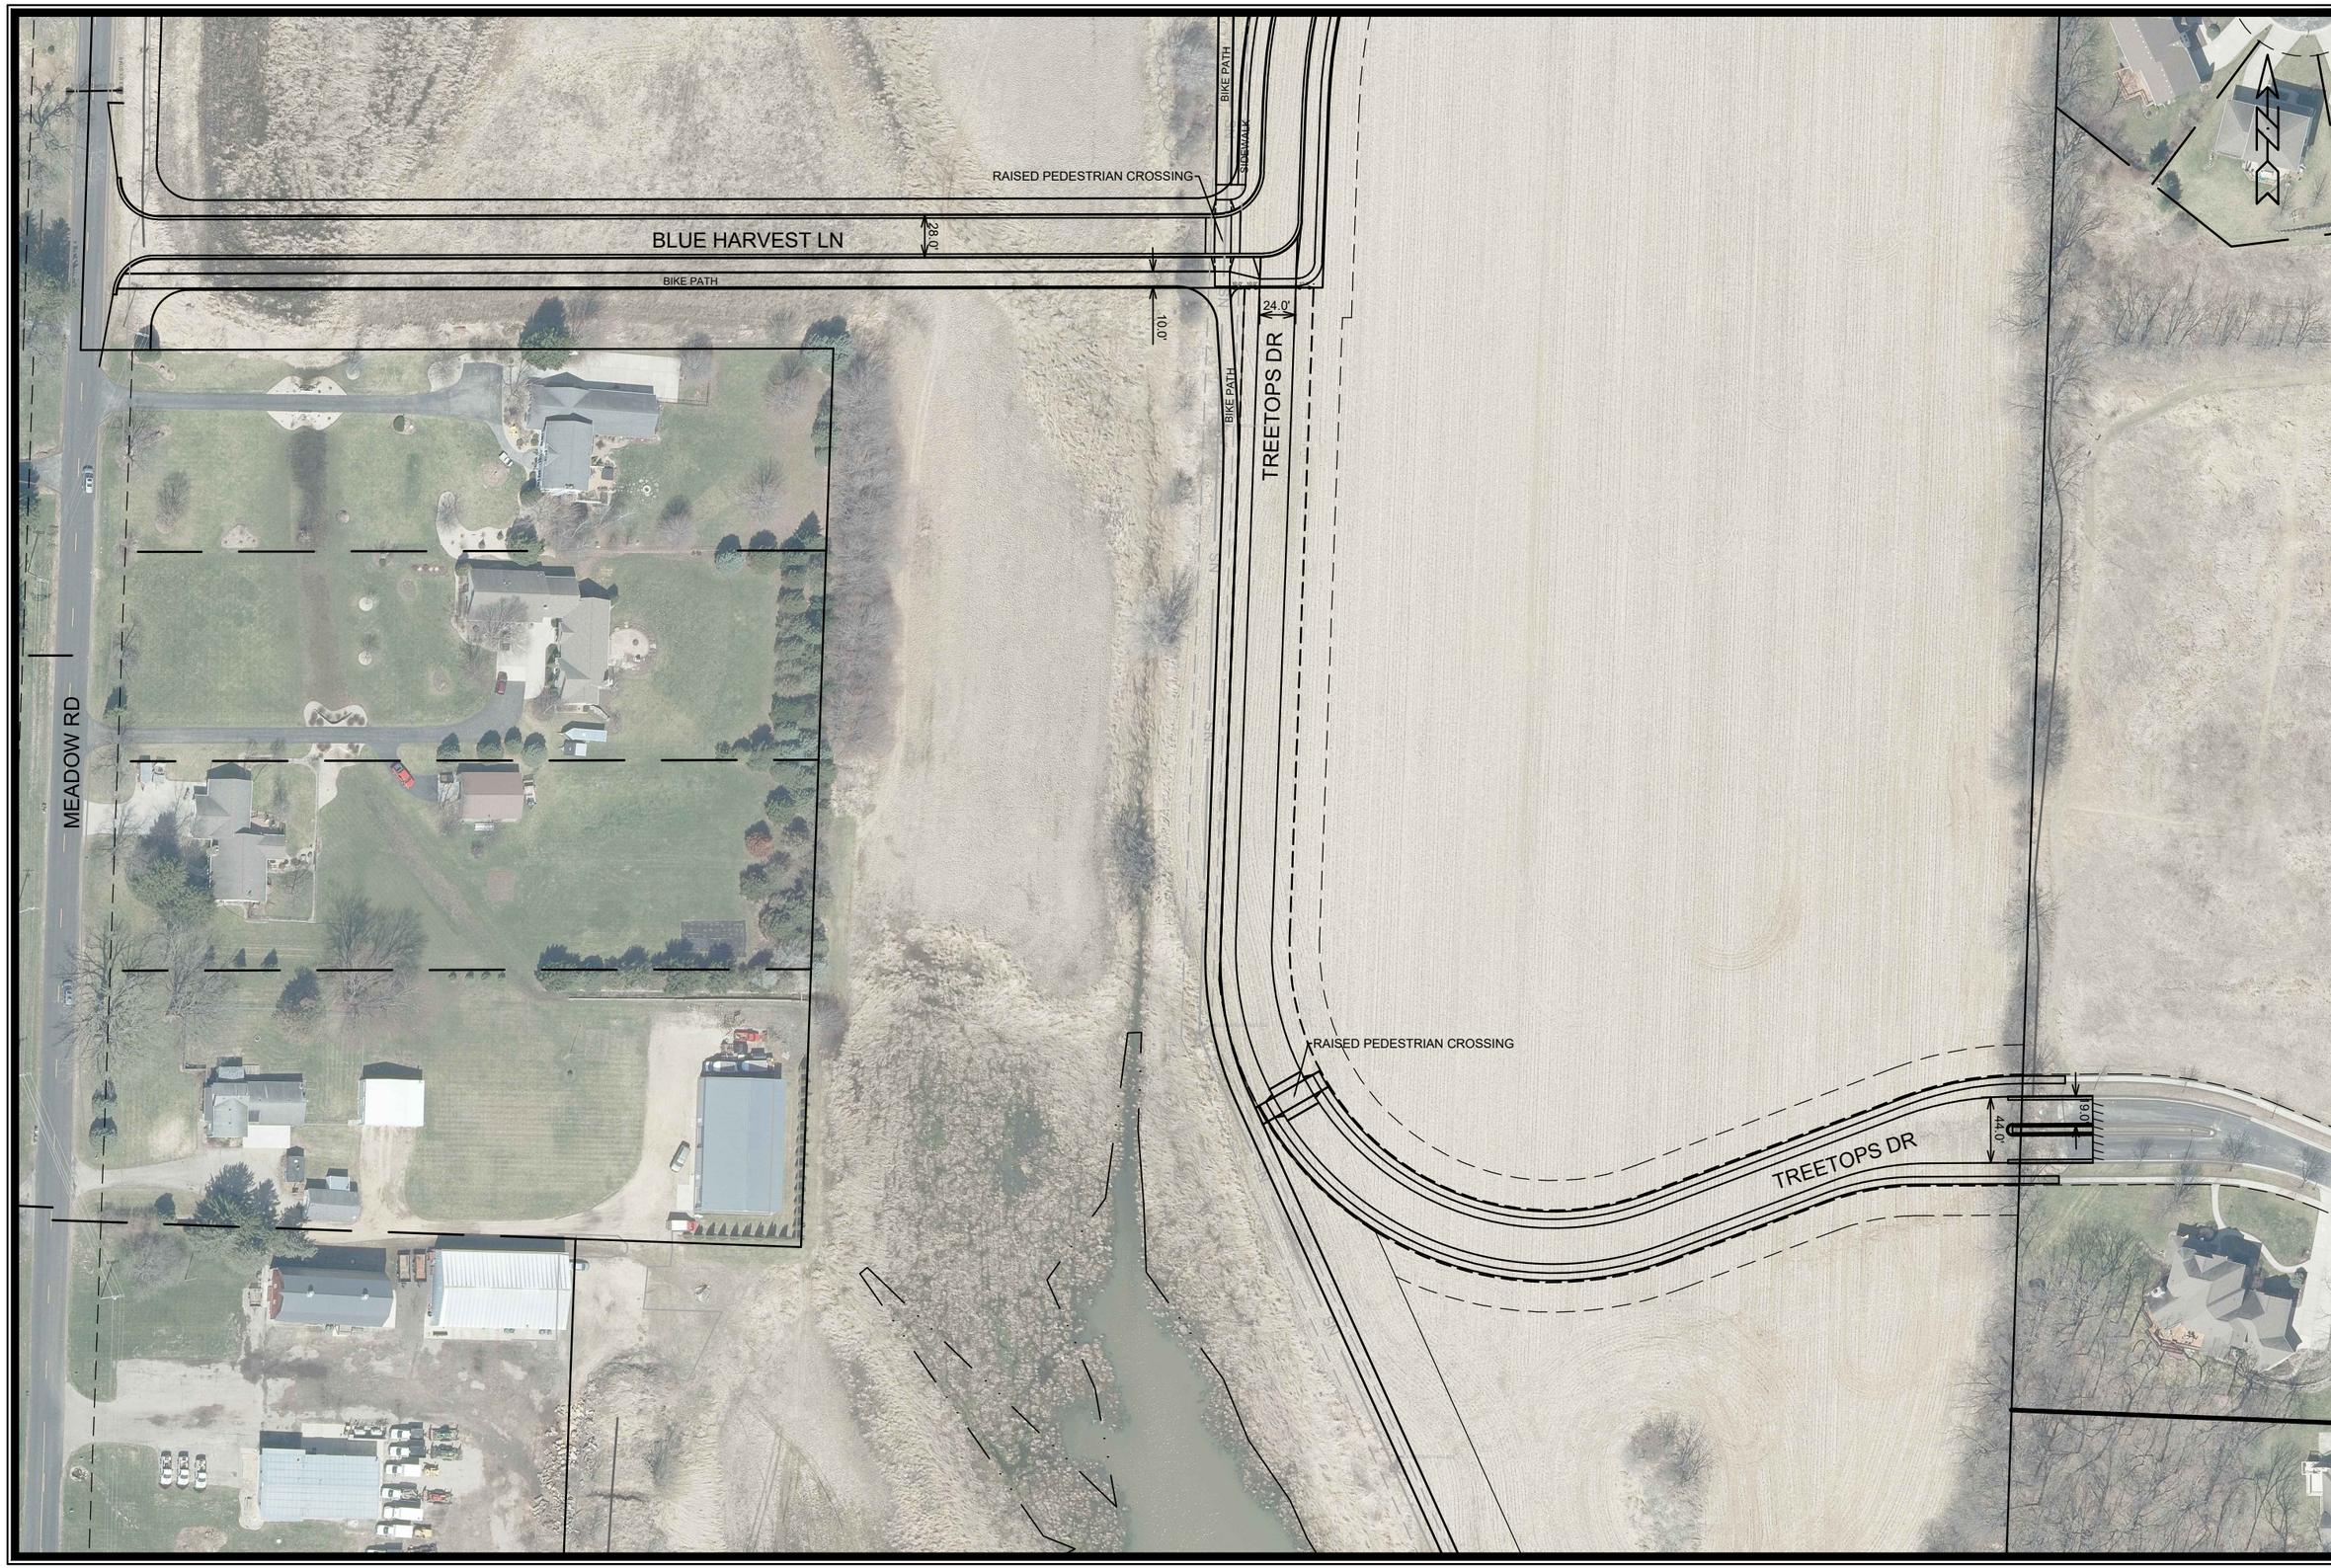

MARK	REVISION	DATE	BY
###	###	###	###
###	###	###	###
###	###	###	###
###	###	###	###

Designed By: ### Date: 11/11/2021 3:39 PM Scale: 1:100 #####

CONTRACT NO: #### ####

TREETOPS DR

####

M:\DESIGN\Projects\11063\CAD\Streets\11063EN_Street.dwg

CITY OF MADISON WISCONSIN

####