OLD MIDDLETON RD. RESURFACING OVERVIEW PLAN
TRANSPORTATION COMMISSION 11/17/2021

THIS OVERVIEW PLAN IS PRELIMINARY AND SUBJECT TO CHANGE BEFORE PROJECT ADVERTISEMENT

LEGEND
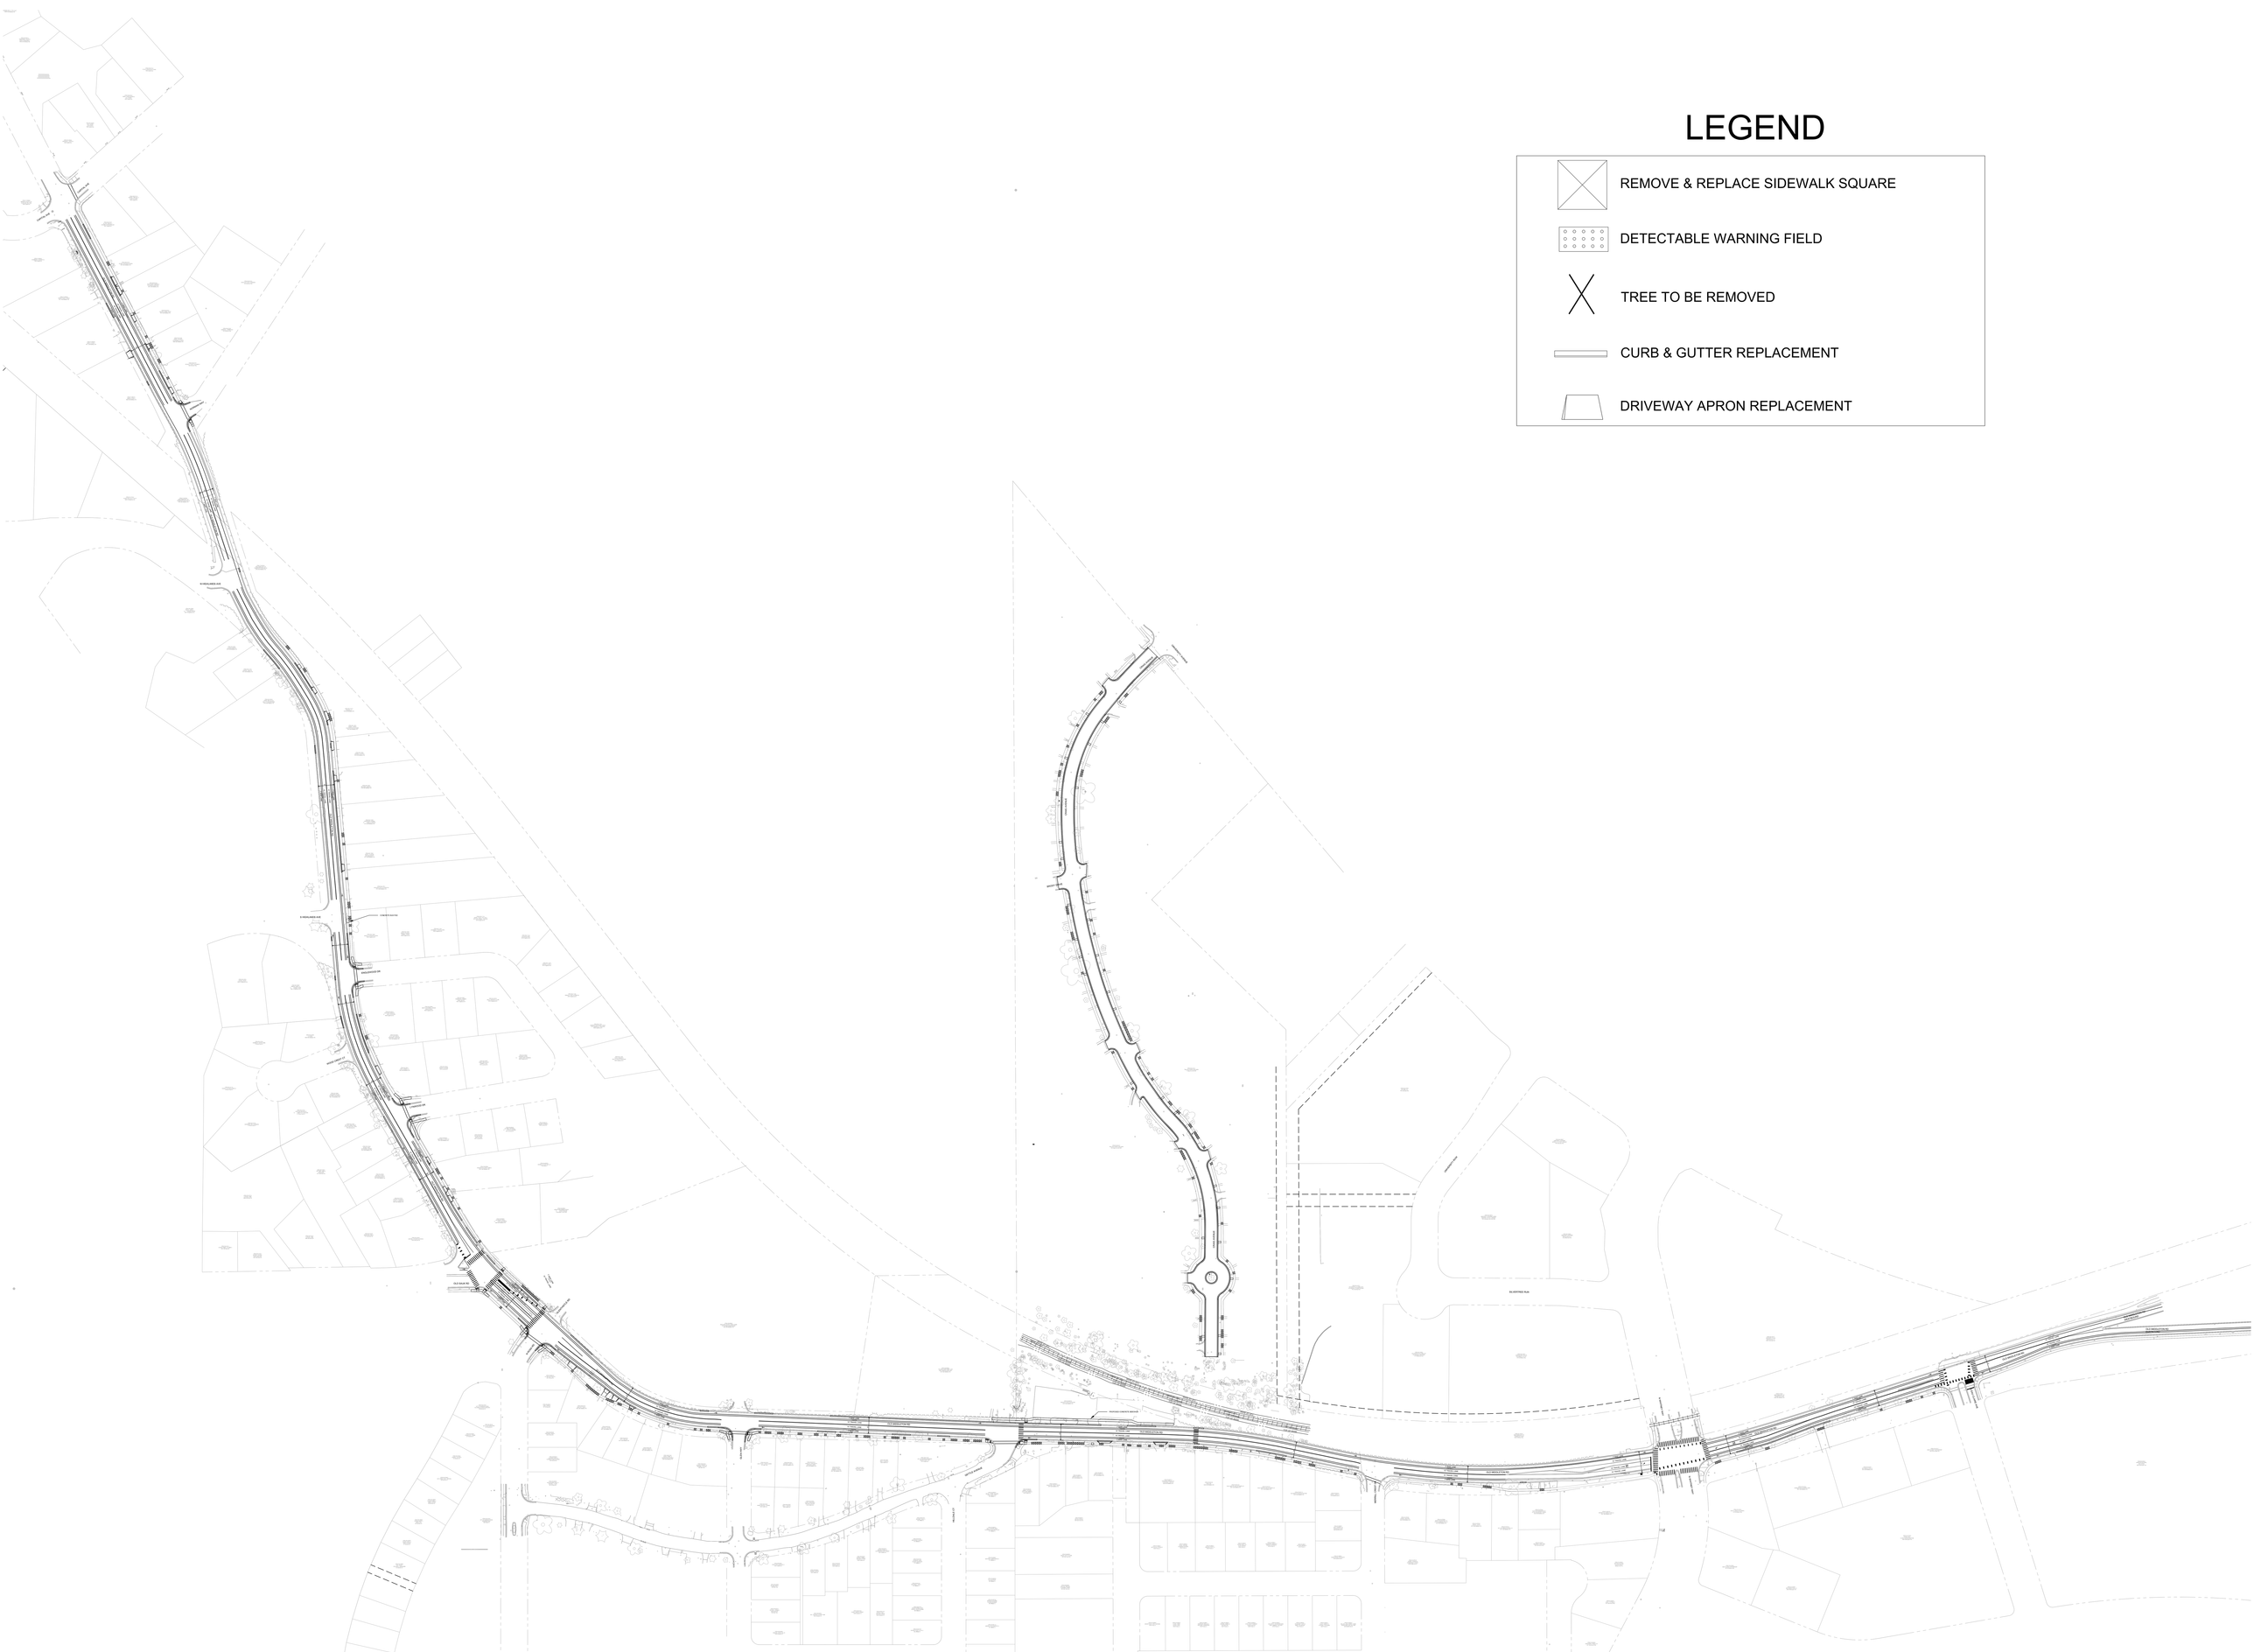
- REMOVE & REPLACE SIDEWALK SQUARE
- DETECTABLE WARNING FIELD
- TREE TO BE REMOVED
- CURB & GUTTER REPLACEMENT
- DRIVEWAY APRON REPLACEMENT