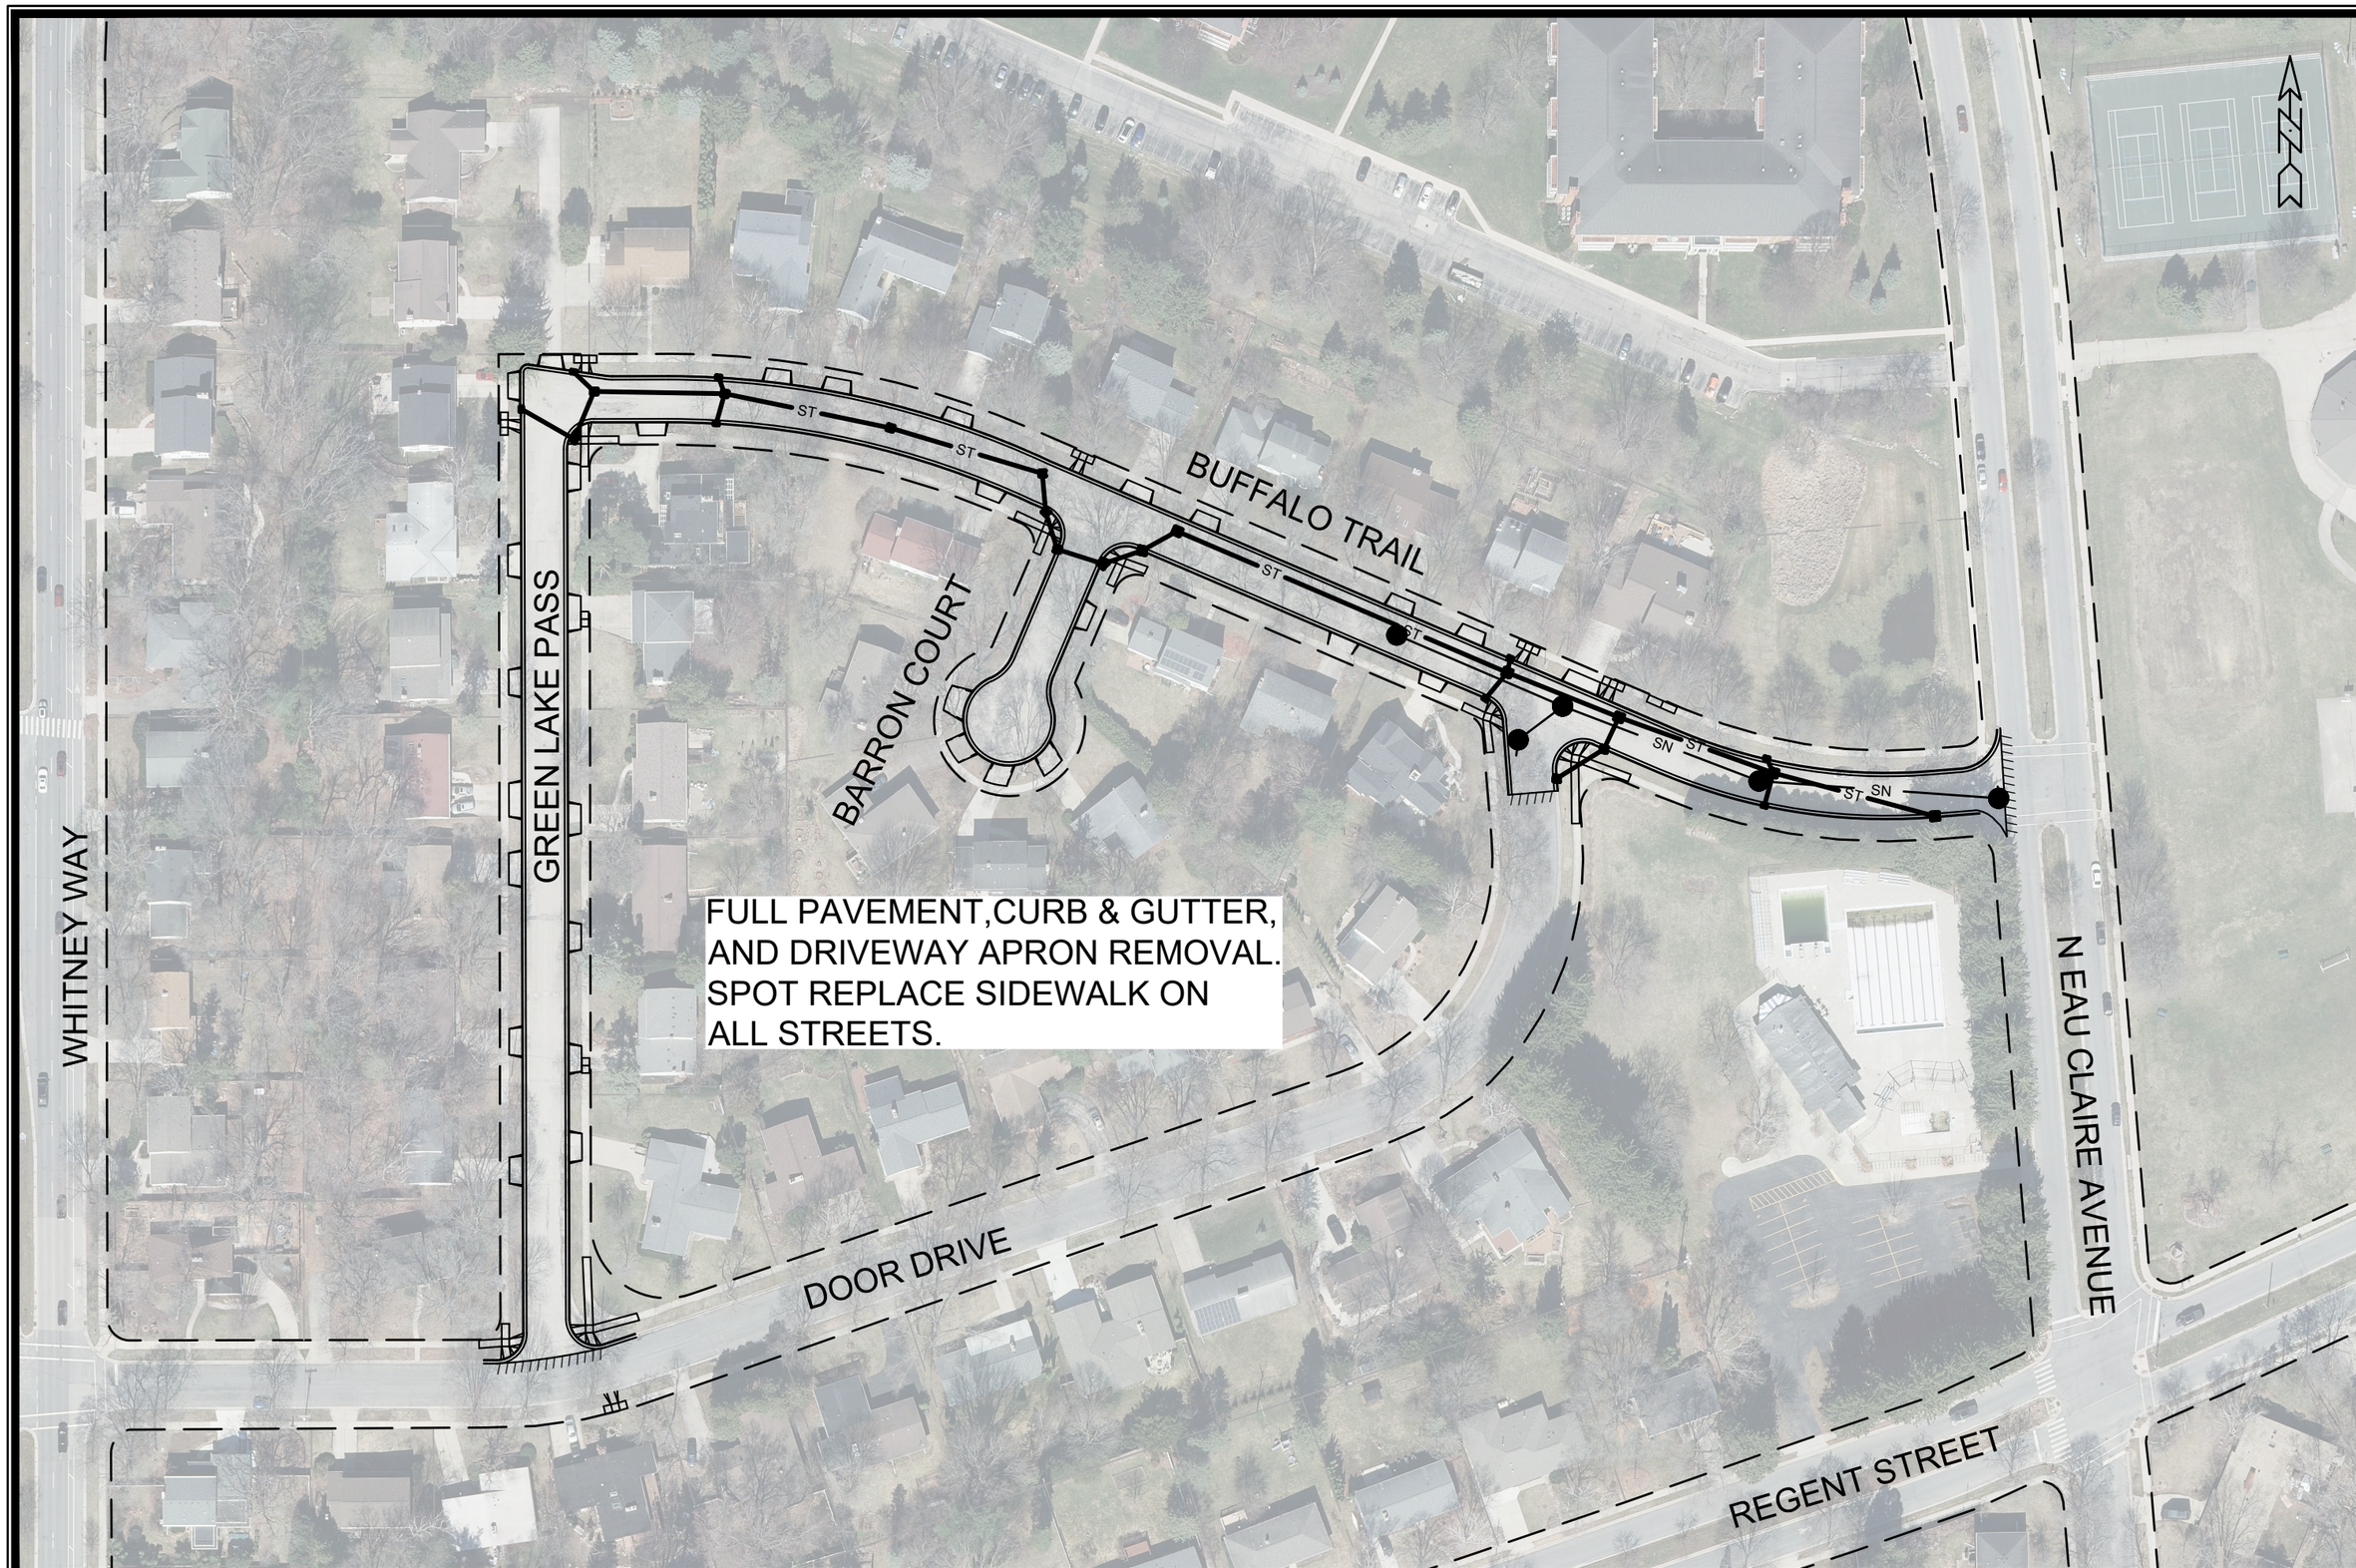


| MARK | REVISION | DATE | BY |
|---|---|---|---|
| --- | --- | --- | --- |
| --- | --- | --- | --- |
| --- | --- | --- | --- |
| --- | --- | --- | --- |

Designed By: NLJ | Date: 4/9/2025 9:22 AM | Scale: 1:100

15123

MADISON, WI

CONTRACT NO: 8806

OVERVIEW EXHIBIT

BUFFALO TRAIL, BARRON COURT, GREEN LAKE PASS

M:\DESIGN\Projects\15123\CAD\Streets\15123EN-BPWExhibit.dwg

CITY OF MADISON WISCONSIN

15123

---