SANITARY SEWER REPAIRS (UV)		
PIPE DIAMETER	**LENGTH (LF)**	**ESTIMATED COST**
8"	8,145	$570,150.00
10"	3,720	$312,480.00
LATERALS	197	$65,010.00
OUTSIDE DROPS	6	$1,980.00
MISCELLANEOUS	--	$299,475.00
TOTAL	**11,865**	**$1,249,095.00**

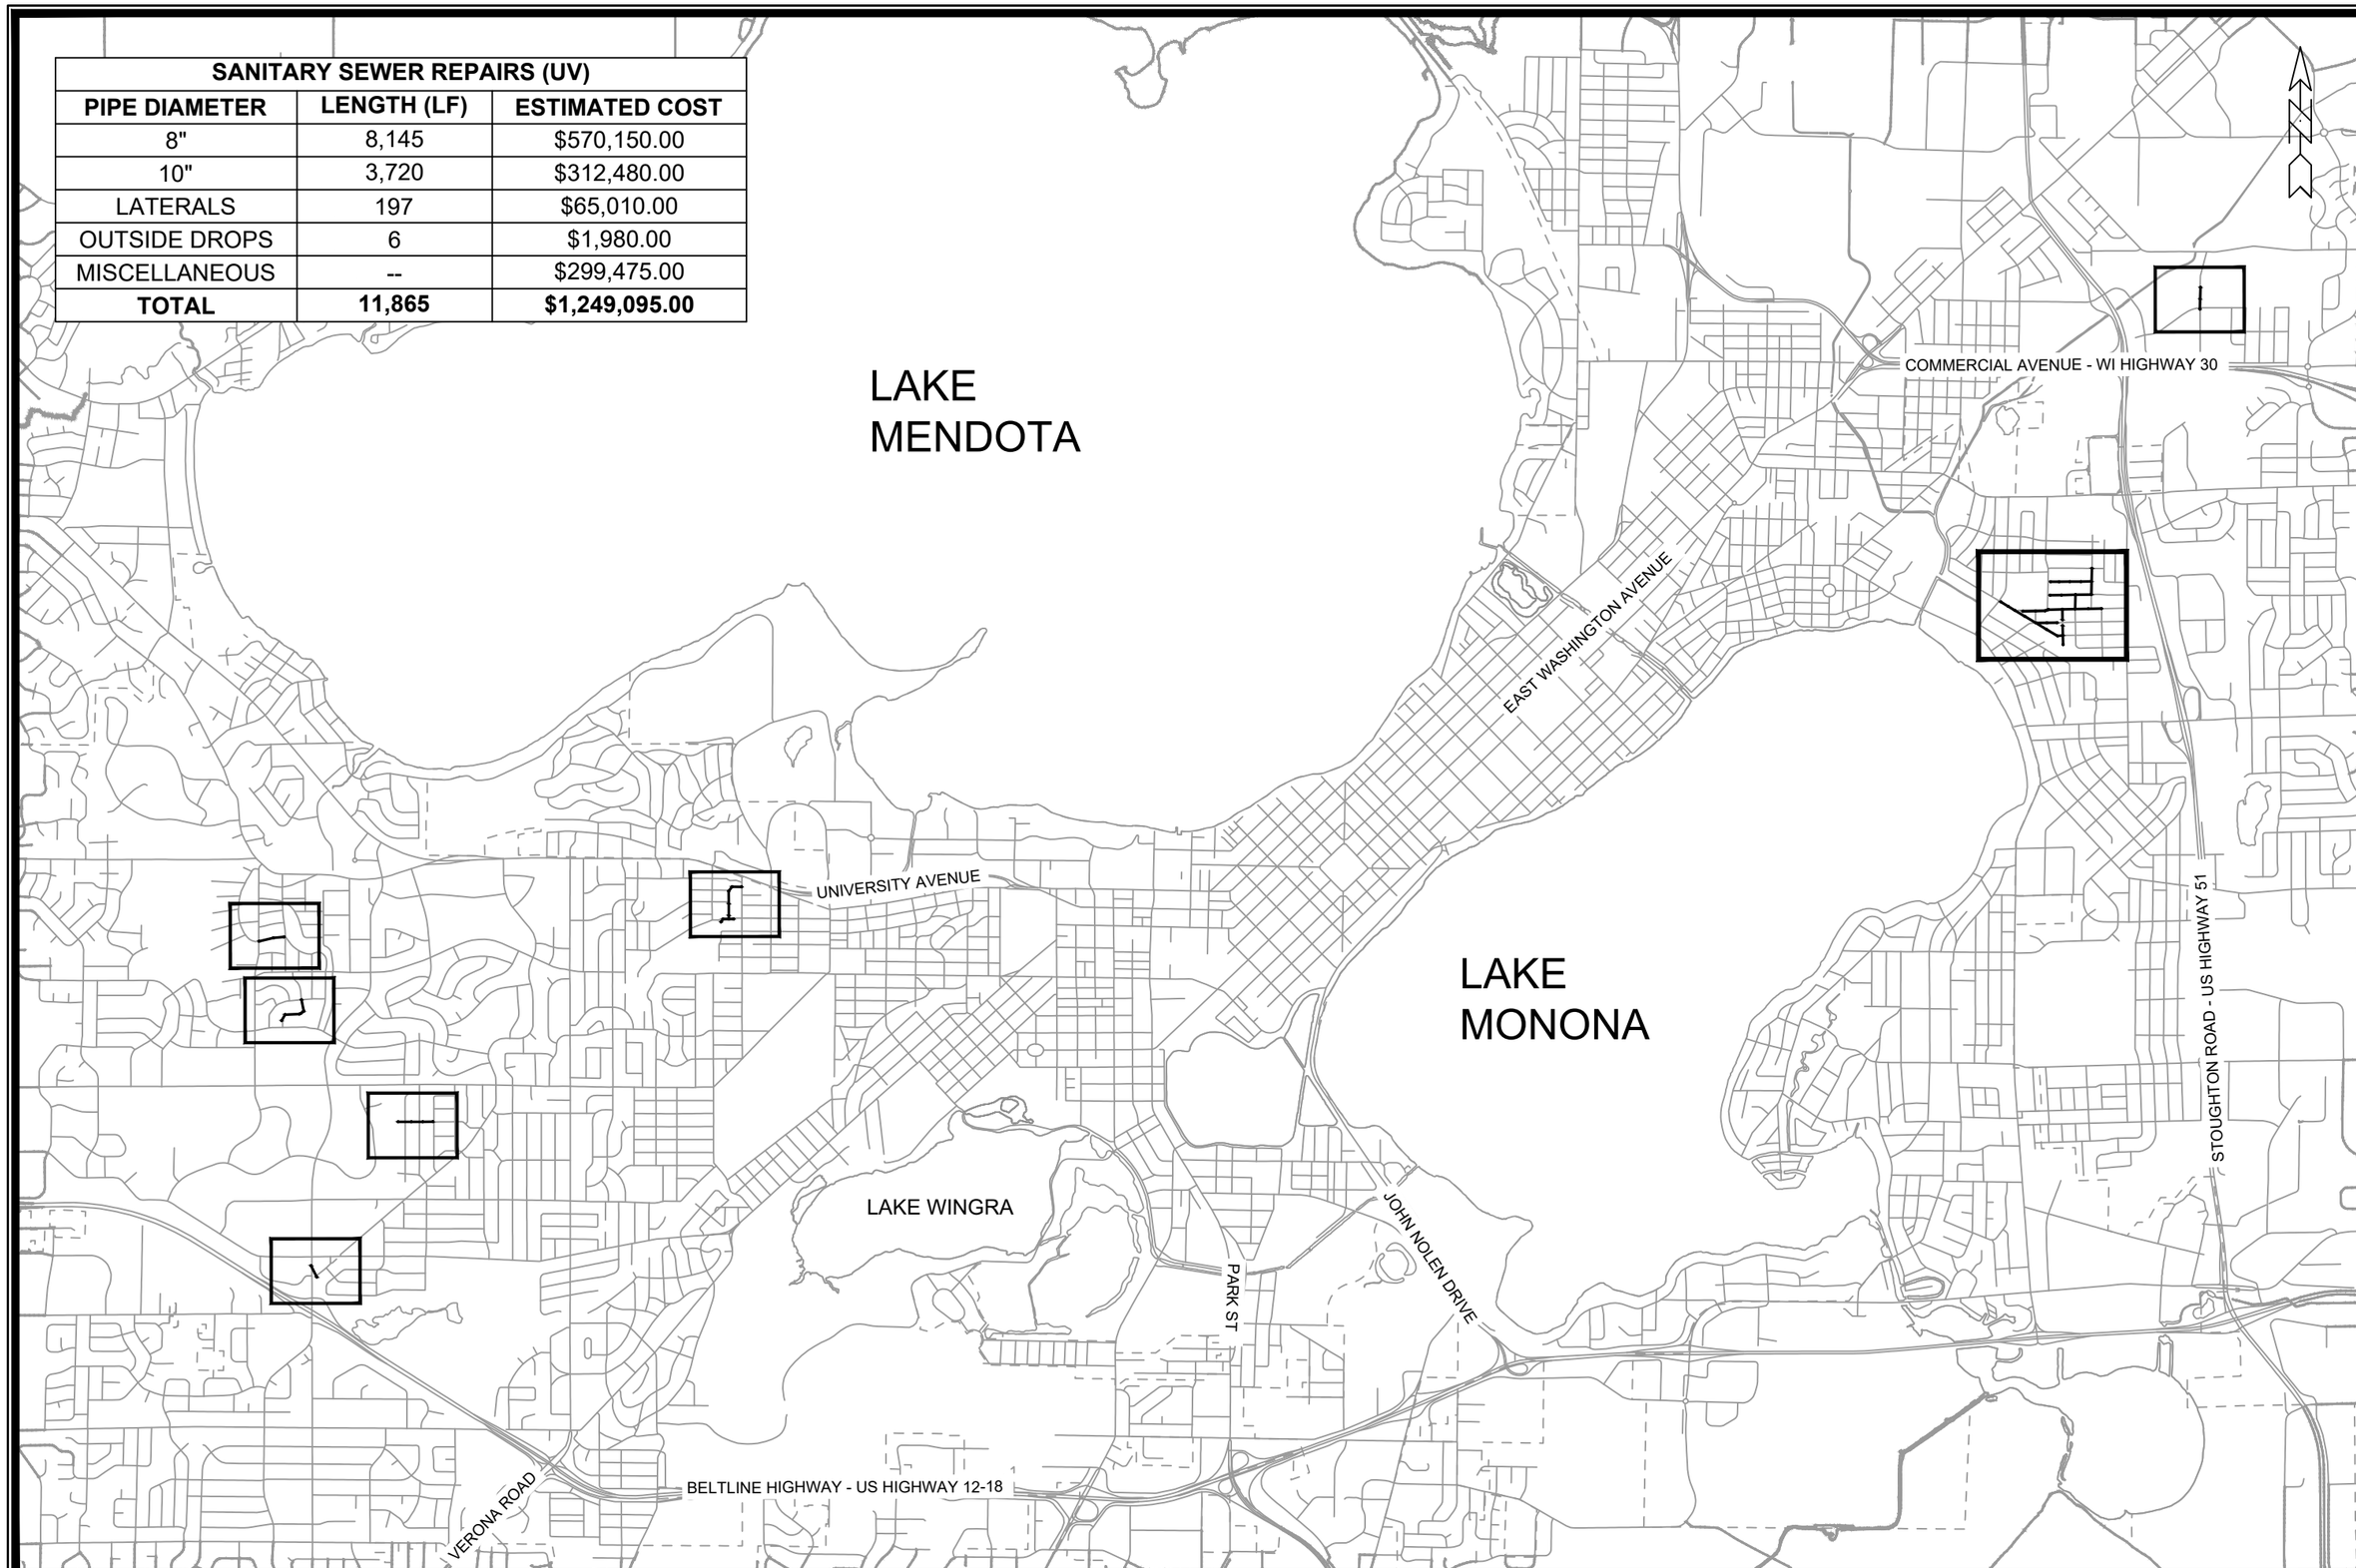

MARK	REVISION	DATE	BY
###	###	###	###
###	###	###	###
###	###	###	###
###	###	###	###

Designed By: EAC | Date: 5/26/2023 9:15 AM | Scale: NTS

15513

BPW EXHIBIT - UV CURE SANITARY SEWER REPAIRS

CIPP UV LINING REHABILITATION OF SEWERS PHASE 1 - 2026

MADISON, WI

CONTRACT NO: 9613

F:\Encommon\Trenchless\2026 MH2MH\1) PHASE 1 2026 (15513)\CAD\2) 15513 BPW Map.dwg

15513

M-1