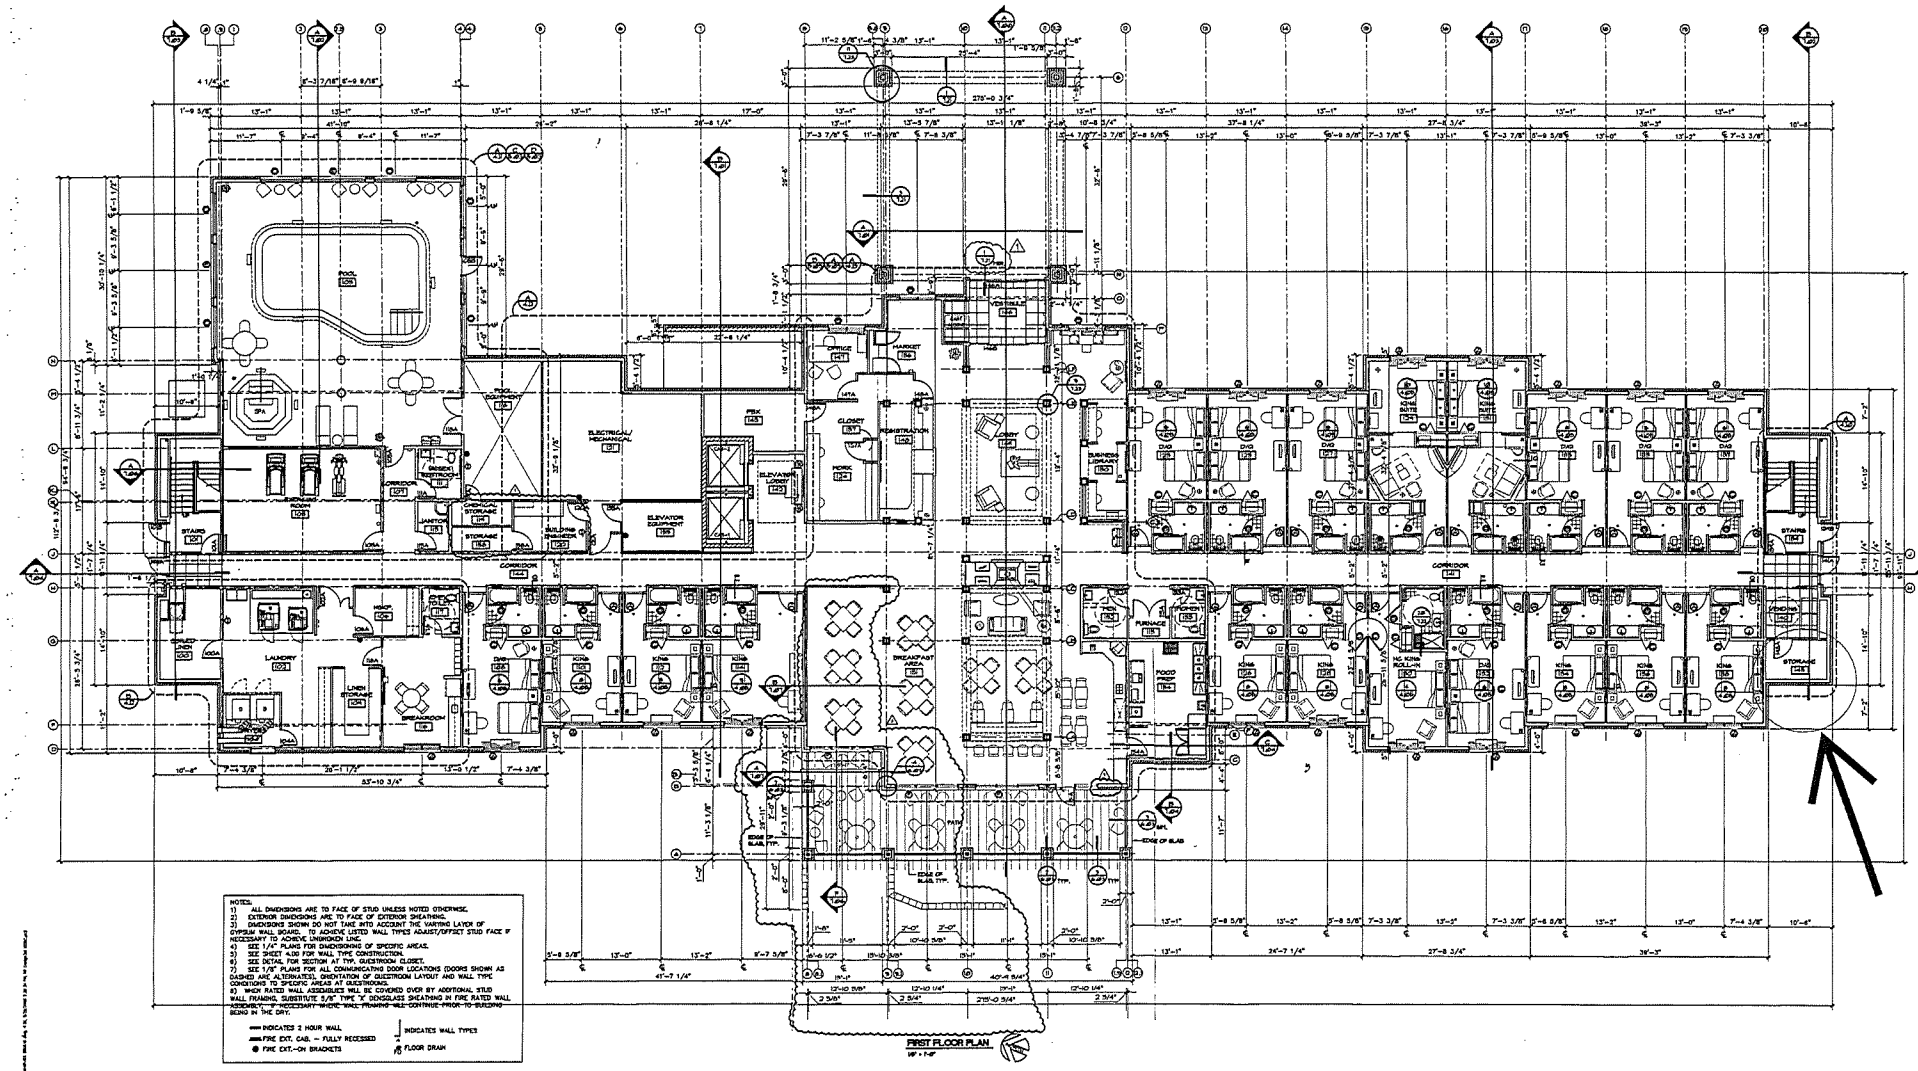

NOTES:
1) ALL DIMENSIONS ARE TO FACE OF STUD UNLESS NOTED OTHERWISE.
2) EXTERIOR DIMENSIONS ARE TO FACE OF EXTERIOR SHEATHING.
3) DIMENSIONS SHOWN DO NOT TAKE INTO ACCOUNT THE VARYING LAYOR OF GYPSUM WALL BOARD. TO ACHIEVE LISTED WALL TYPES ADJUST/OFFSET STUD FACE IF NECESSARY TO ACHIEVE UNIBOARD LINE.
4) SEE 1/4" PLANS FOR DIMENSIONING OF SPECIFIC AREAS.
5) SEE SHEET 4.02 FOR WALL TYPE CONSTRUCTION.
6) SEE DETAIL FOR SECTION AT TYP. GUESTROOM CLOSET.
7) SEE 1/8" PLANS FOR ALL COMMUNICATING DOOR LOCATIONS (DOORS SHOWN AS DASHED ARE ALTERNATES). ORIENTATION OF GUESTROOM LAYOUT AND WALL TYPE CONDITIONS TO SPECIFIC AREAS AT GUESTROOMS.
8) WHEN RATED WALL ASSEMBLIES WILL BE COVERED OVER BY ADDITIONAL STUD WALL FRAMING, SUBSTITUTE 5/8" TYPE "X" DENSGLASS SHEATHING IN FIRE RATED WALL ASSEMBLY IF NECESSARY WHERE WALL FRAMING WILL CONTINUE PRIOR TO BUILDING BEING IN THE DRY.

INDICATES 2 HOUR WALL
FIRE EXT. CAB. – FULLY RECESSED
FIRE EXT.-ON BRACKETS
INDICATES WALL TYPES
FLOOR DRAIN

FIRST FLOOR PLAN
1/8" = 1'-0"

GARY BRINK & ASSOCIATES
ARCHITECTS
8401 EXCELSIOR DRIVE
MADISON, WI 53717
608-829-1750
608-829-3056 (FAX)

PROJECT:
FAIRFIELD INN & SUITES by Marriott
2702 CROSSROADS DRIVE MADISON, WISCONSIN 53718
CLIENT:
MADISON HIGH CROSSING LODGING INVESTORS II, LLC.
8333 GREENWAY BLVD., SUITE 2000 MIDDLETON, WISCONSIN 53562

©2006 GARY BRINK & ASSOC.
Any duplication, reproduction, or use by any other party is prohibited unless prior written authorization is received from GARY BRINK & ASSOC.

PROJECT:	200640
CAD\FILE:	401-200640
DRAWN BY:	DD
DATE:	06/04/06
ADD 1	06/06/06
ADD 2	06/20/06

4.01