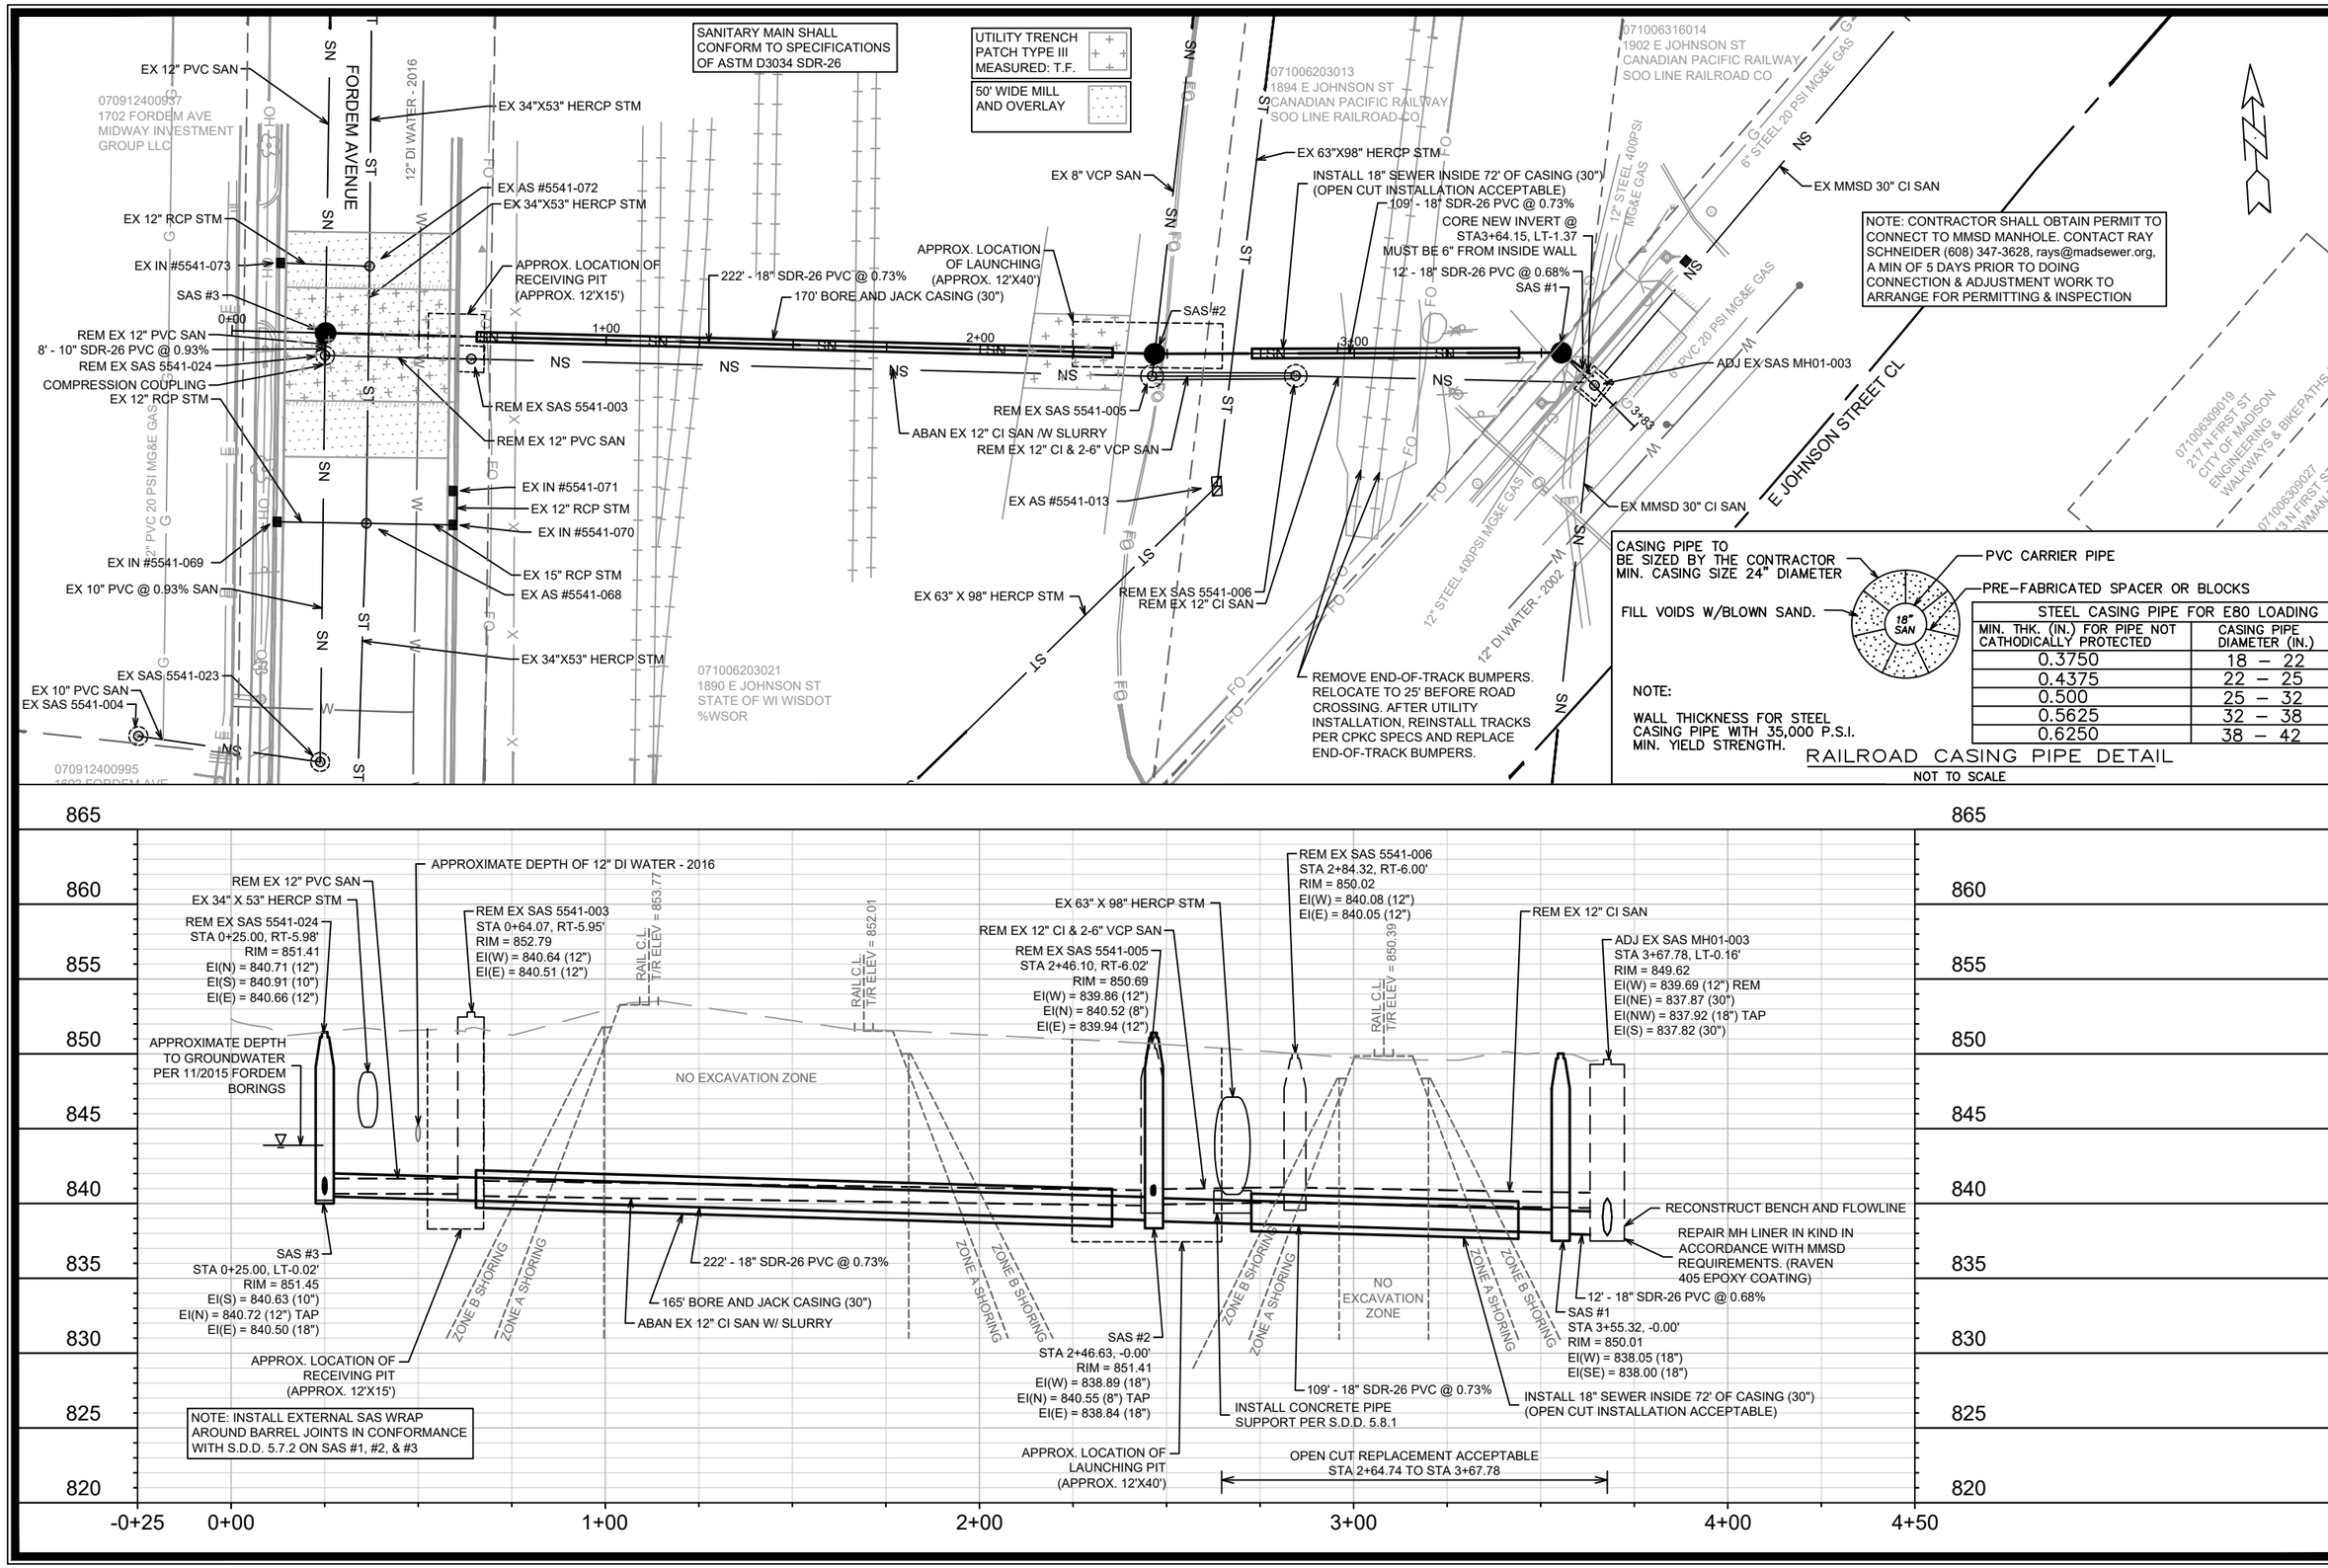

MARK	REVISION	DATE	BY
---	---	---	---

Designed By: #### Date: 10/2/2025 10:05 AM Scale: 1" = 40'

MADISON, WI

CONTRACT NO: #####

SHEET - (1)

PROJECT NAME

M:\DESIGN\Projects\14922\CAD\Sewers\14922SWR-PipeNetwork - Open Cut.dwg

#####

1