EXHIBIT A

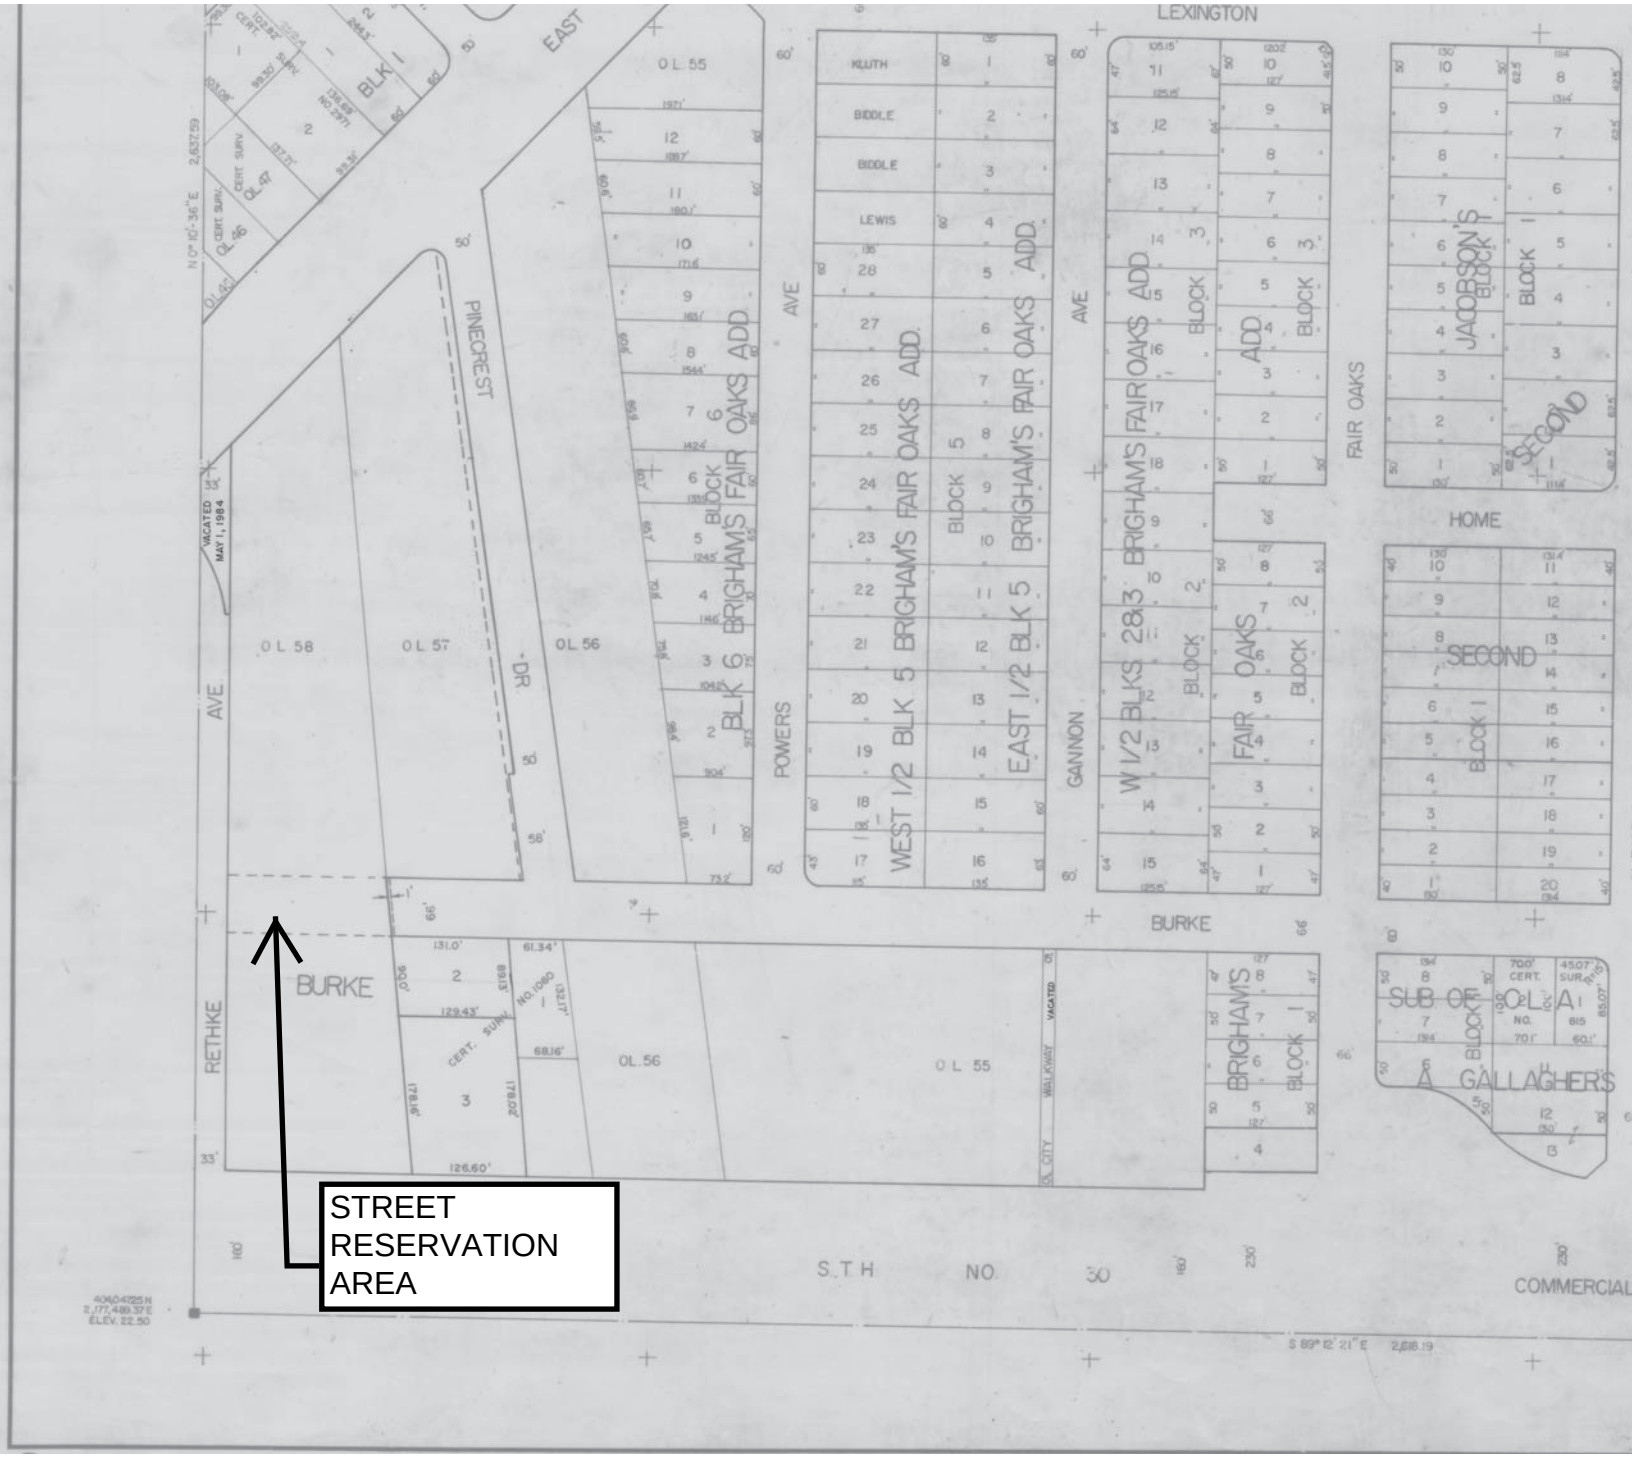
STREET
RESERVATION
AREA
BURKE
RETHKE
AVE
PINECREST
DR
EAST
LEXINGTON
POWERS
AVE
GANNON
AVE
FAIR OAKS
HOME
BURKE
S.T.H. NO. 30
COMMERCIAL
BRIGHAM'S FAIR OAKS ADD
BLK 6
WEST 1/2 BLK 5 BRIGHAM'S FAIR OAKS ADD
EAST 1/2 BLK 5 BRIGHAM'S FAIR OAKS ADD
W 1/2 BLKS 2&3 BRIGHAM'S FAIR OAKS ADD
FAIR OAKS ADD
JACOBSON'S
SECOND
SECOND
SUB OF OL A
A GALLAGHER'S
BRIGHAM'S
OL 55
OL 56
OL 57
OL 58
VACATED MAY 1, 1984