EXHIBIT B

Map of the Leased Premises

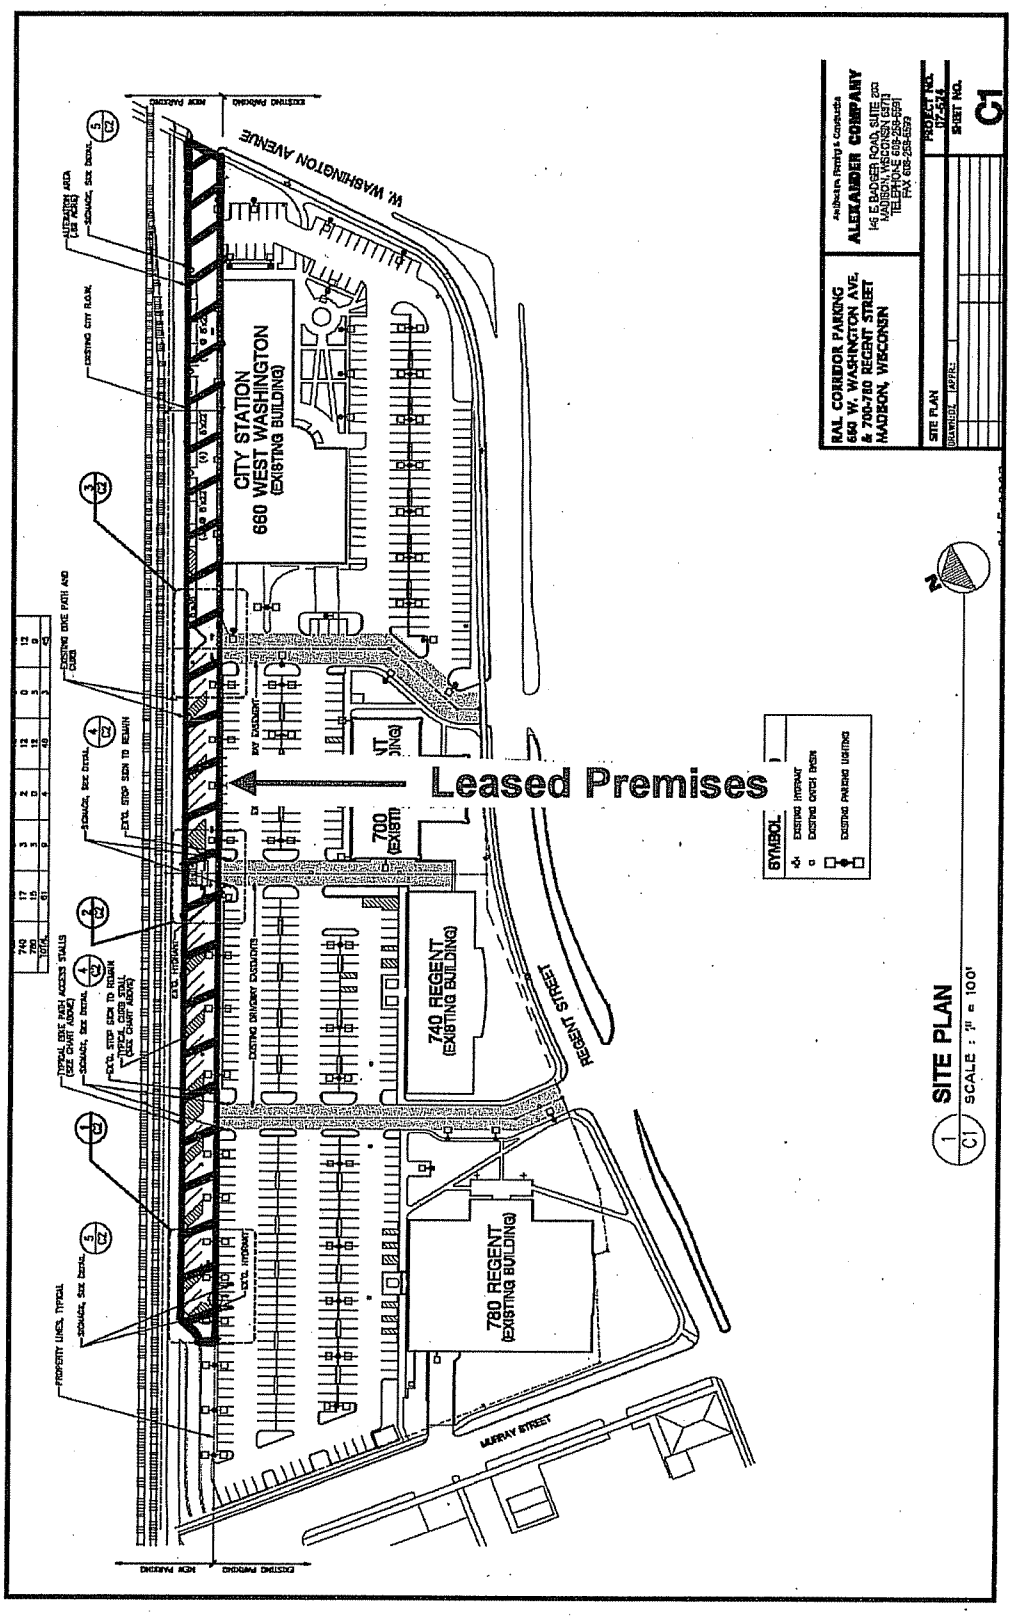

EXHIBIT C
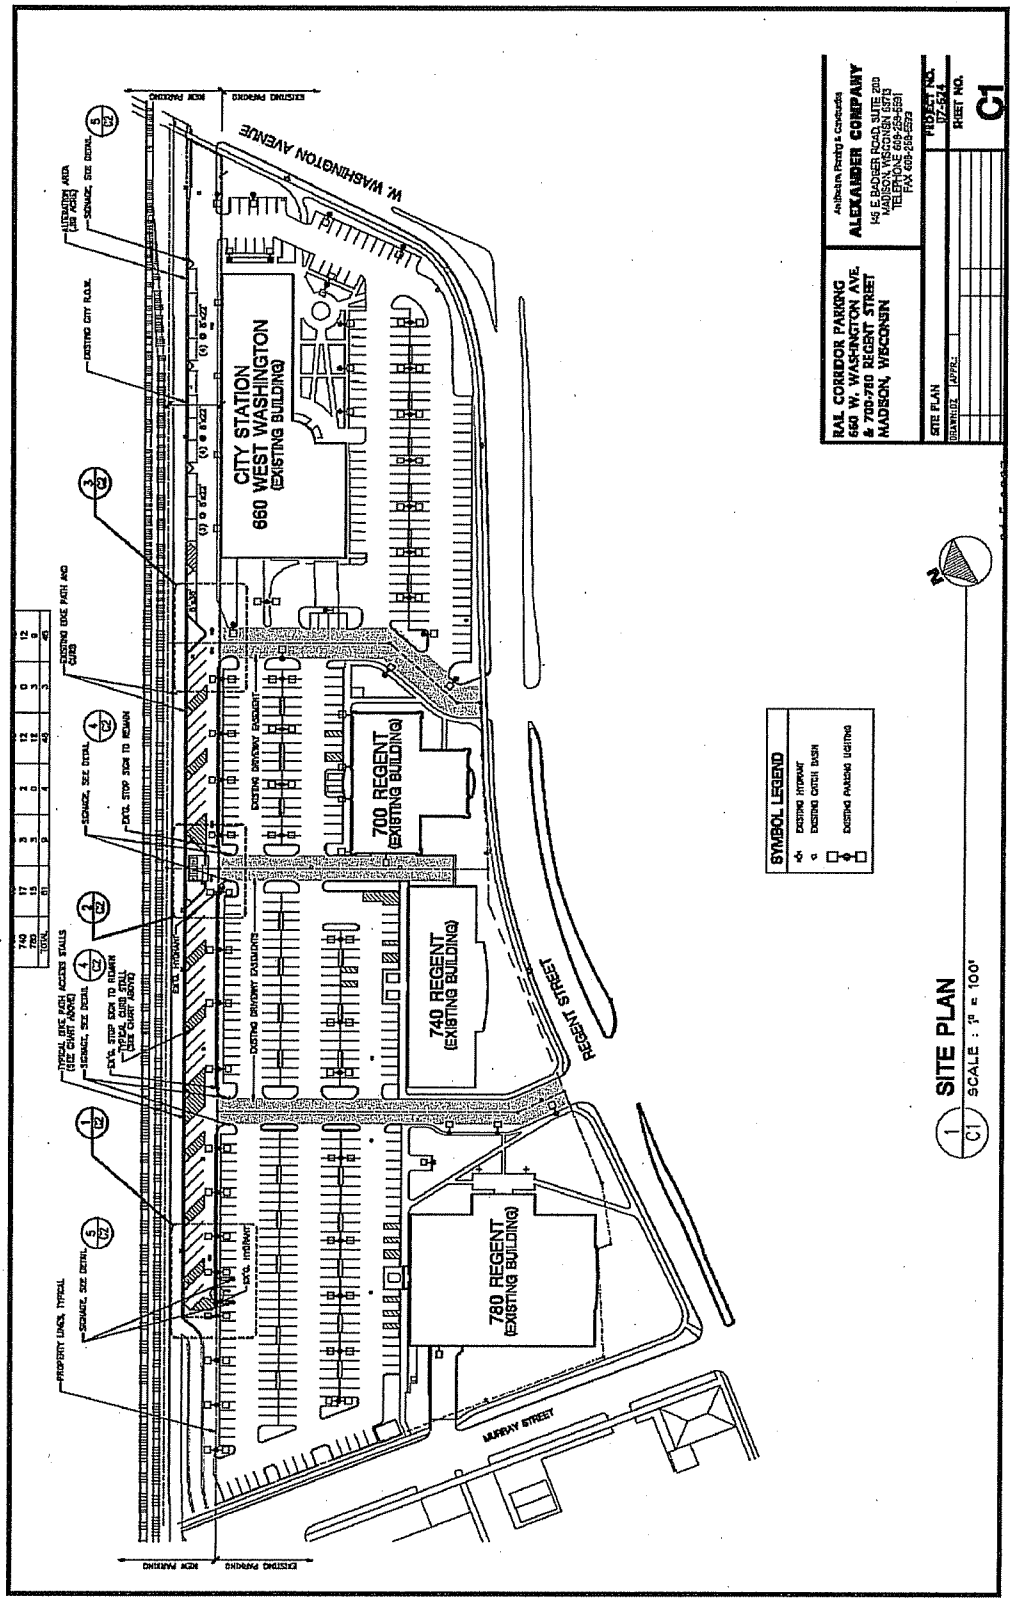
Parking Lot Plan
(not to scale)