# EXHIBIT C

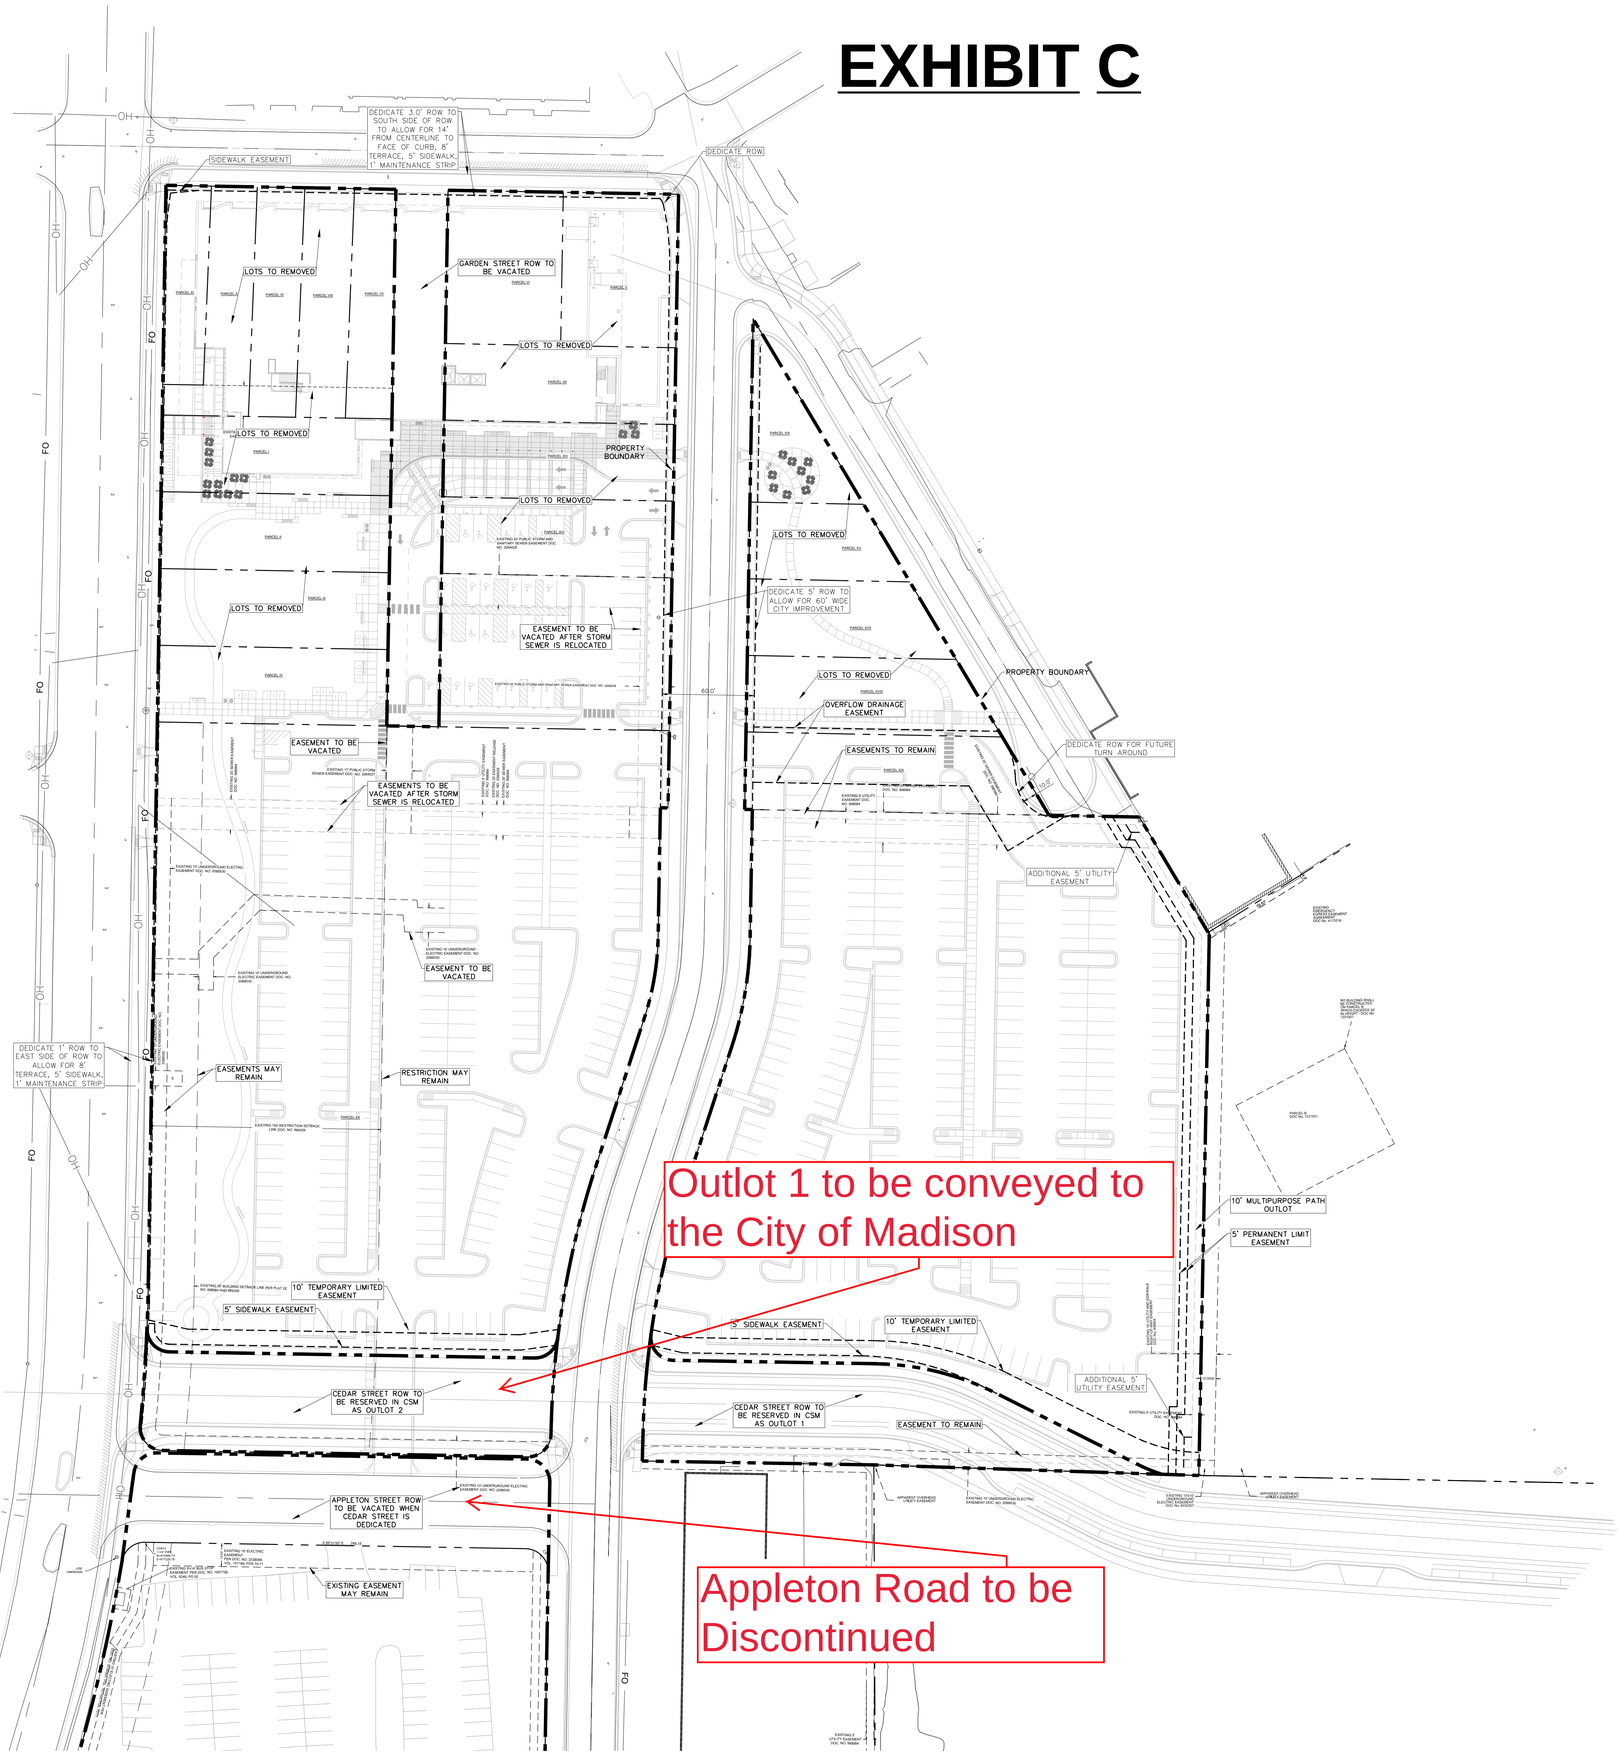



HGA
420 North 5th Street, Suite 100
Minneapolis, Minnesota 55401
Telephone 612.758.4000


Findorff

SSMHealth

**SSM DEAN MEDICAL GROUP**

FHC-
REDEVELOPMENT
PROJECT SITE

AEI Affiliated Engineers

AYRES ASSOCIATES

BSA

Kessenich's 90 years

WISCONSIN
SCOTT E. MAIER
E-44106
PEWAUKEE, WISCONSIN
8/18/20
PROFESSIONAL ENGINEER

| NO | DESCRIPTION | DATE |
|---|---|---|
| 1 | BP-1 | 01/24/20 |
| 2 | CB-001 | 04/10/20 |
| 3 | CB-006 | 08/3/20 |
| 4 | CB-006.2 | 08/18/20 |

ISSUANCE HISTORY - THIS SHEET

AYRES NO: 24-0329

**PROPERTY PLAN**

DATE: MARCH 23, 2020

**SITE PLAN APPLICATION**

C2.1

SITE CIVIL PLANS

©COPYRIGHT AYRES ASSOCIATES