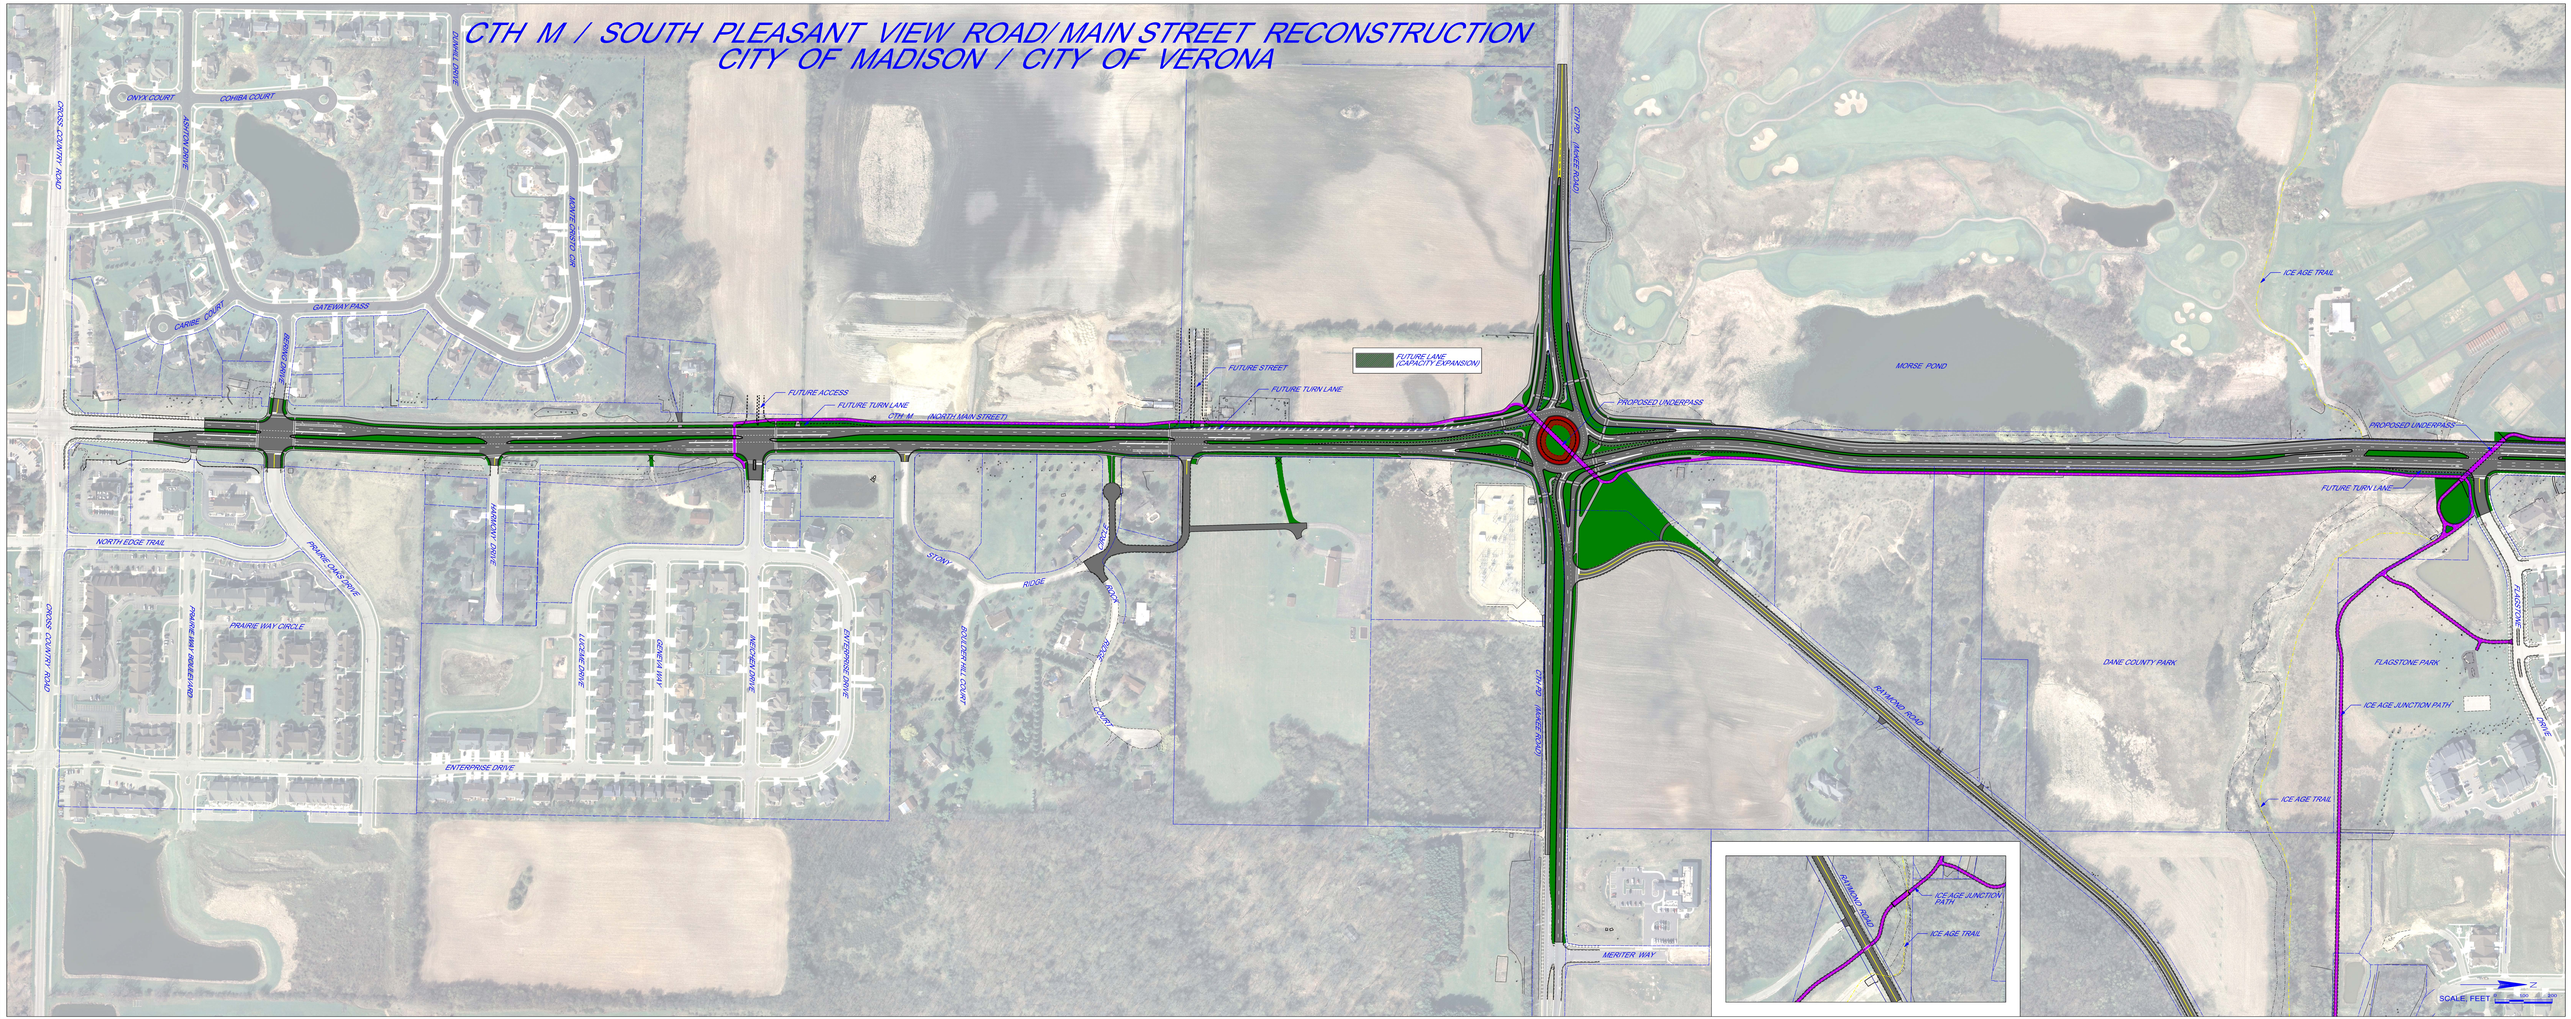CTH M / SOUTH PLEASANT VIEW ROAD/ MAIN STREET RECONSTRUCTION
CITY OF MADISON / CITY OF VERONA