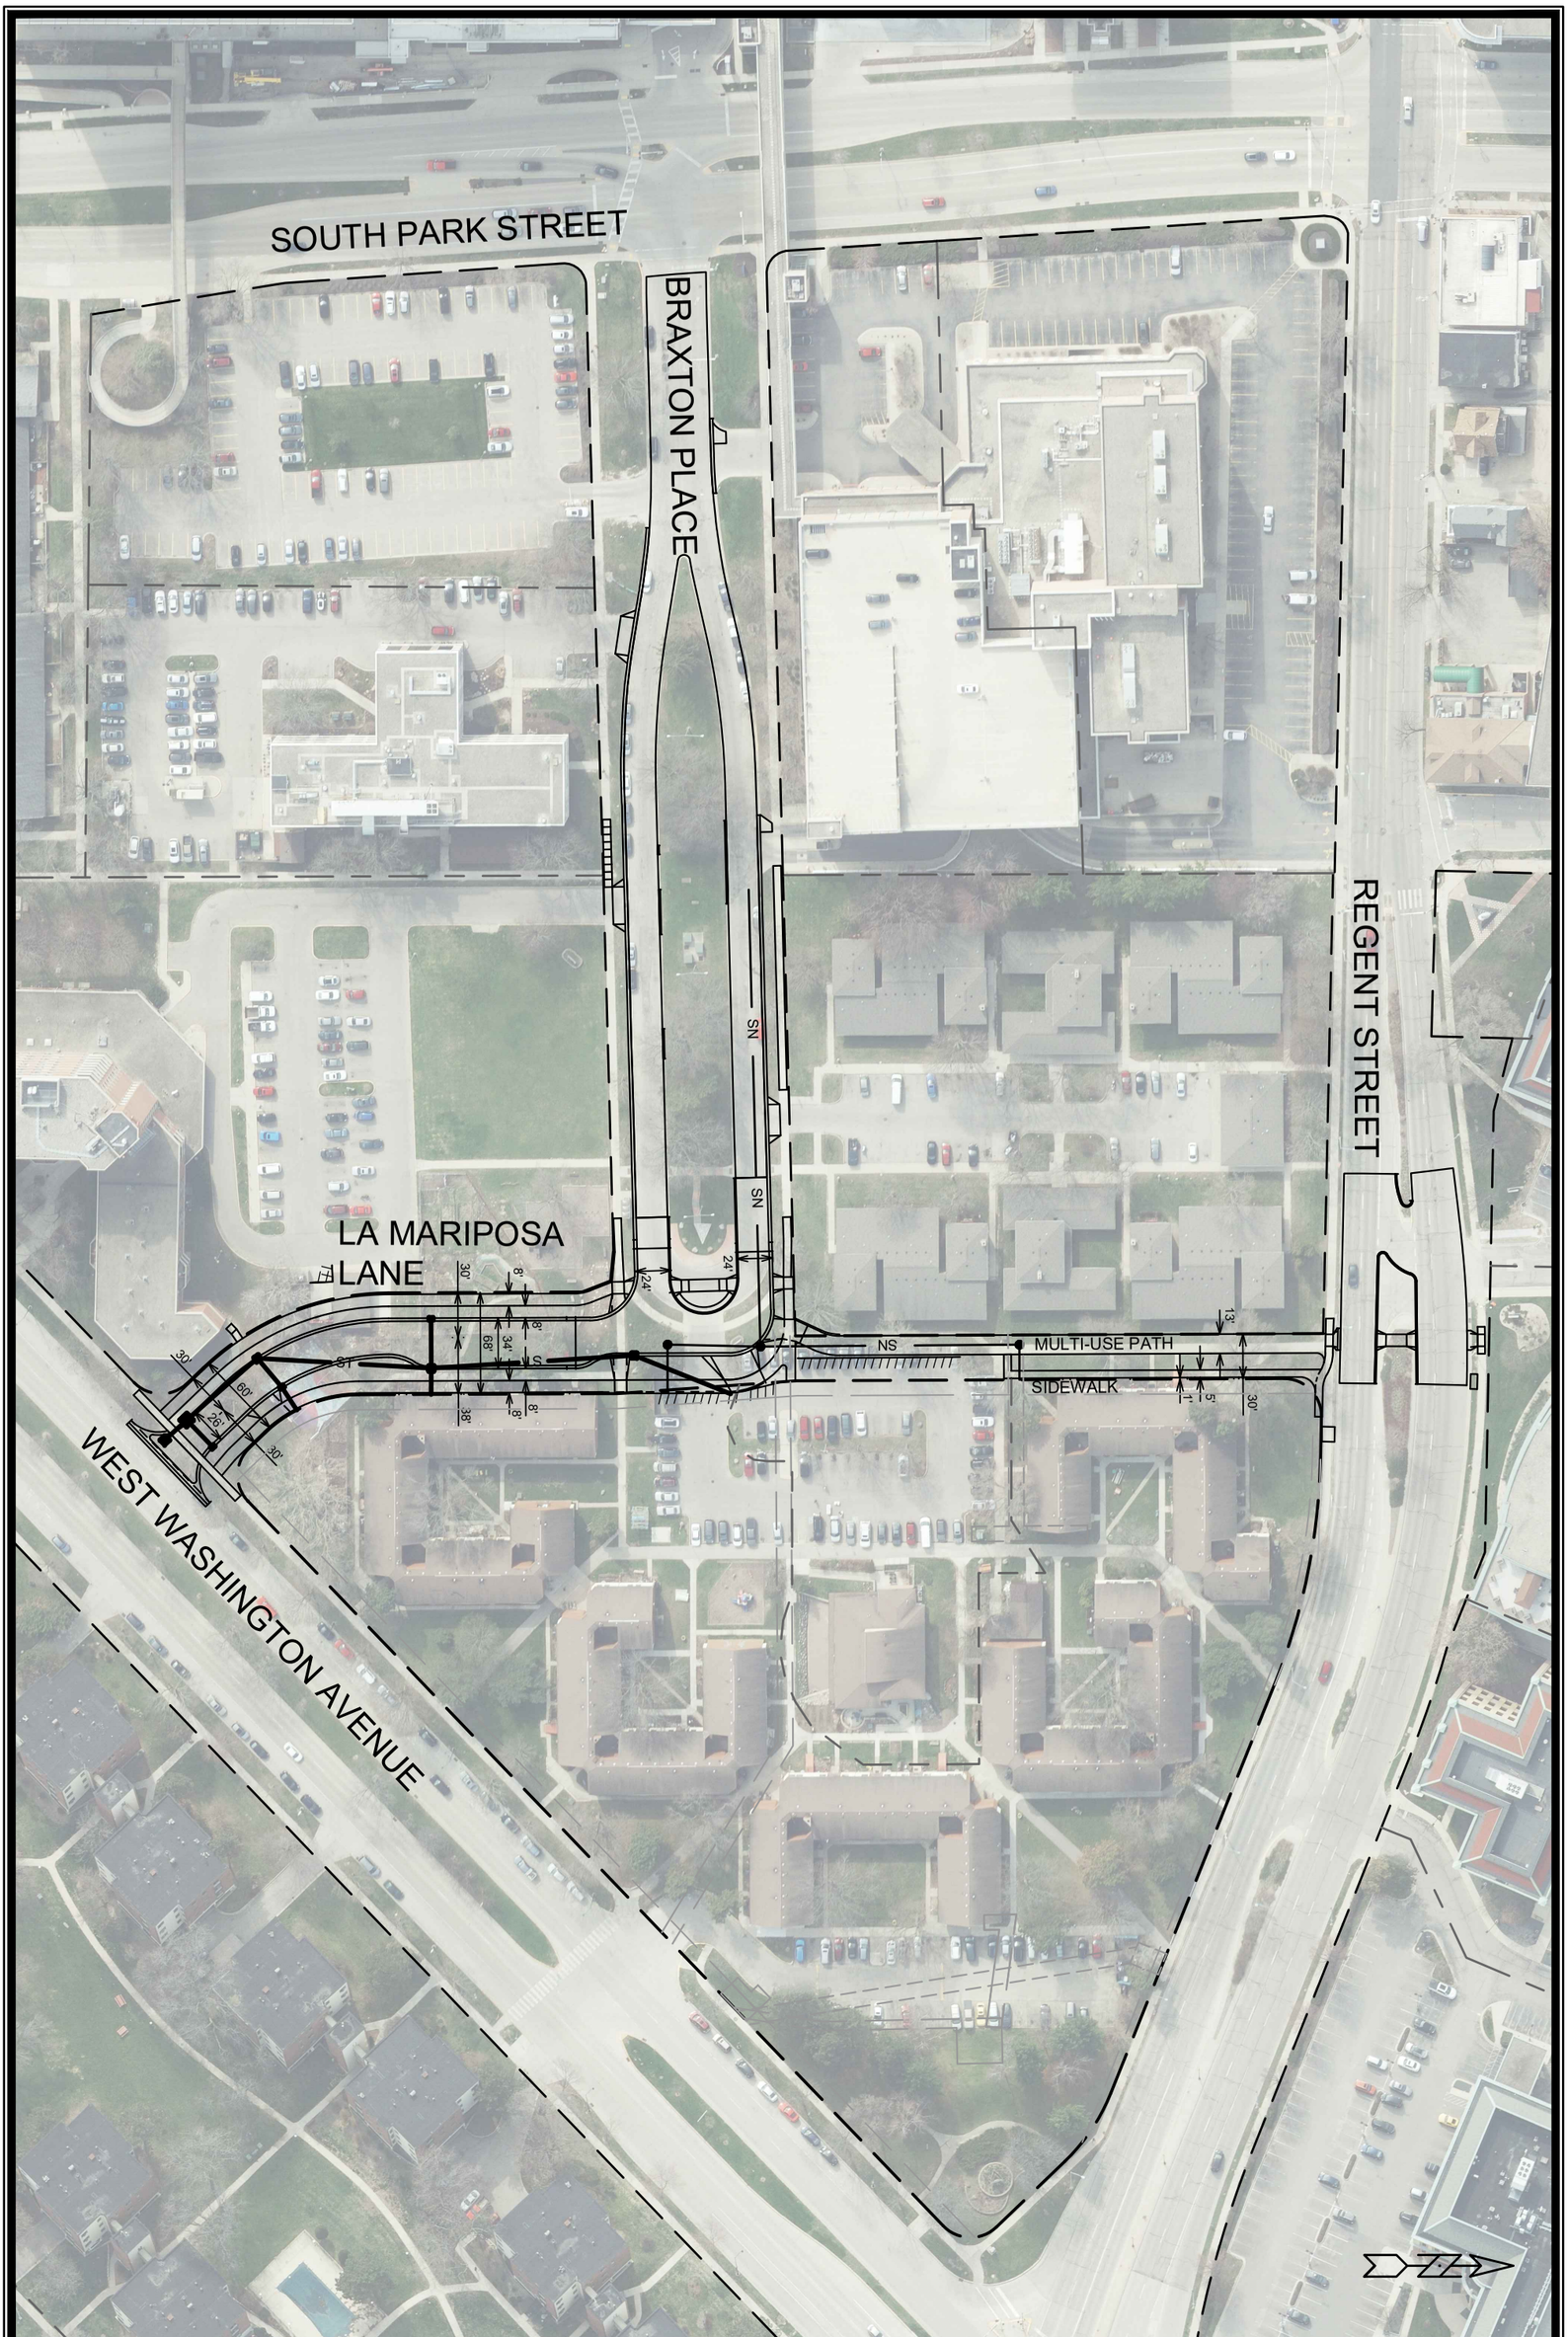

13169

100-SCALE OVERVIEW EXHIBIT — 13169

BRAXTON PL RESURFACING & BAYVIEW (NEW STREET) — MADISON, WI

M:\DESIGN\Projects\13169\CAD\Streets\13169EN-OverviewExhibit.dwg — CONTRACT NO: 8641

MARK	REVISION	DATE	BY
---	---	---	---
---	---	---	---
---	---	---	---
---	---	---	---

Designed By: AJZ | Date: 5/20/2022 3:02 PM | Scale: 1"=100'

13169 | ----