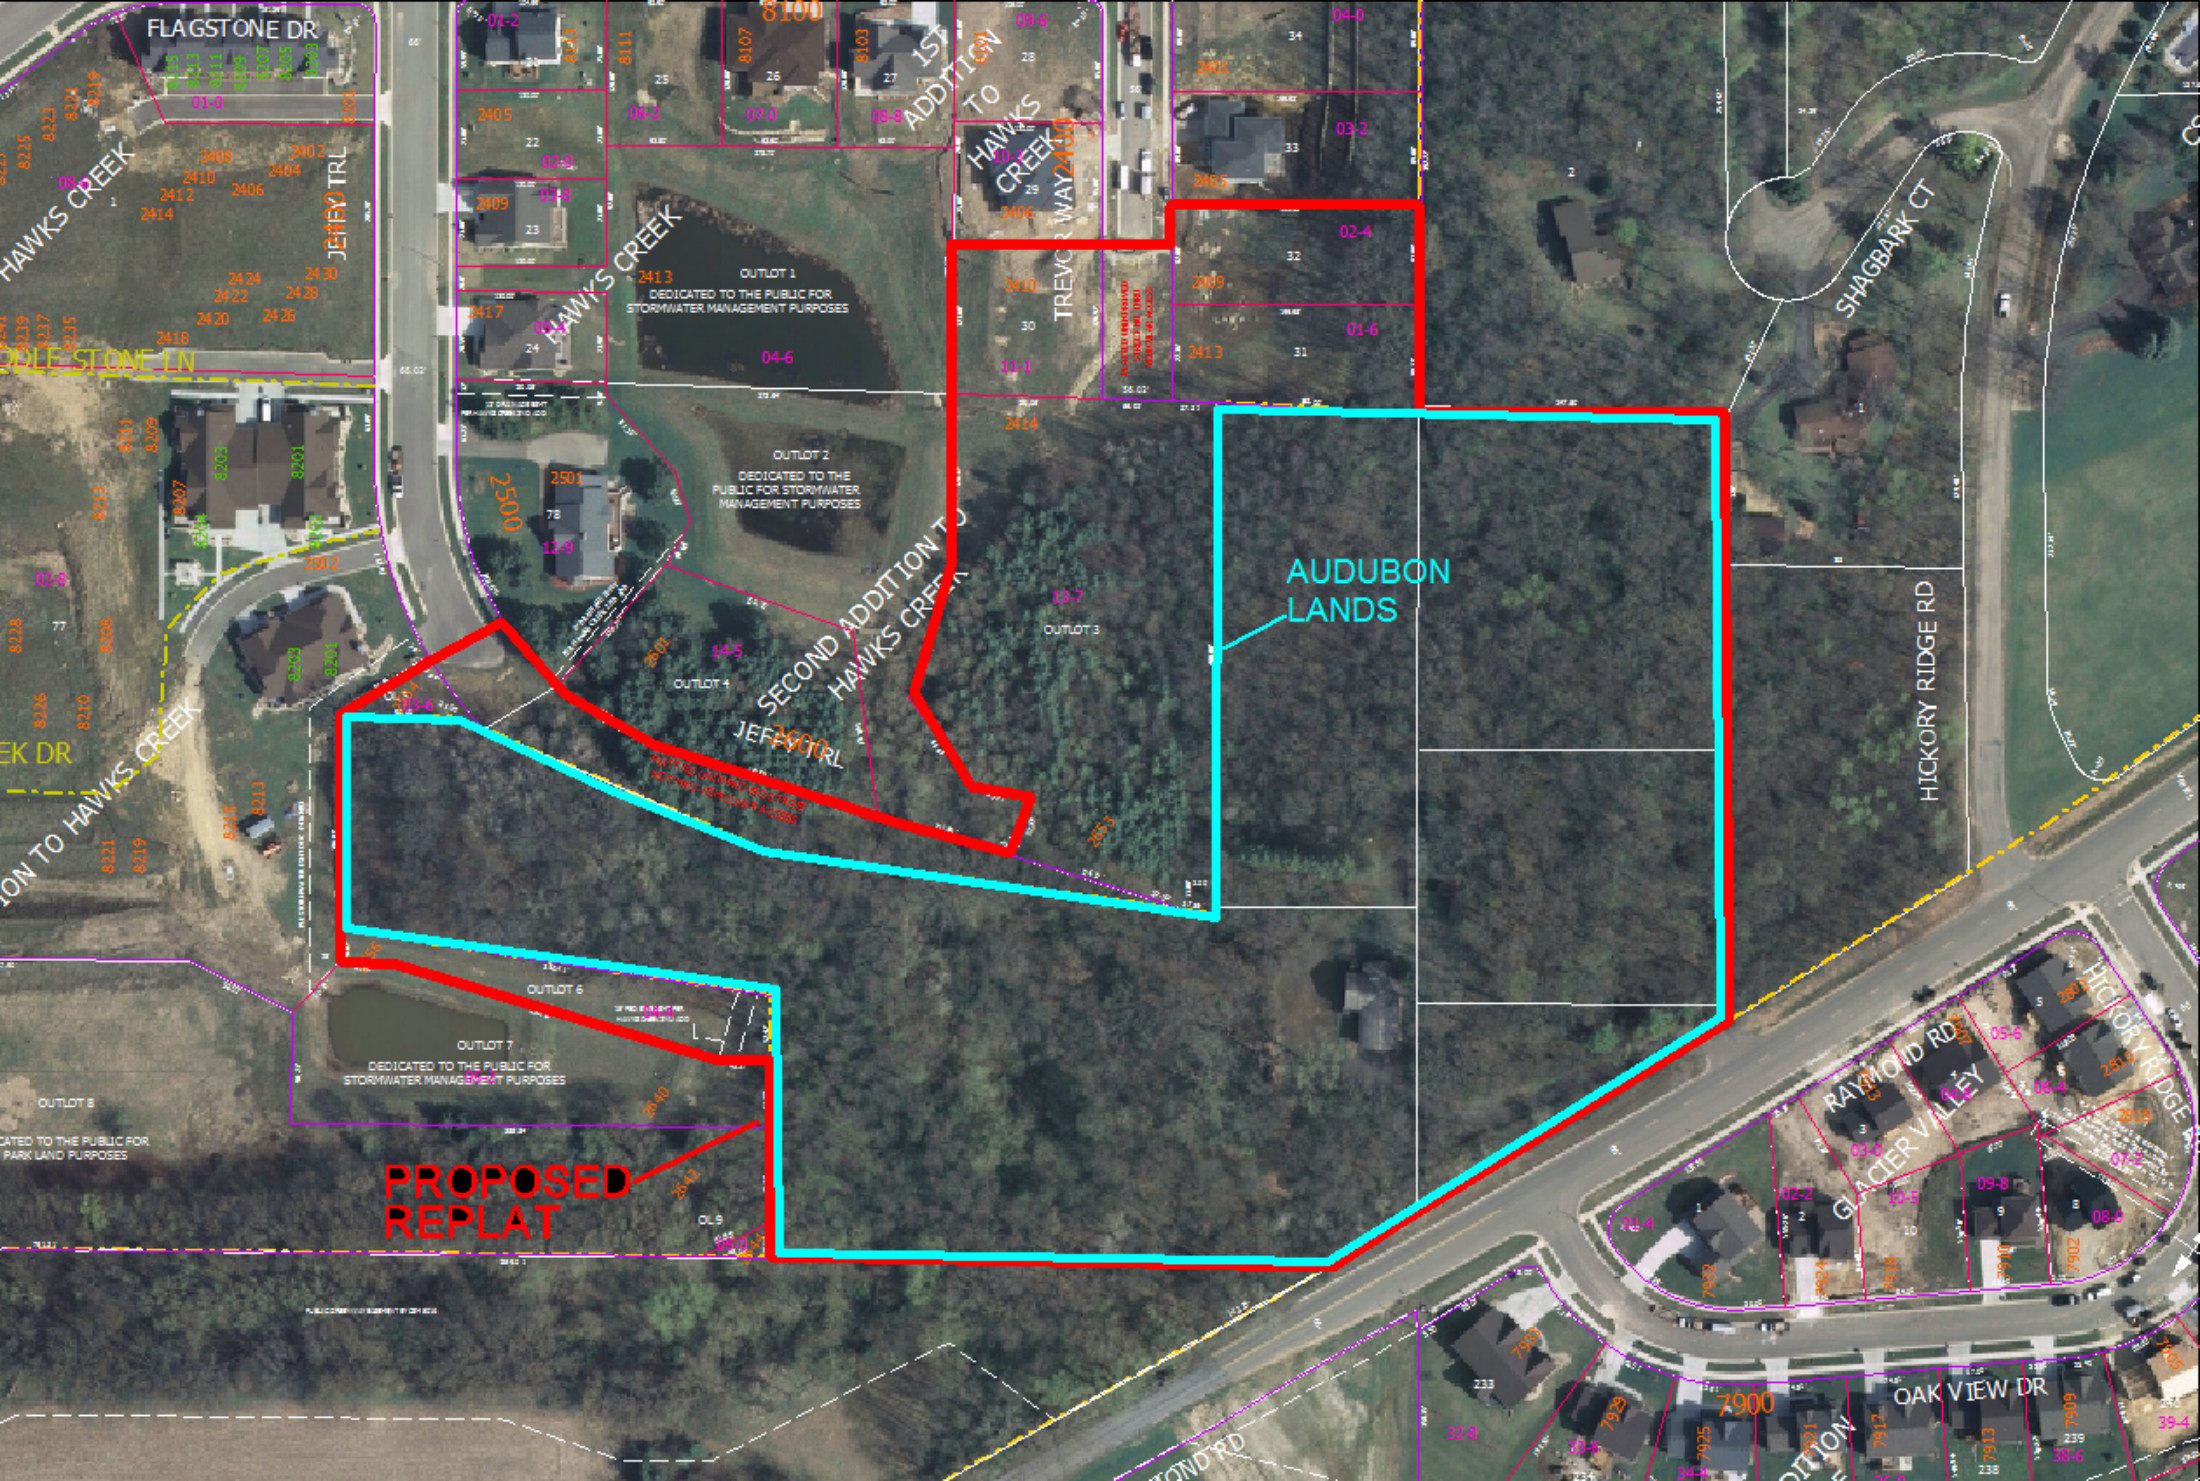
FLAGSTONE DR
HAWKS CREEK
JEFFREY TRL
OUTLOT 1
DEDICATED TO THE PUBLIC FOR STORMWATER MANAGEMENT PURPOSES
OUTLOT 2
DEDICATED TO THE PUBLIC FOR STORMWATER MANAGEMENT PURPOSES
SECOND ADDITION TO HAWKS CREEK
1ST ADDITION TO HAWKS CREEK
TREVOR WAY
SHAGBARK CT
HICKORY RIDGE RD
AUDUBON LANDS
OUTLOT 3
OUTLOT 4
OUTLOT 6
OUTLOT 7
DEDICATED TO THE PUBLIC FOR STORMWATER MANAGEMENT PURPOSES
OUTLOT 8
PROPOSED REPLAT
RAYMOND RD
GLACIER VALLEY
OAK VIEW DR
7900