BIRRENKOTT
SURVEYING, INC.

P.O. Box 237
1677 N. Bristol Street
Sun Prairie, WI. 53590
Phone (608) 837-7463
Fax (608) 837-1081

CERTIFIED SURVEY MAP

PART OF THE NORTHWEST ¼ OF THE NORTHEAST ¼, PART OF THE NORTHEAST ¼ OF THE NORTHEAST ¼ AND PART OF THE SOUTHEAST ¼ OF THE NORTHEAST ¼ OF SECTION 24, T8N, R9E, CITY OF MADISON, DANE COUNTY, WISCONSIN

Surveyed For:

Cherokee Park Inc.
13 Cherokee Circle
Madison, WI 53704
608-241-8788

SCALE 1" = 300'

0 300 600

BEARINGS REFERENCED TO THE DANE COUNTY COORDINATE SYSTEM AND THE NORTH LINE OF THE NORTHEAST 1/4 OF SECTION 24-8-9 AS S88°56'44"E

Legend:
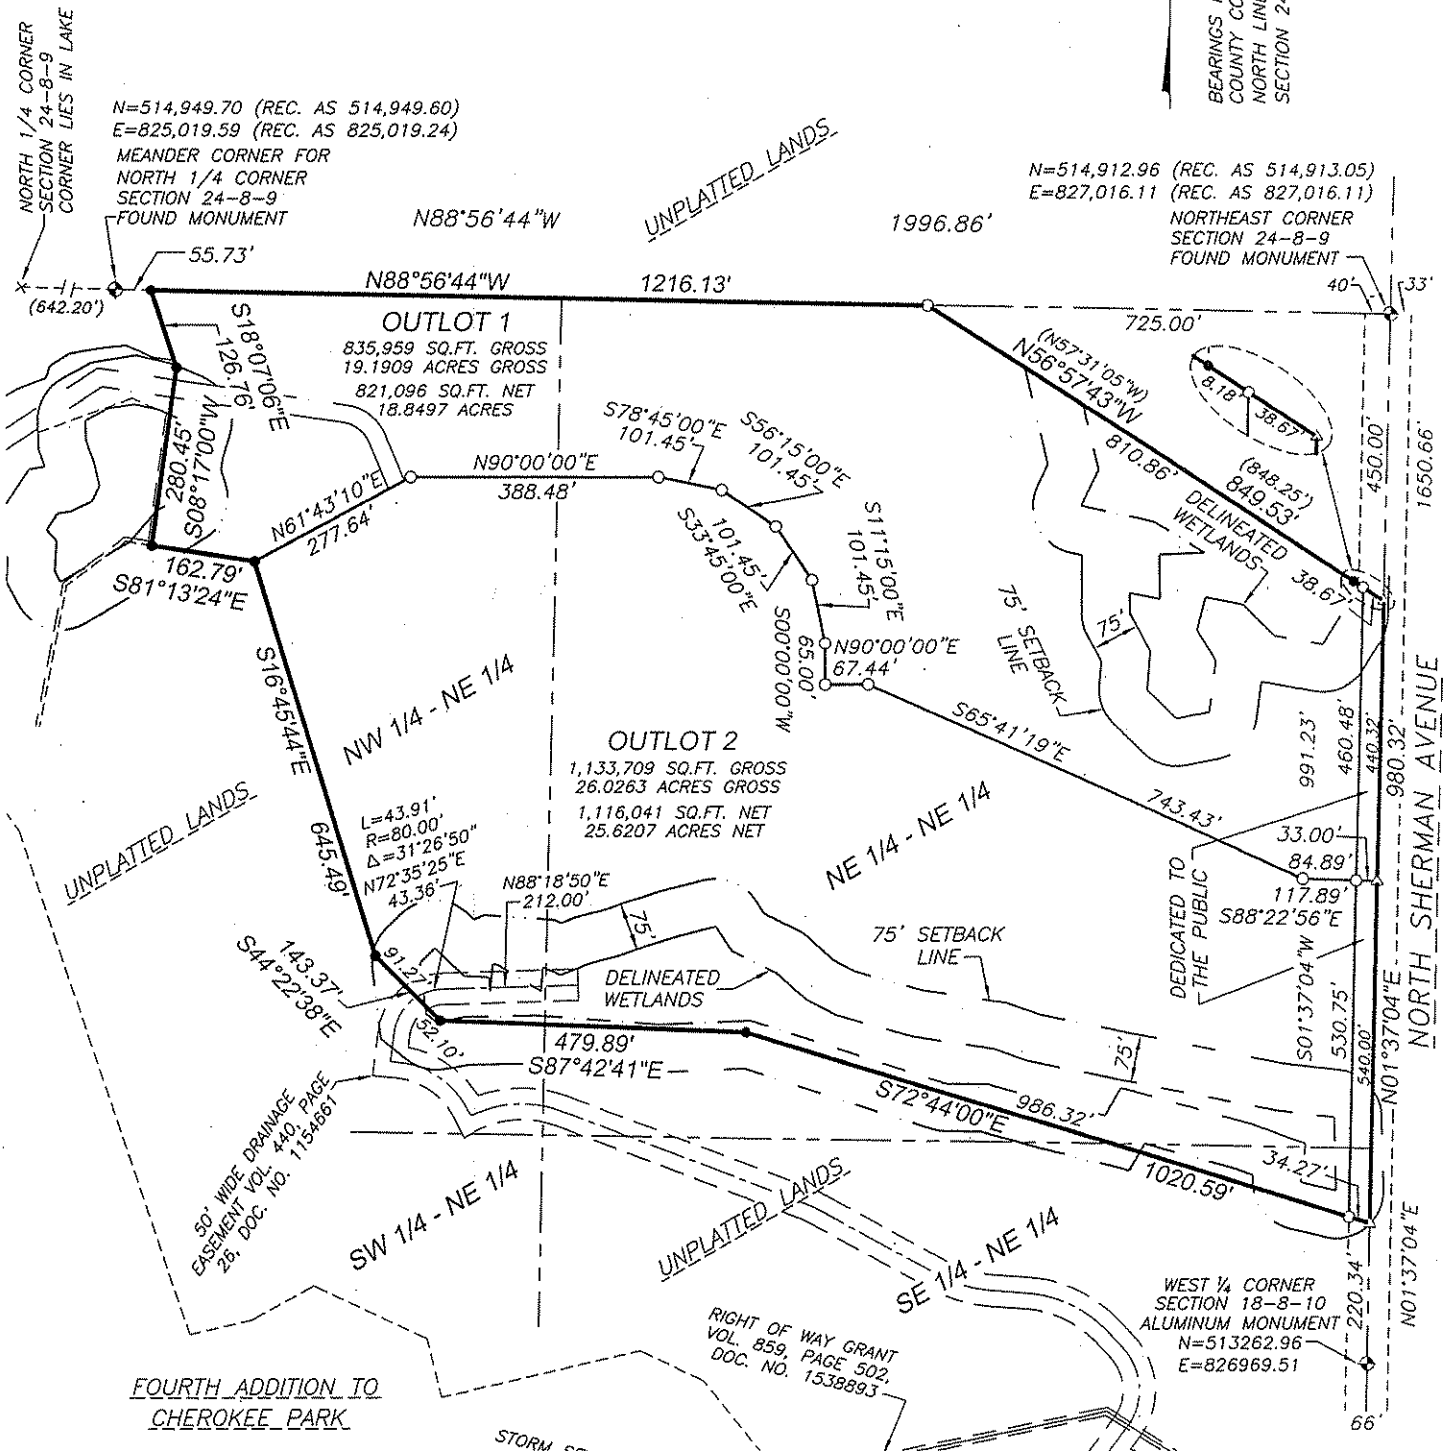
- ● = FOUND 1" IRON PIPE
- ○ = SET 1"x24" IRON PIPE MIN. WGHT. 1.13 LBS/FT