EXHIBIT A -1

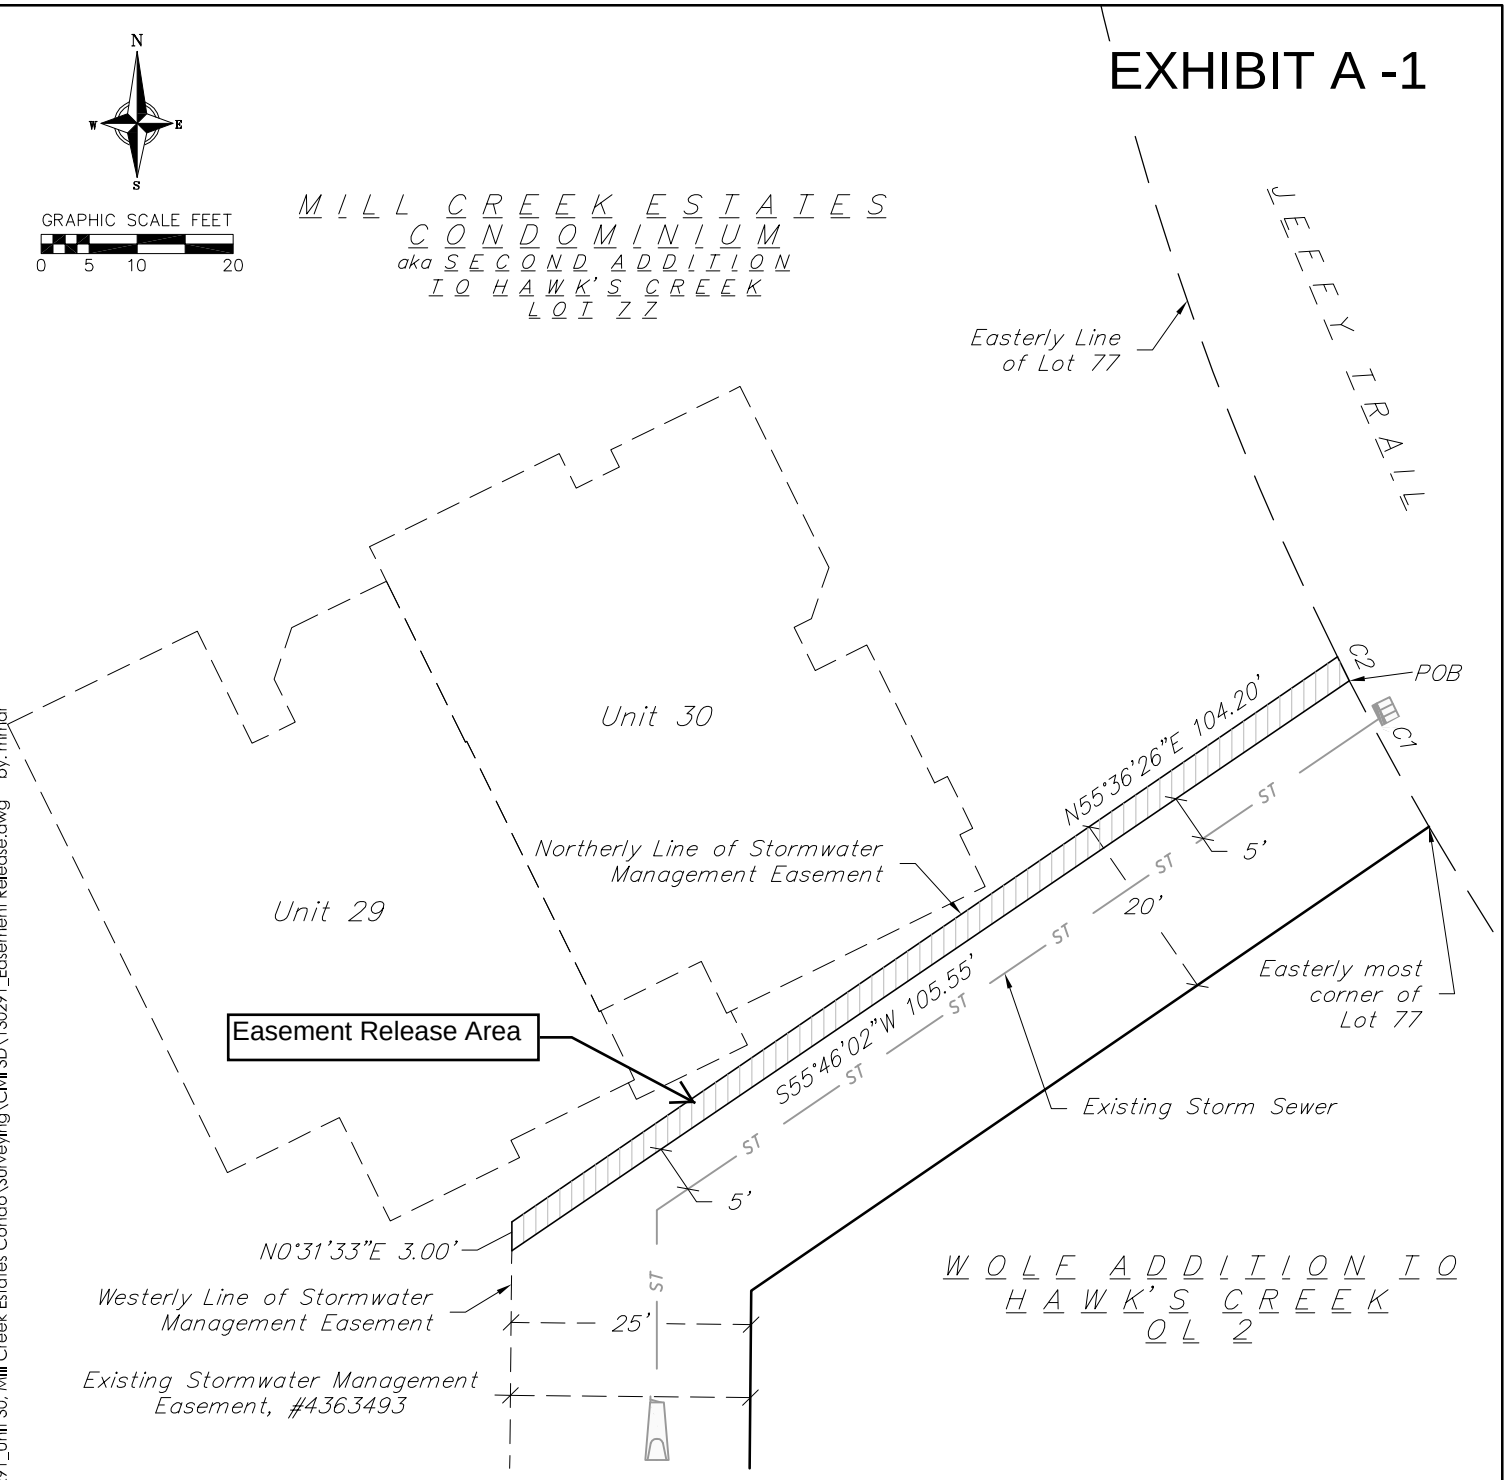

Curve Table					
CURVE NUMBER	ARC LENGTH	RADIUS	DELTA	CHORD DIRECTION	CHORD LENGTH
C1	17.34'	316.00'	003°08'37"	N28°35'46"W	17.34'
C2	2.78'	316.00'	000°30'13"	S26°46'21"E	2.78'

18 Nov 2013 - 9:28a M:\Brink, Gary\130291_Unit 30, Mill Creek Estates Condo\Surveying\Civil 3D\130291_Easement Release.dwg by: mmar

vierbicher
planners | engineers | advisors
REEDSBURG - MADISON - PRAIRIE DU CHIEN
999 Fourier Drive, Suite 201 Madison, Wisconsin 53717
Phone: (608) 826-0532 Fax: (608) 826-0530

REVISIONS	SCALE 1"=20'	SHEET
	CHECKED MMAR	1 OF 1
	DRAFTER MMAR	
	FILE 130291	
JOB NO. JOB#	DATE November 18, 2013	