RELOCATION ORDER APPROVED BY THE PLAN COMMISSION:		RELOCATION ORDER APPROVED BY THE BOARD OF PUBLIC WORKS:		RELOCATION ORDER APPROVED BY THE COMMON COUNCIL: RES-__ -_____ FILE ID NO. _____	
EXECUTIVE SECRETARY	DATE	EXECUTIVE SECRETARY	DATE	CITY CLERK	DATE

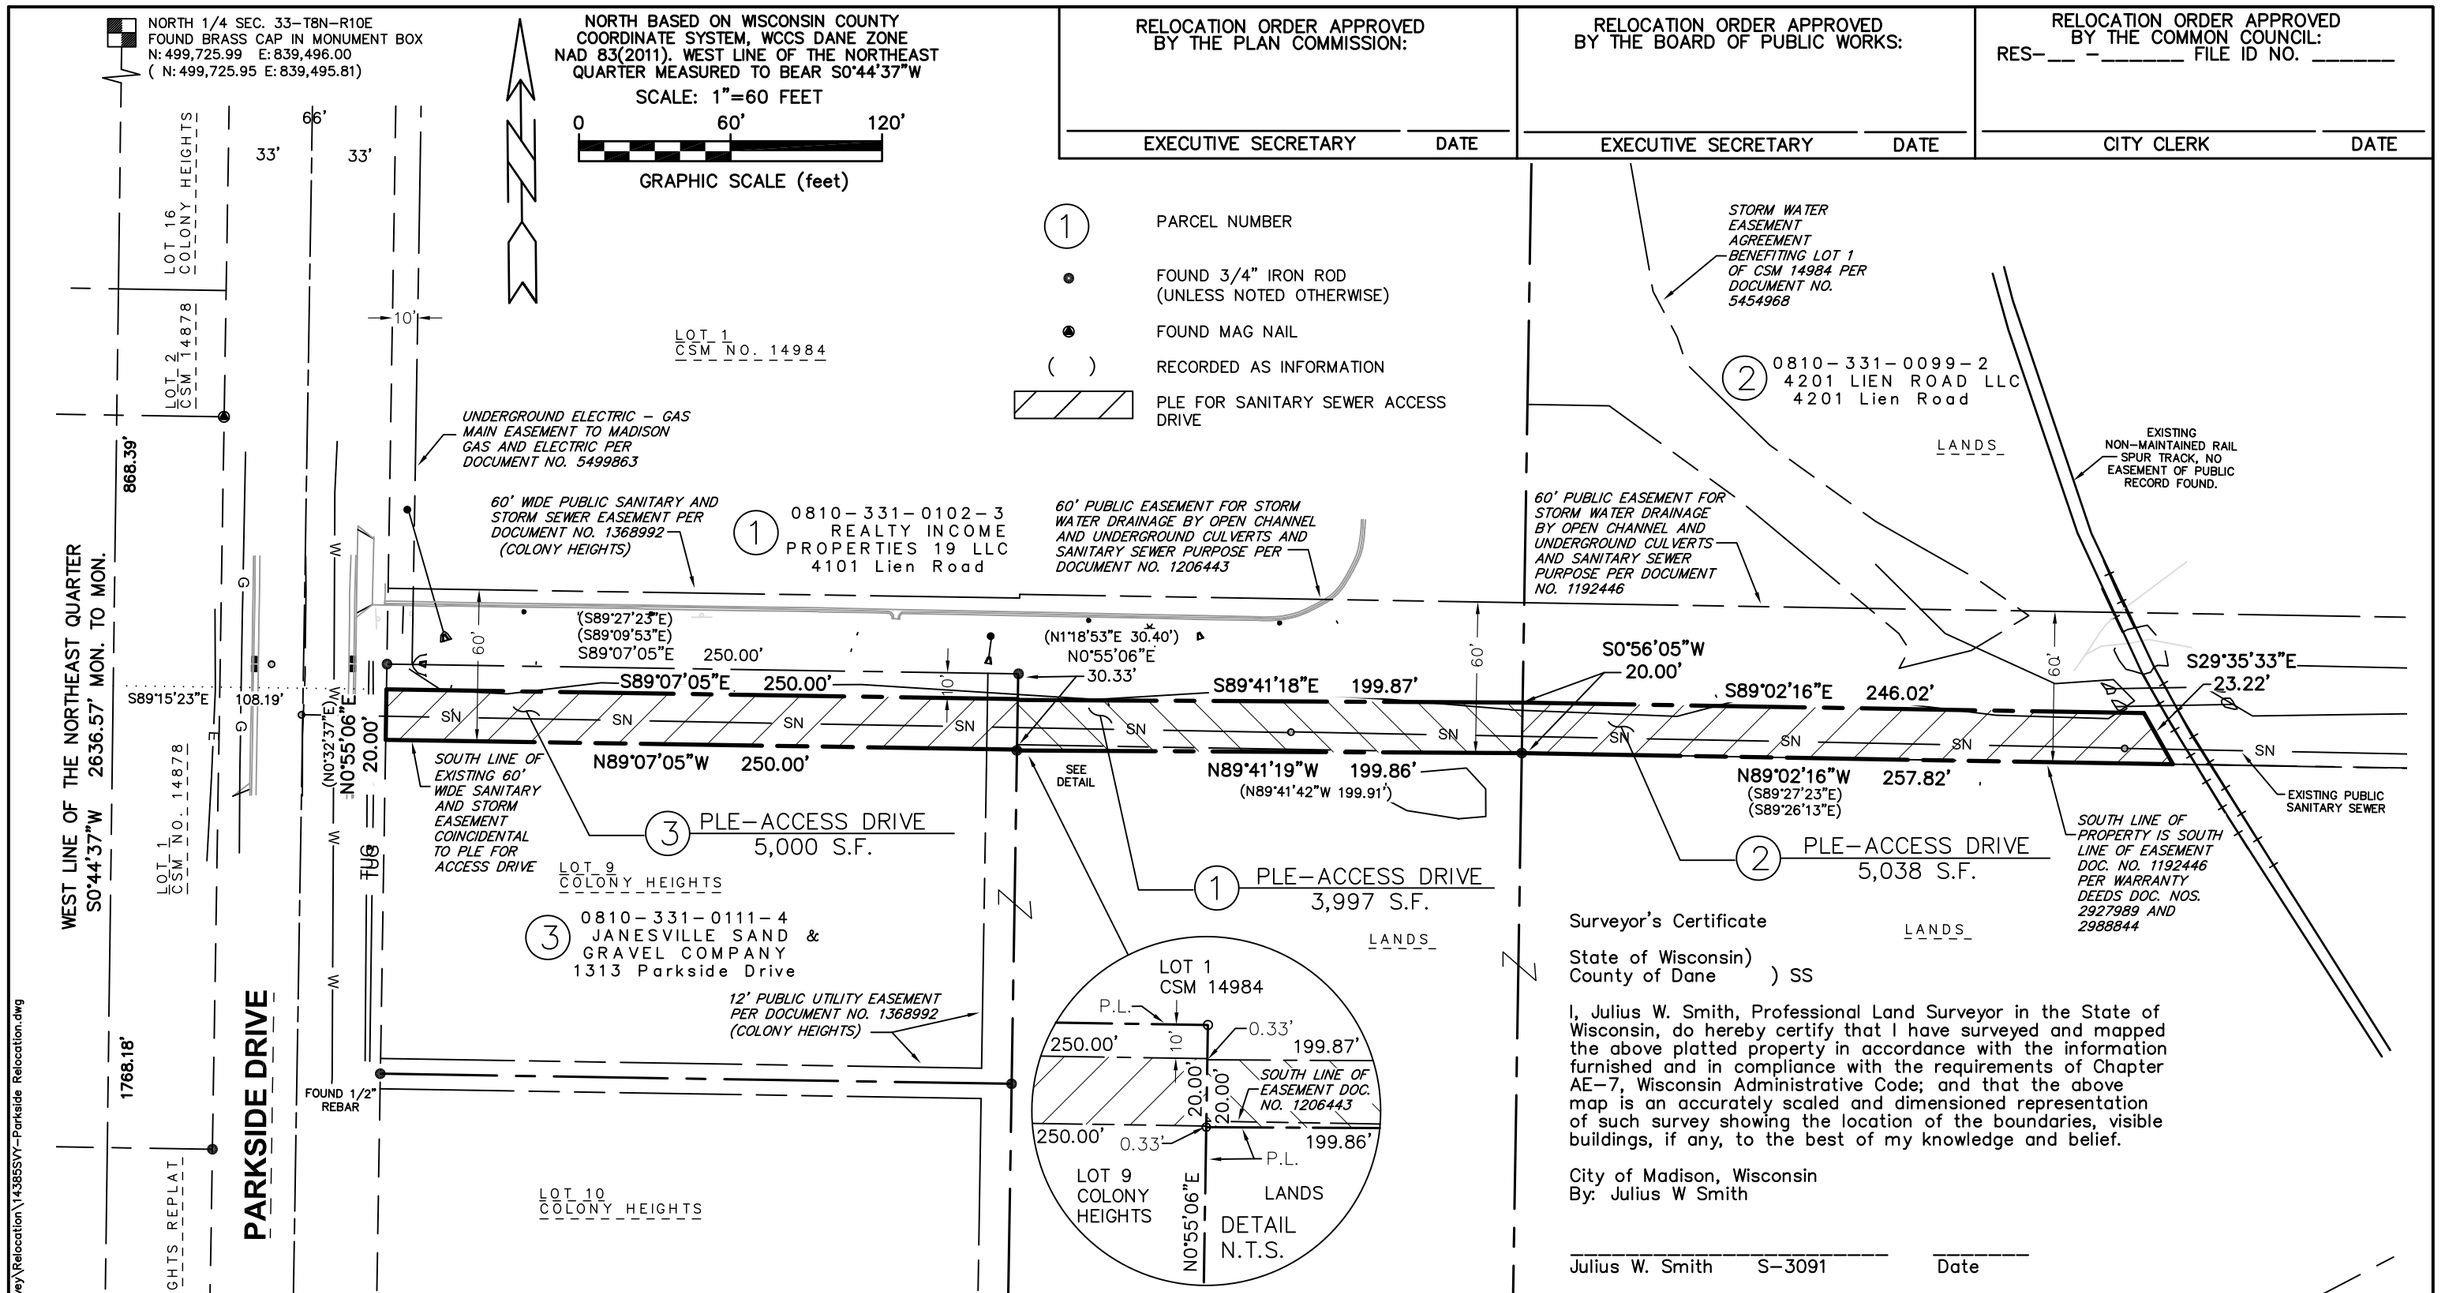

Surveyor's Certificate

State of Wisconsin)
County of Dane) SS

I, Julius W. Smith, Professional Land Surveyor in the State of Wisconsin, do hereby certify that I have surveyed and mapped the above platted property in accordance with the information furnished and in compliance with the requirements of Chapter AE-7, Wisconsin Administrative Code; and that the above map is an accurately scaled and dimensioned representation of such survey showing the location of the boundaries, visible buildings, if any, to the best of my knowledge and belief.

City of Madison, Wisconsin
By: Julius W Smith

_____ _____
Julius W. Smith S-3091 Date

SCHEDULE OF INTERESTS REQUIRED

PARCEL #	OWNER NAME	PLE AREA REQUIRED	RELEASE OF RIGHTS	TLE AREA REQUIRED	DOCUMENT NUMBER
1	REALITY INCOME PROPERTIES 19, LLC	3,997 SQ FT 0.092 ACRES			5338213
2	4201 LIEN ROAD, LLC	5,038 SQ FT 0.116 ACRES			5375416
3	JANESVILLE SAND & GRAVEL COMPANY	5,000 SQ FT 0.115 ACRES			3199922

CITY OF MADISON RELOCATION ORDER

"PLAT OF LAND INTERESTS REQUIRED FOR THE CONSTRUCTION, MAINTENANCE AND USE OF A SANITARY ACCESS DRIVE" LOCATED IN PARTS OF LOT 9 OF COLONY HEIGHTS, LOT 1 OF CSM 14984 AND OTHER PARTS OF THE NW 1/4 OF THE NE 1/4 OF SECTION 33, T8N, R10E, CITY OF MADISON, DANE COUNTY, WISCONSIN.

CITY ENGINEERING DIVISION
PROJECT NO. Munis 14385
REAL ESTATE PROJECT NO. 12652
COUNTY CLERK FILE NO. _____

AUGUST 23, 2022
REV. 9/13/2022
SHEET 1 OF 1