EXHIBIT "II"

SCALE MAP OF LANDS TO BE ATTACHED TO THE CITY OF MADISON

Area: 3,892,173 square feet, 89.352 acres, 0.1396 square miles,

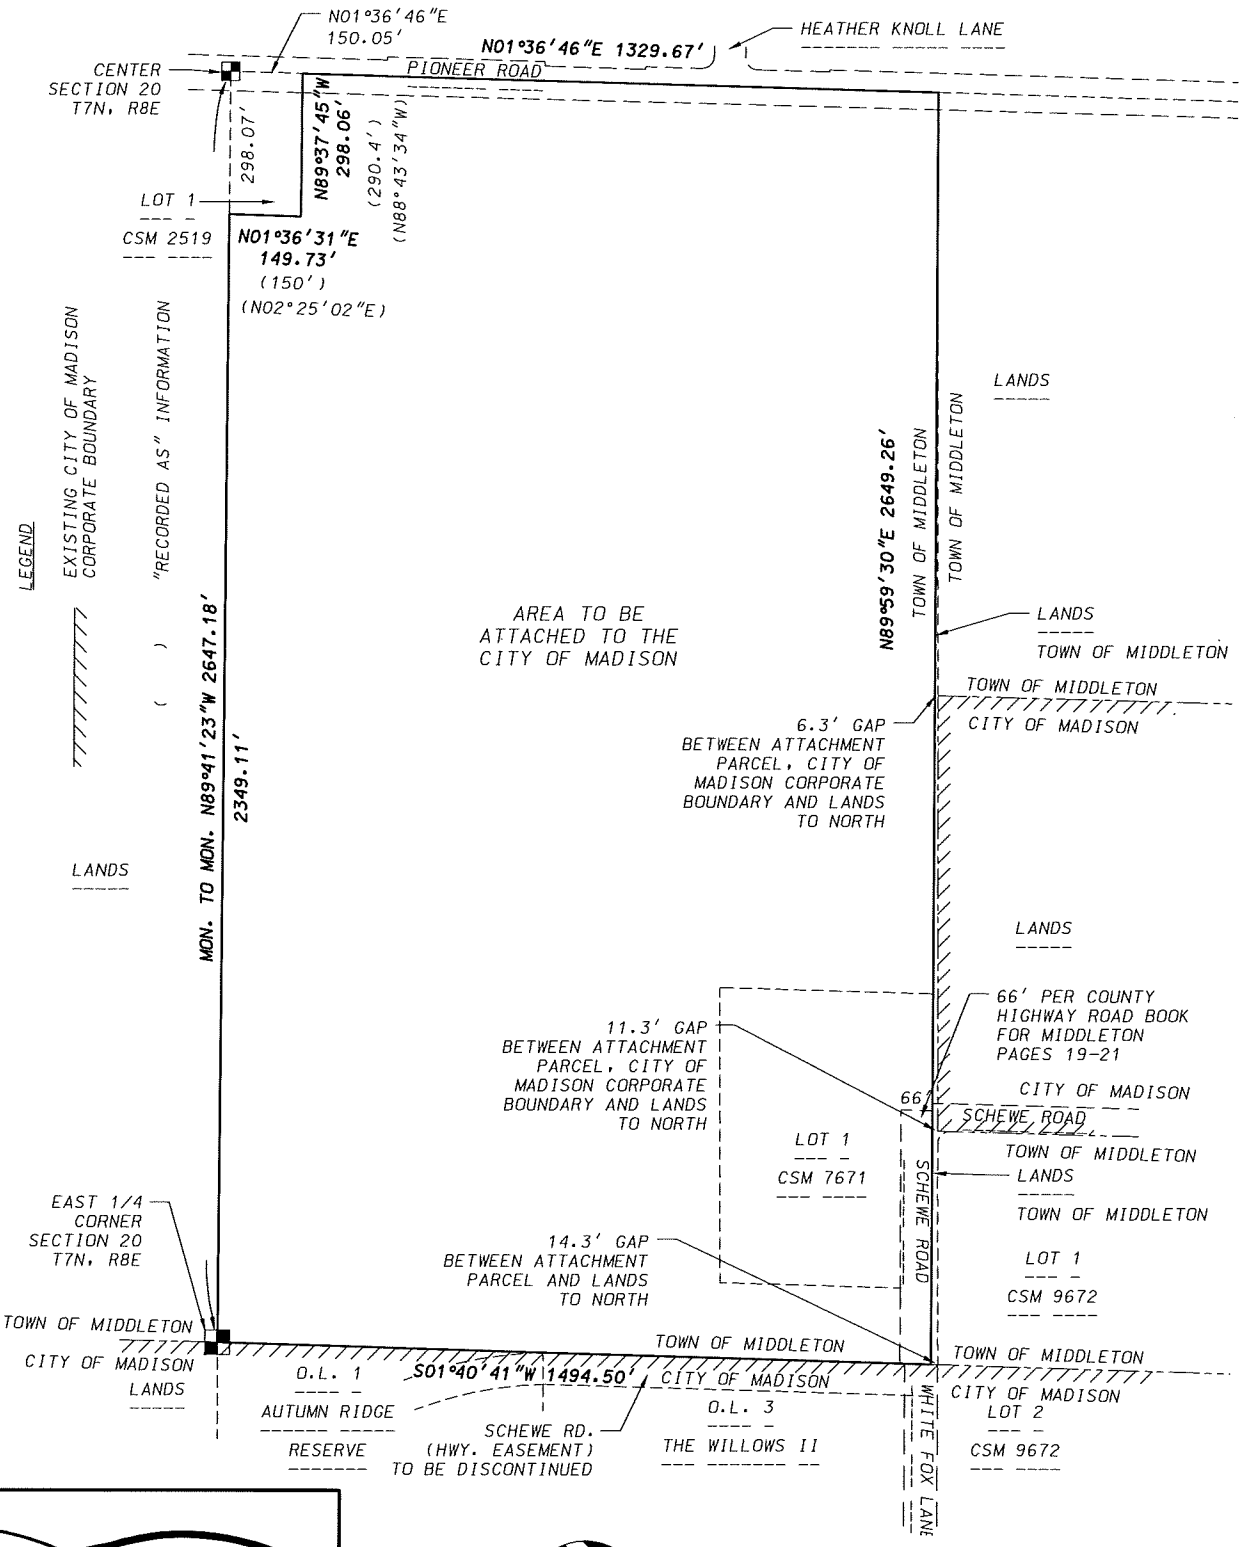

D'ONOFRIO KOTTKE AND ASSOCIATES, INC.

7530 Westward Way, Madison, WI 53717
Phone: 608.833.7530 • Fax: 608.833.1089
YOUR NATURAL RESOURCE FOR LAND DEVELOPMENT

0 400

Scale 1" = 400'

WISCONSIN COUNTY COORDINATE SYSTEM (DANE ZONE)
THE SOUTH LINE OF THE NE1/4 OF SECTION 20, T7N, R8E BEARS N89°41'23"W

DATE: 08-30-17

F.N.: 17-07-114