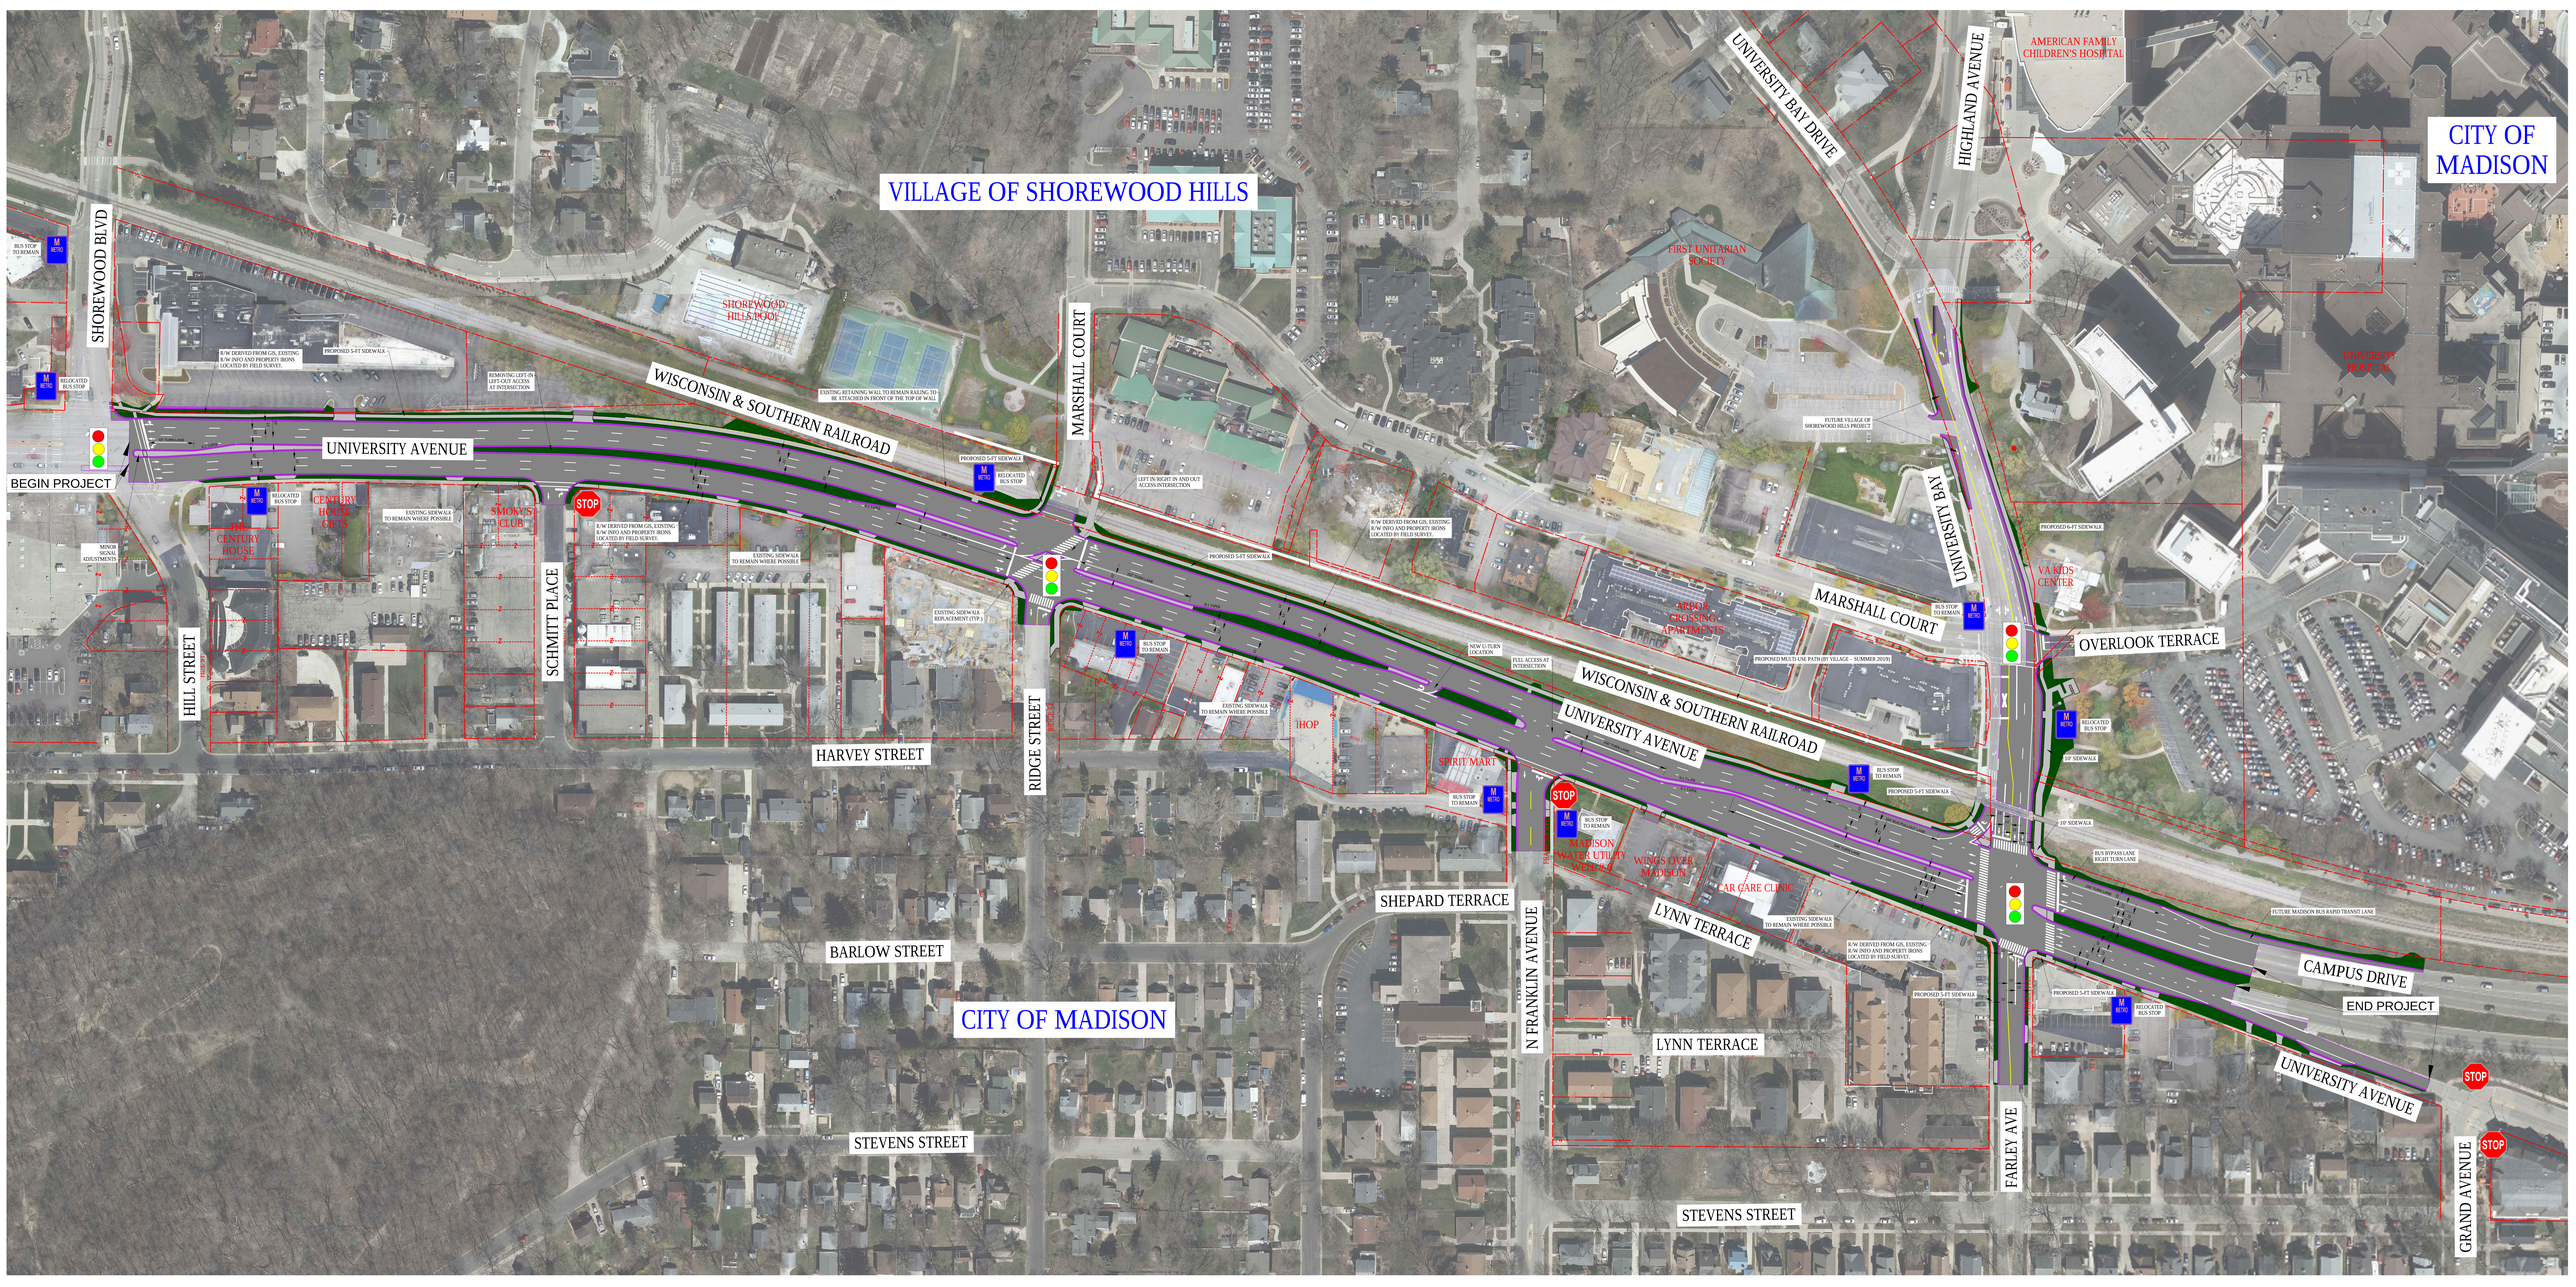
VILLAGE OF SHOREWOOD HILLS
CITY OF MADISON
CITY OF MADISON
SHOREWOOD BLVD
UNIVERSITY AVENUE
WISCONSIN & SOUTHERN RAILROAD
MARSHALL COURT
UNIVERSITY BAY DRIVE
HIGHLAND AVENUE
AMERICAN FAMILY CHILDREN'S HOSPITAL
FIRST UNITARIAN SOCIETY
SHOREWOOD HILLS HOUSE
BEGIN PROJECT
HILL STREET
SCHMITT PLACE
HARVEY STREET
RIDGE STREET
CENTURY HOUSE
SMOKY'S CLUB
iHOP
SPIRIT MART
MADISON WATER UTILITY
WINGS OVER MADISON
EAR CARE CLINIC
SHEPARD TERRACE
LYNN TERRACE
N FRANKLIN AVENUE
BARLOW STREET
STEVENS STREET
FARLEY AVE
OVERLOOK TERRACE
VA MDS CENTER
CAMPUS DRIVE
END PROJECT
GRAND AVENUE
STOP
BUS STOP TO REMAIN
RELOCATED BUS STOP
PROPOSED 5-FT SIDEWALK
EXISTING SIDEWALK TO REMAIN WHERE POSSIBLE
EXISTING SIDEWALK REPLACEMENT (TYP.)
PROPOSED MULTI-USE PATH (BY VILLAGE – SUMMER 2019)
FUTURE MADISON BUS RAPID TRANSIT LANE
BUS BYPASS LANE RIGHT TURN LANE