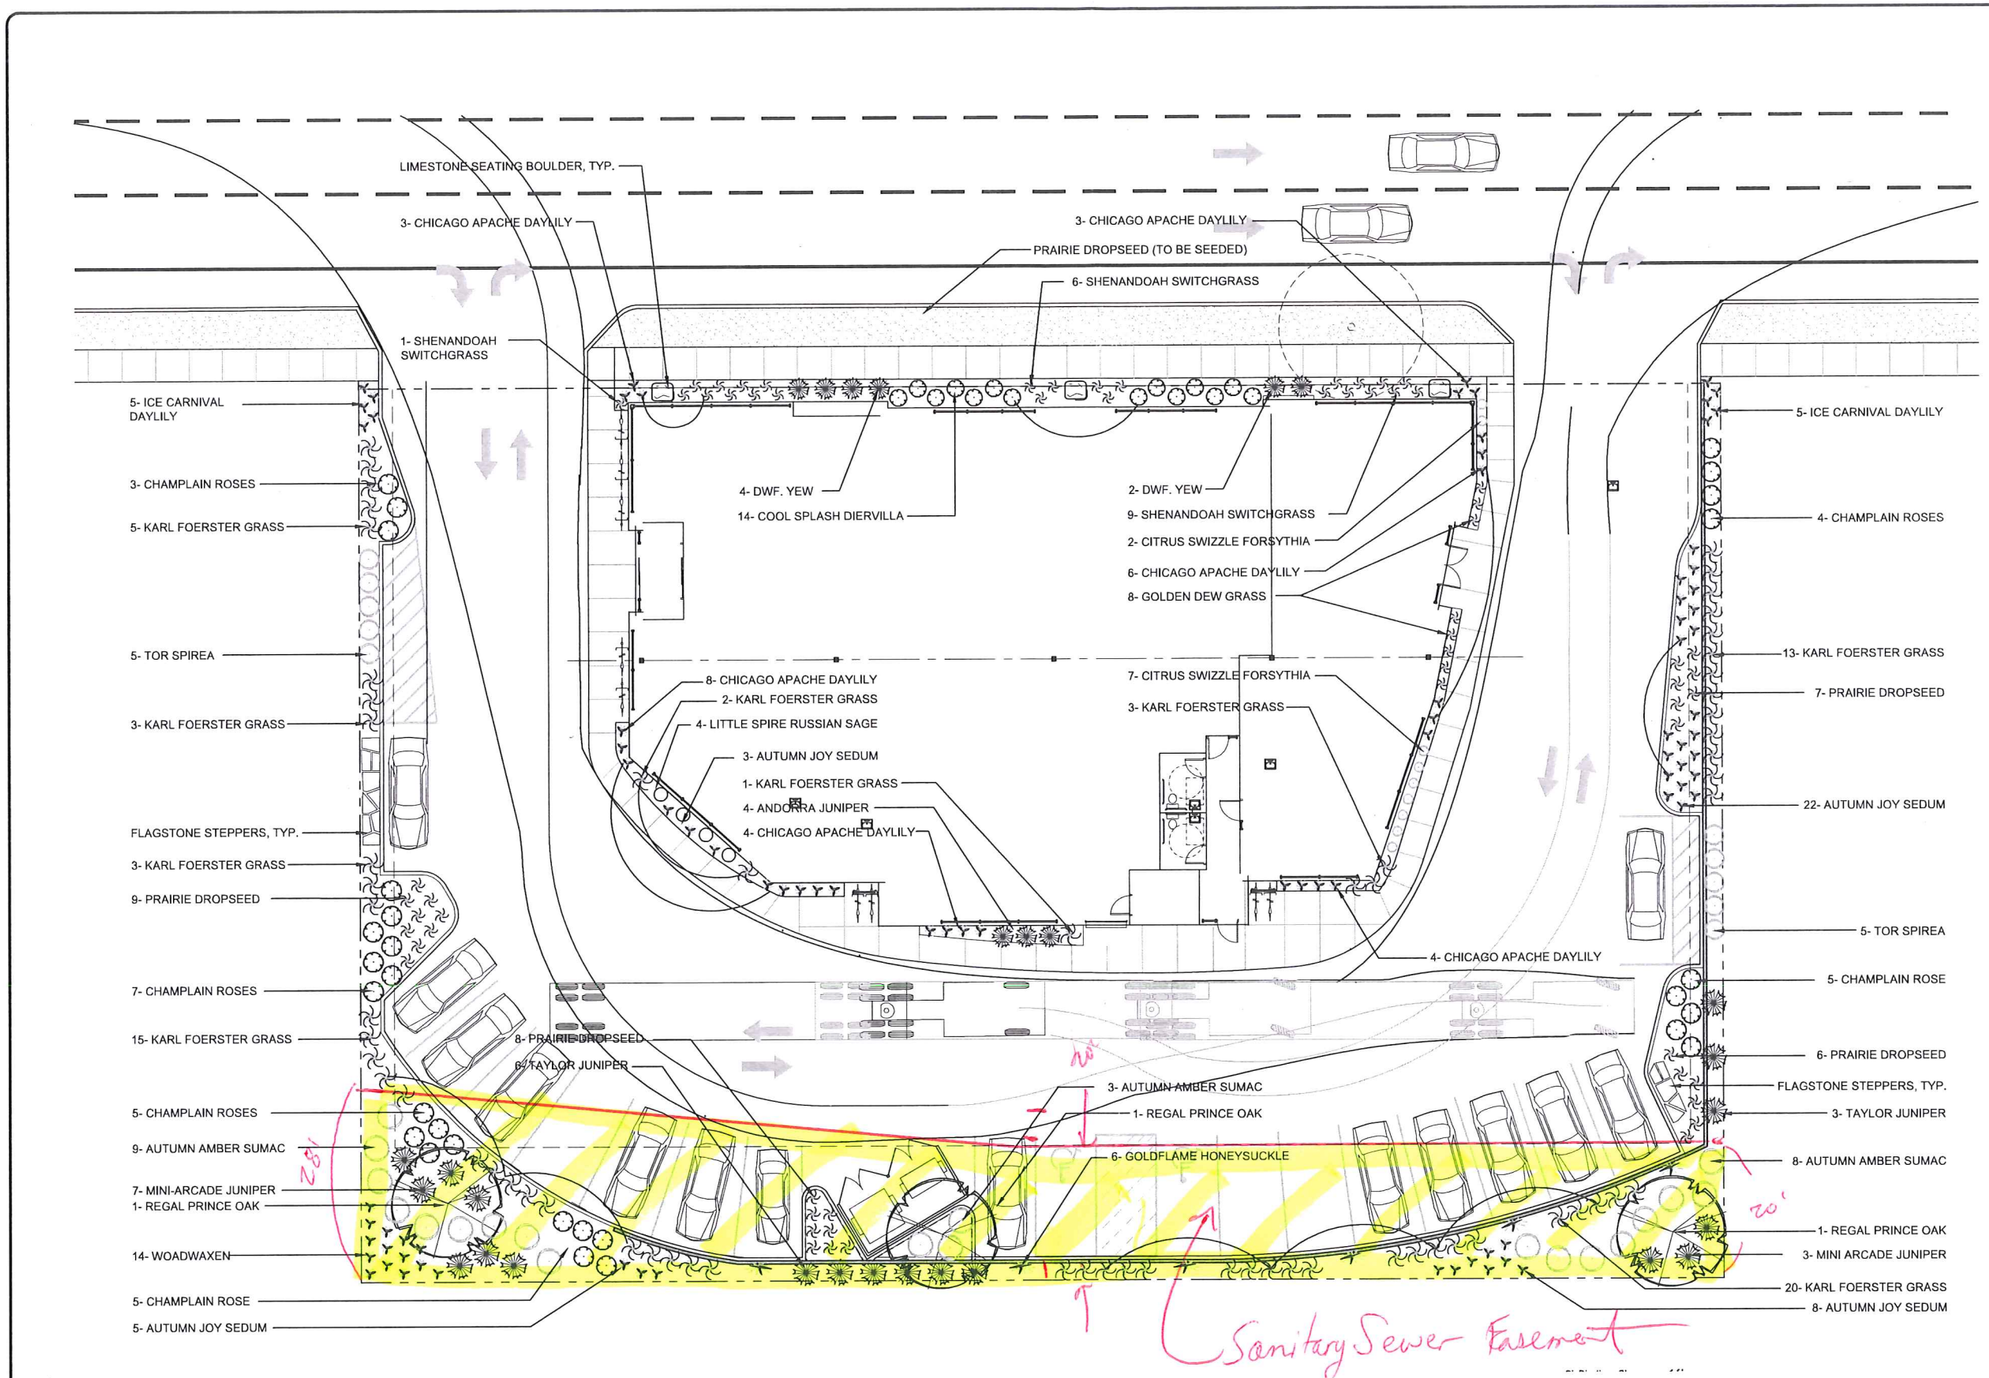

MCKAY NURSERY COMPANY
Since 1897 An Employee Owned Company
PO Box 185
750 S. Monroe Street
Waterloo, WI 53594
(T) 920.478.2121
(T) 800.236.4242
(F) 920.478.3615
www.mckaynursery.com

WISCONSIN REGISTERED LANDSCAPE ARCHITECT
THOMAS G. BERGAN
LA-1466
WATERLOO WI

ERIK'S BIKES
SKIS AND BOARDS
MADISON, WISCONSIN

Drawing Title
Landscape Plan

0 5' 10' 20'

DRAWN BY	Eric Seidl
PROJECT NUMBER	ERIKS BIKES
DATE	12.12.14
CAD FILE	14_12.12 Landscape
SHEET	1 OF 2
SHEET NUMBER	L1