


Sherman MS - Shabazz HS School

New School Design | UDC Final Resubmittal
10/22/25

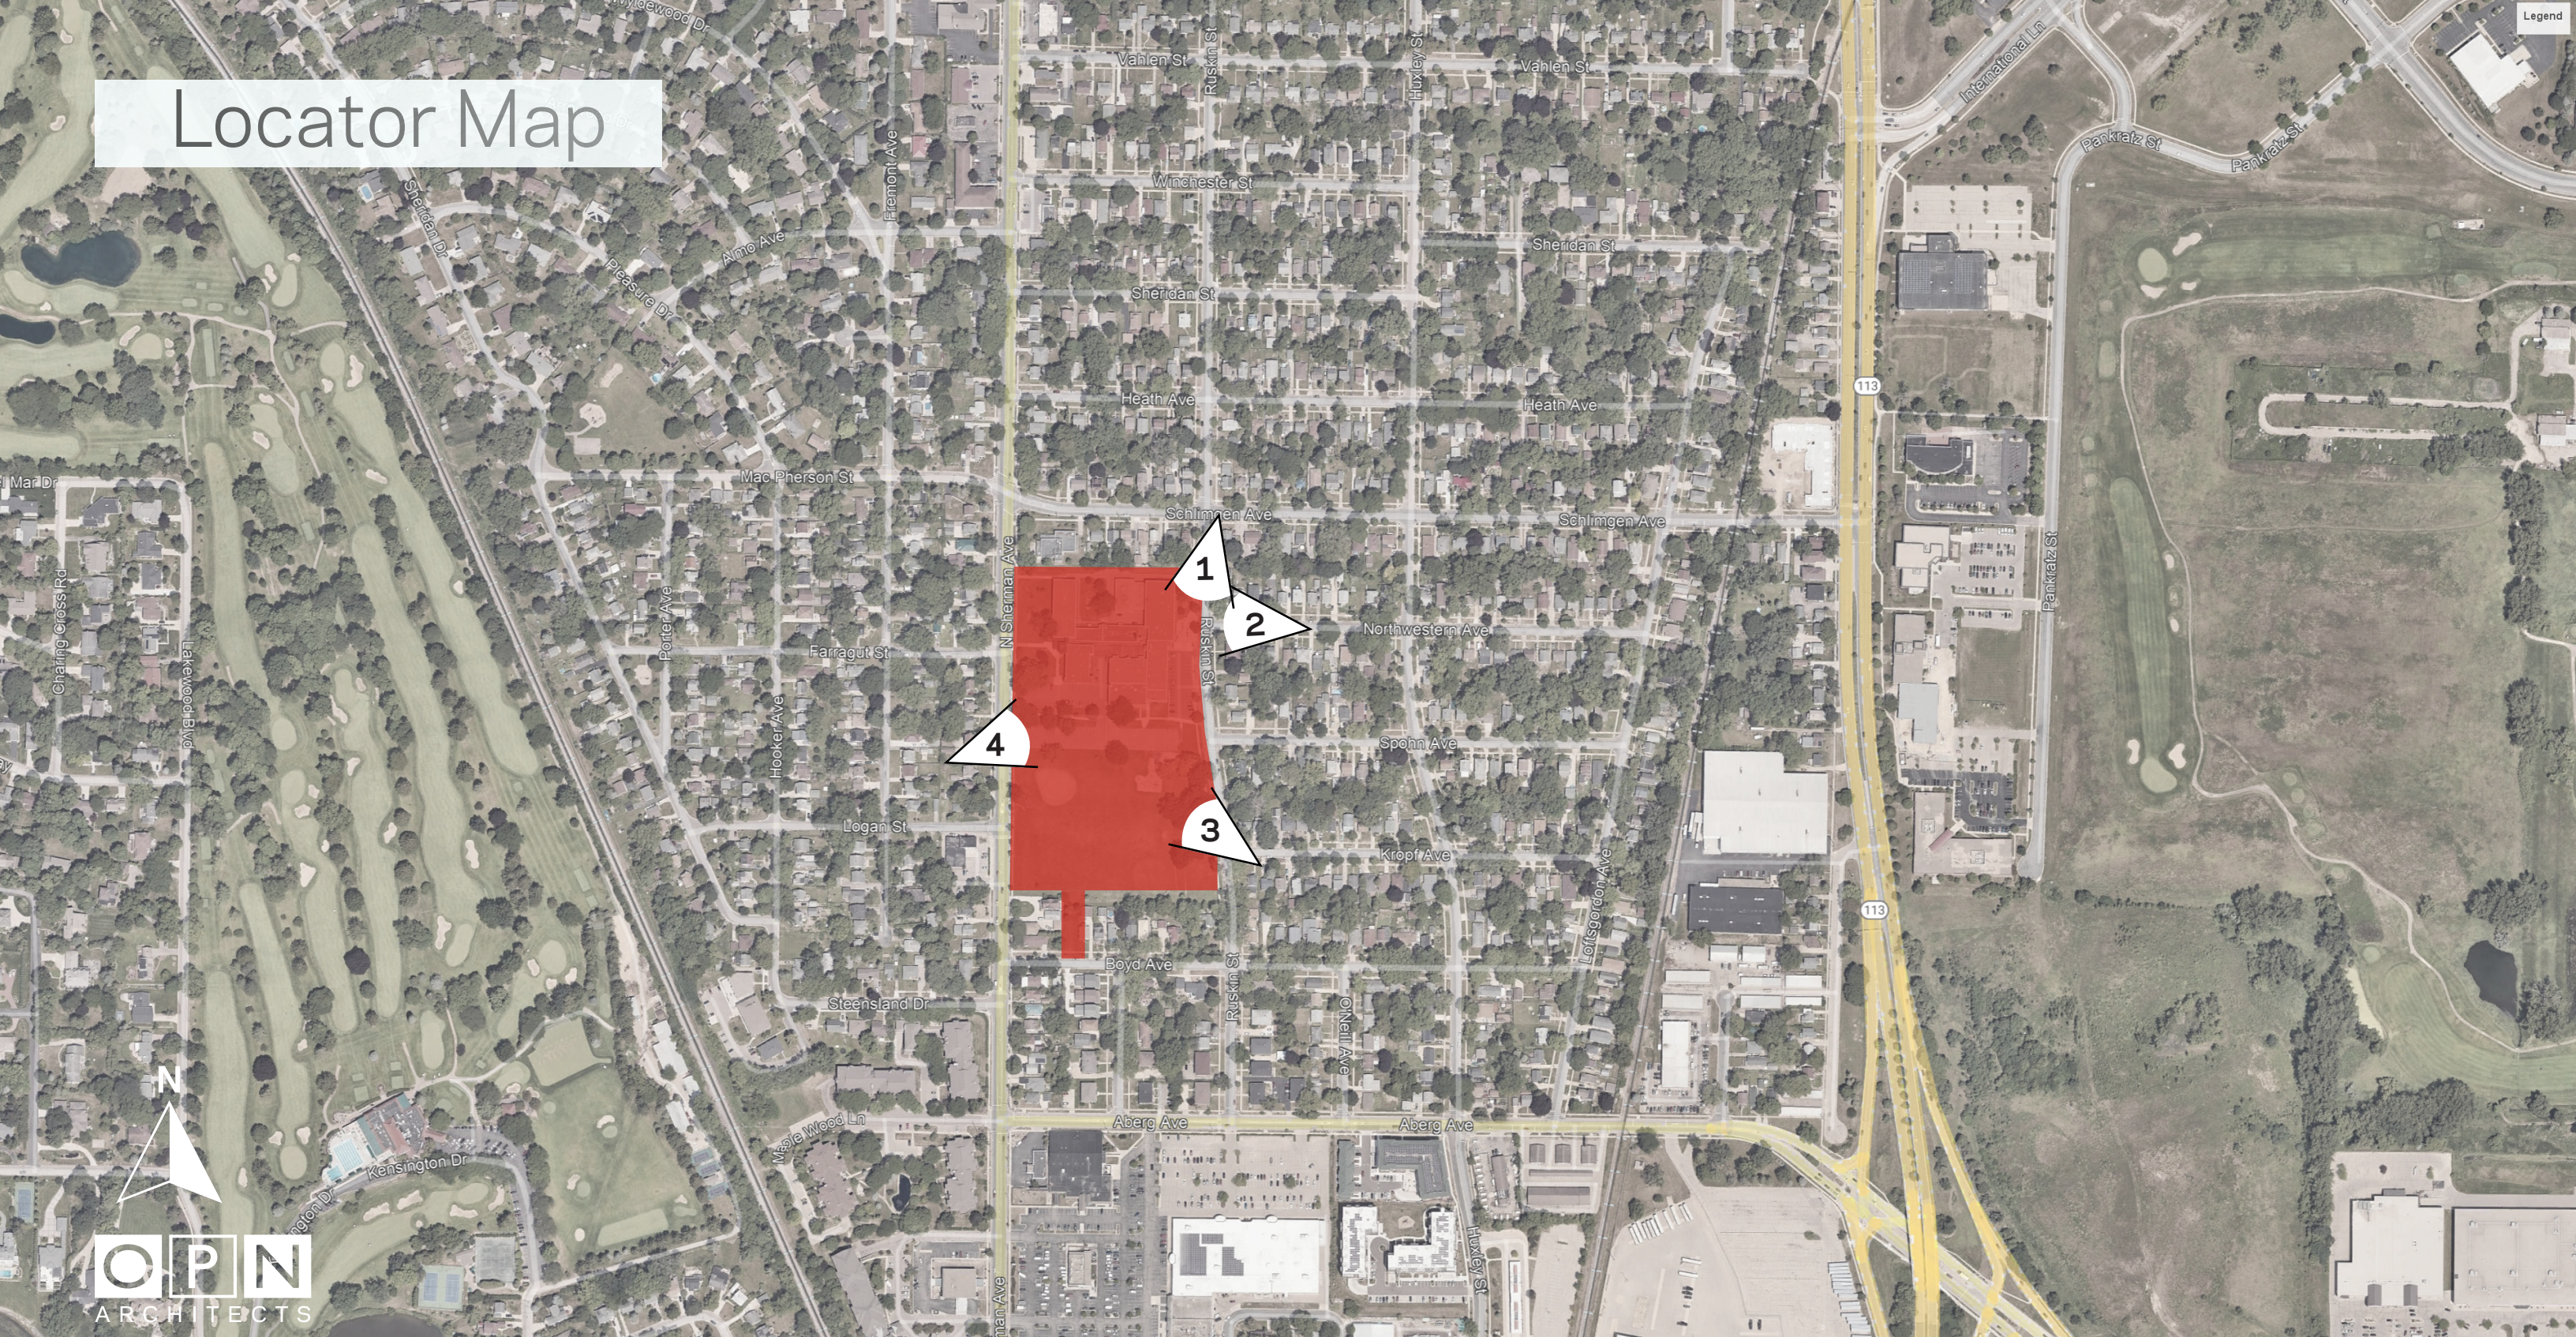

Locator Map



Site Context



1
View South from Ruskin St



2
View West from Northwestern Ave




3
View Northwest from Ruskin St/Kropf Ave intersection




4
View East from Sherman Ave


Site Plan

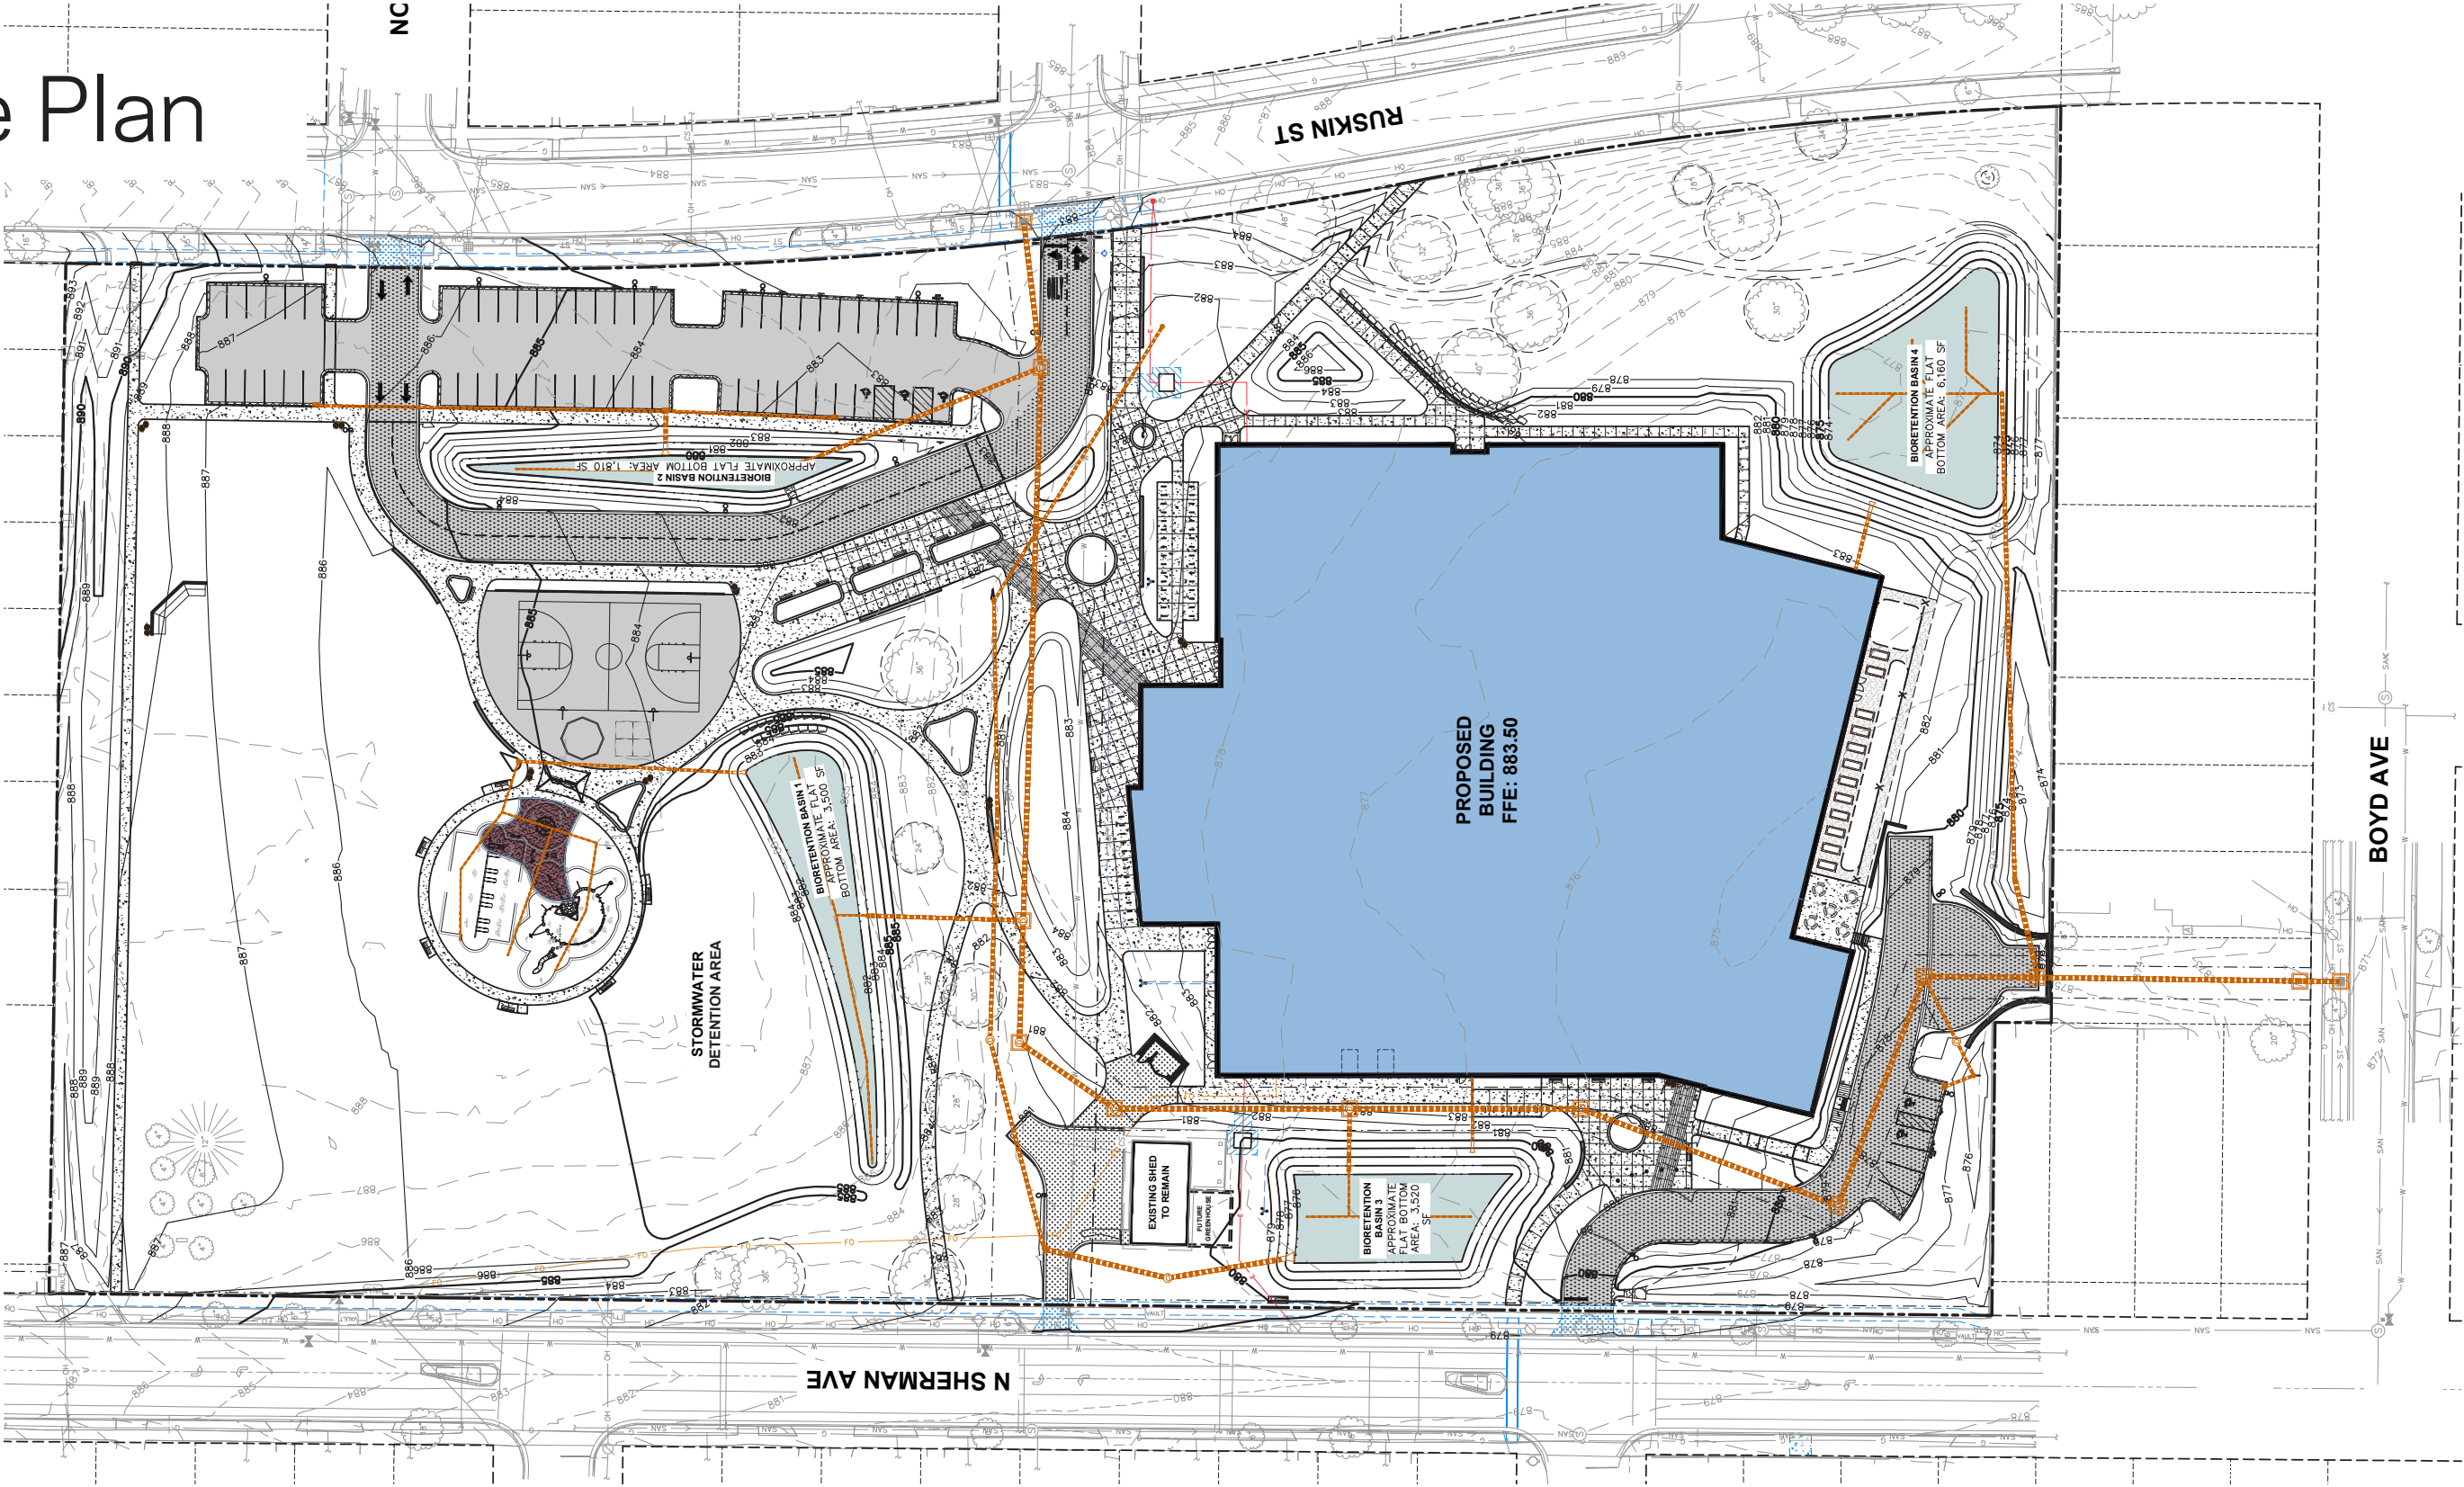


Landscape

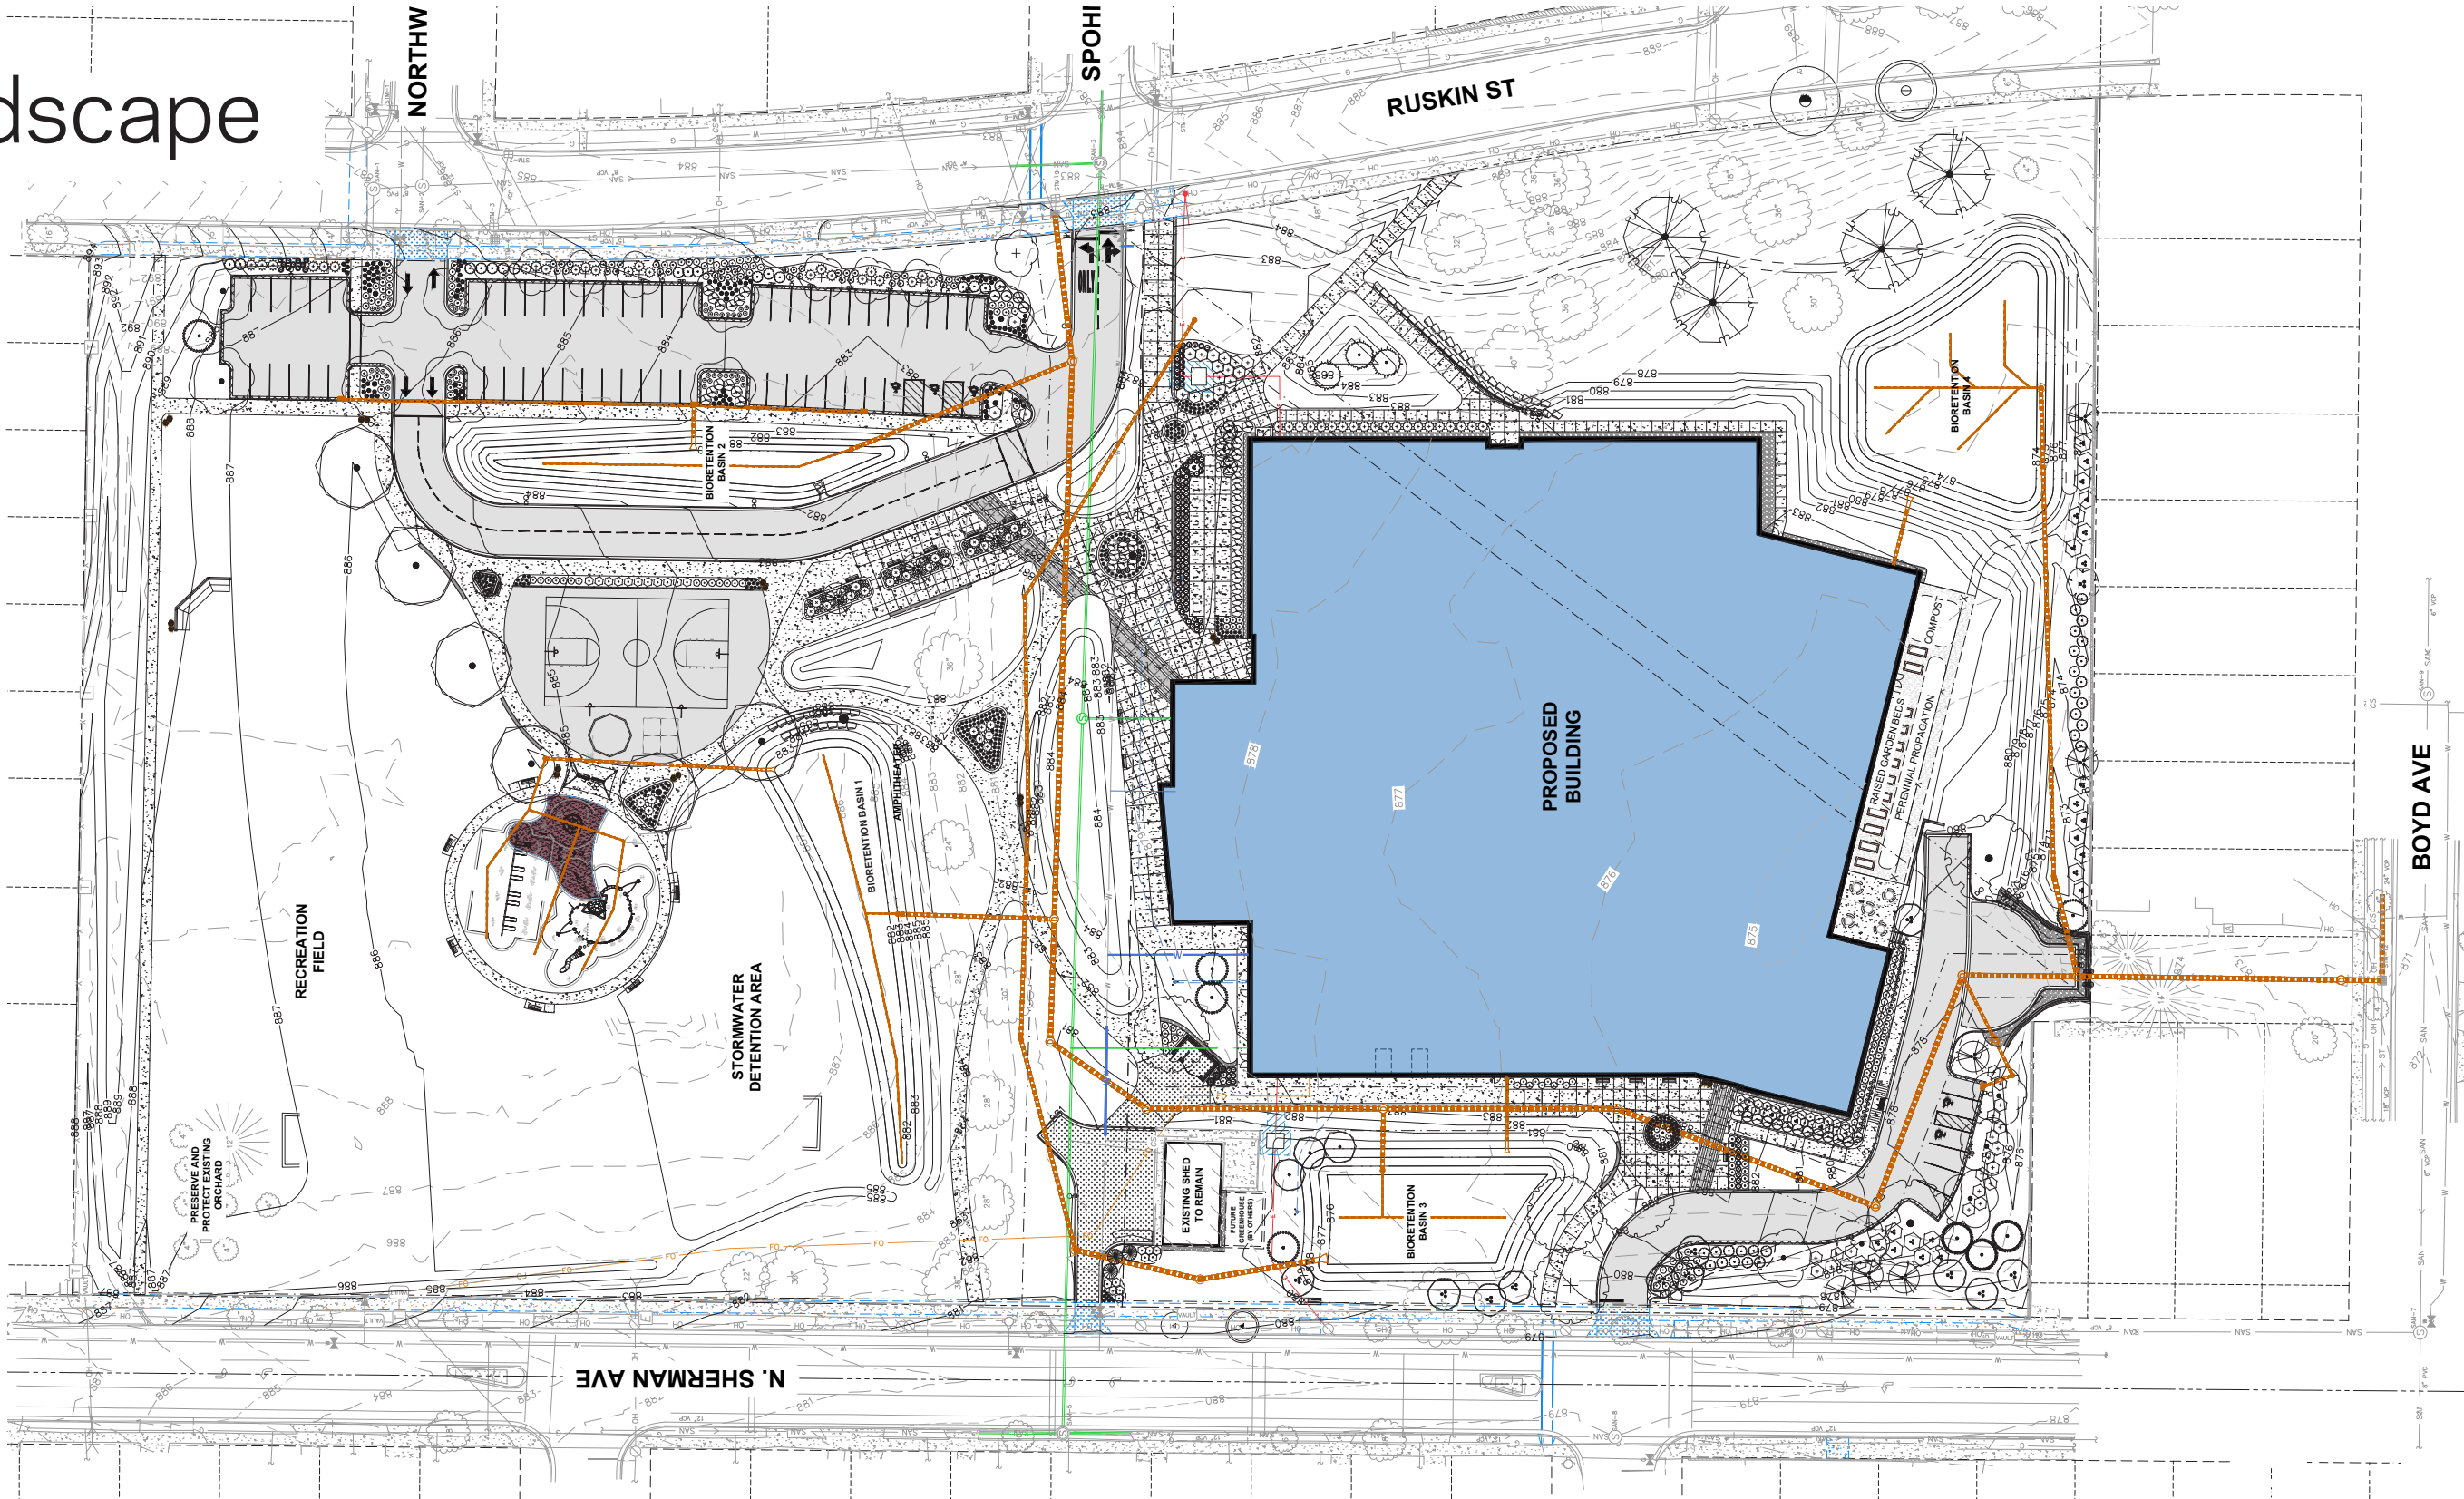

Floor Plan - Lower Level


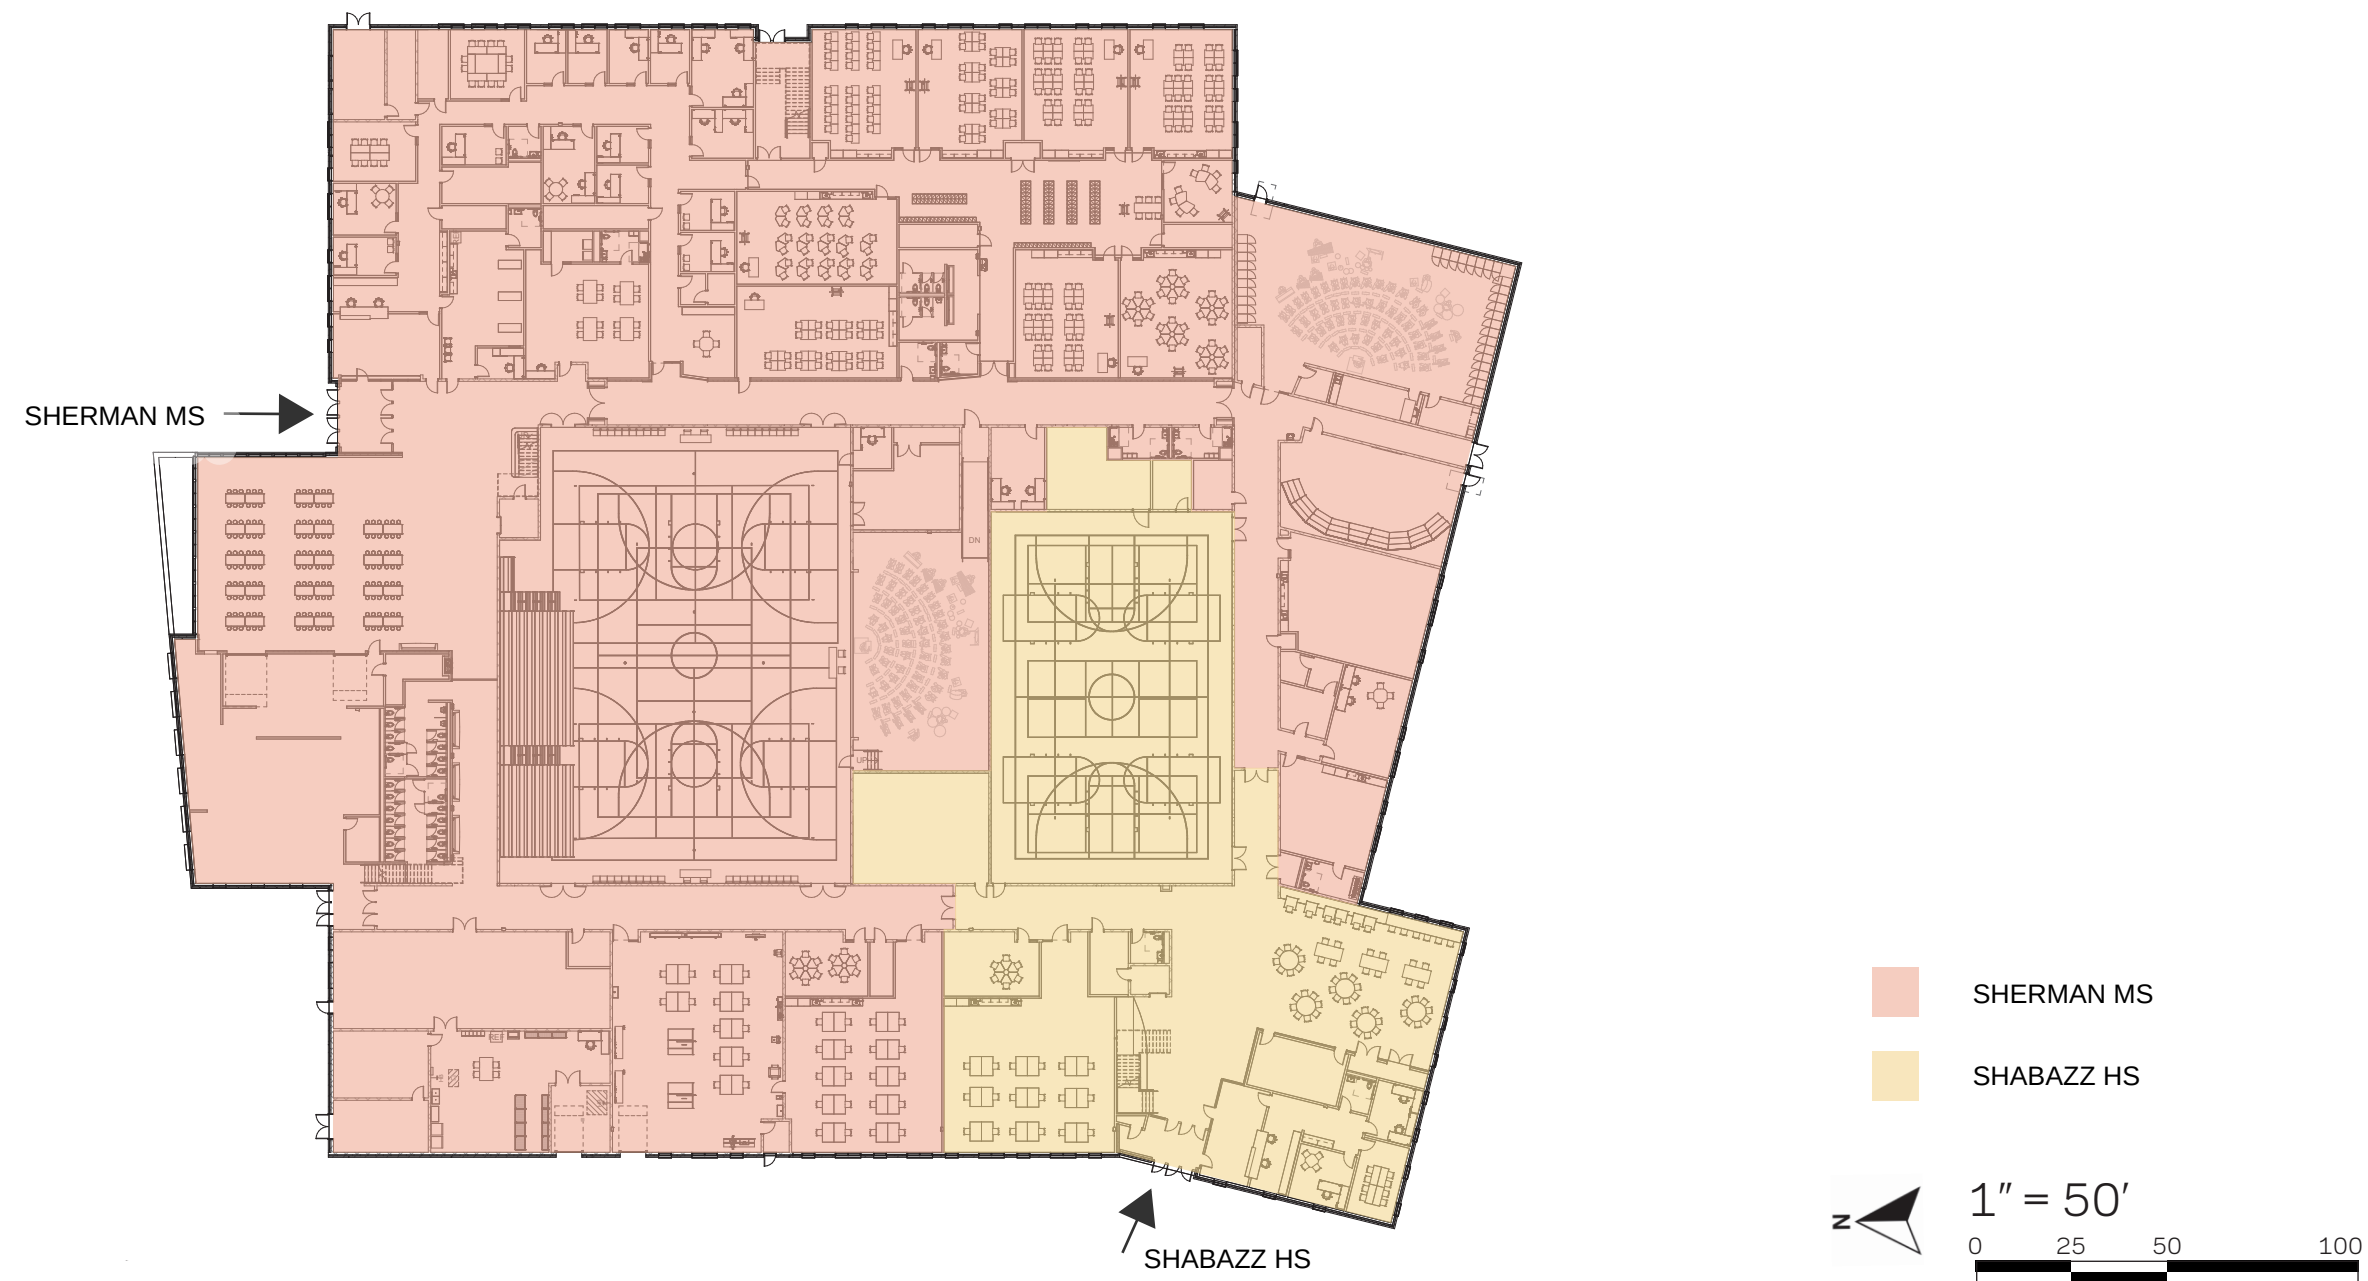


Floor Plan - Upper Level

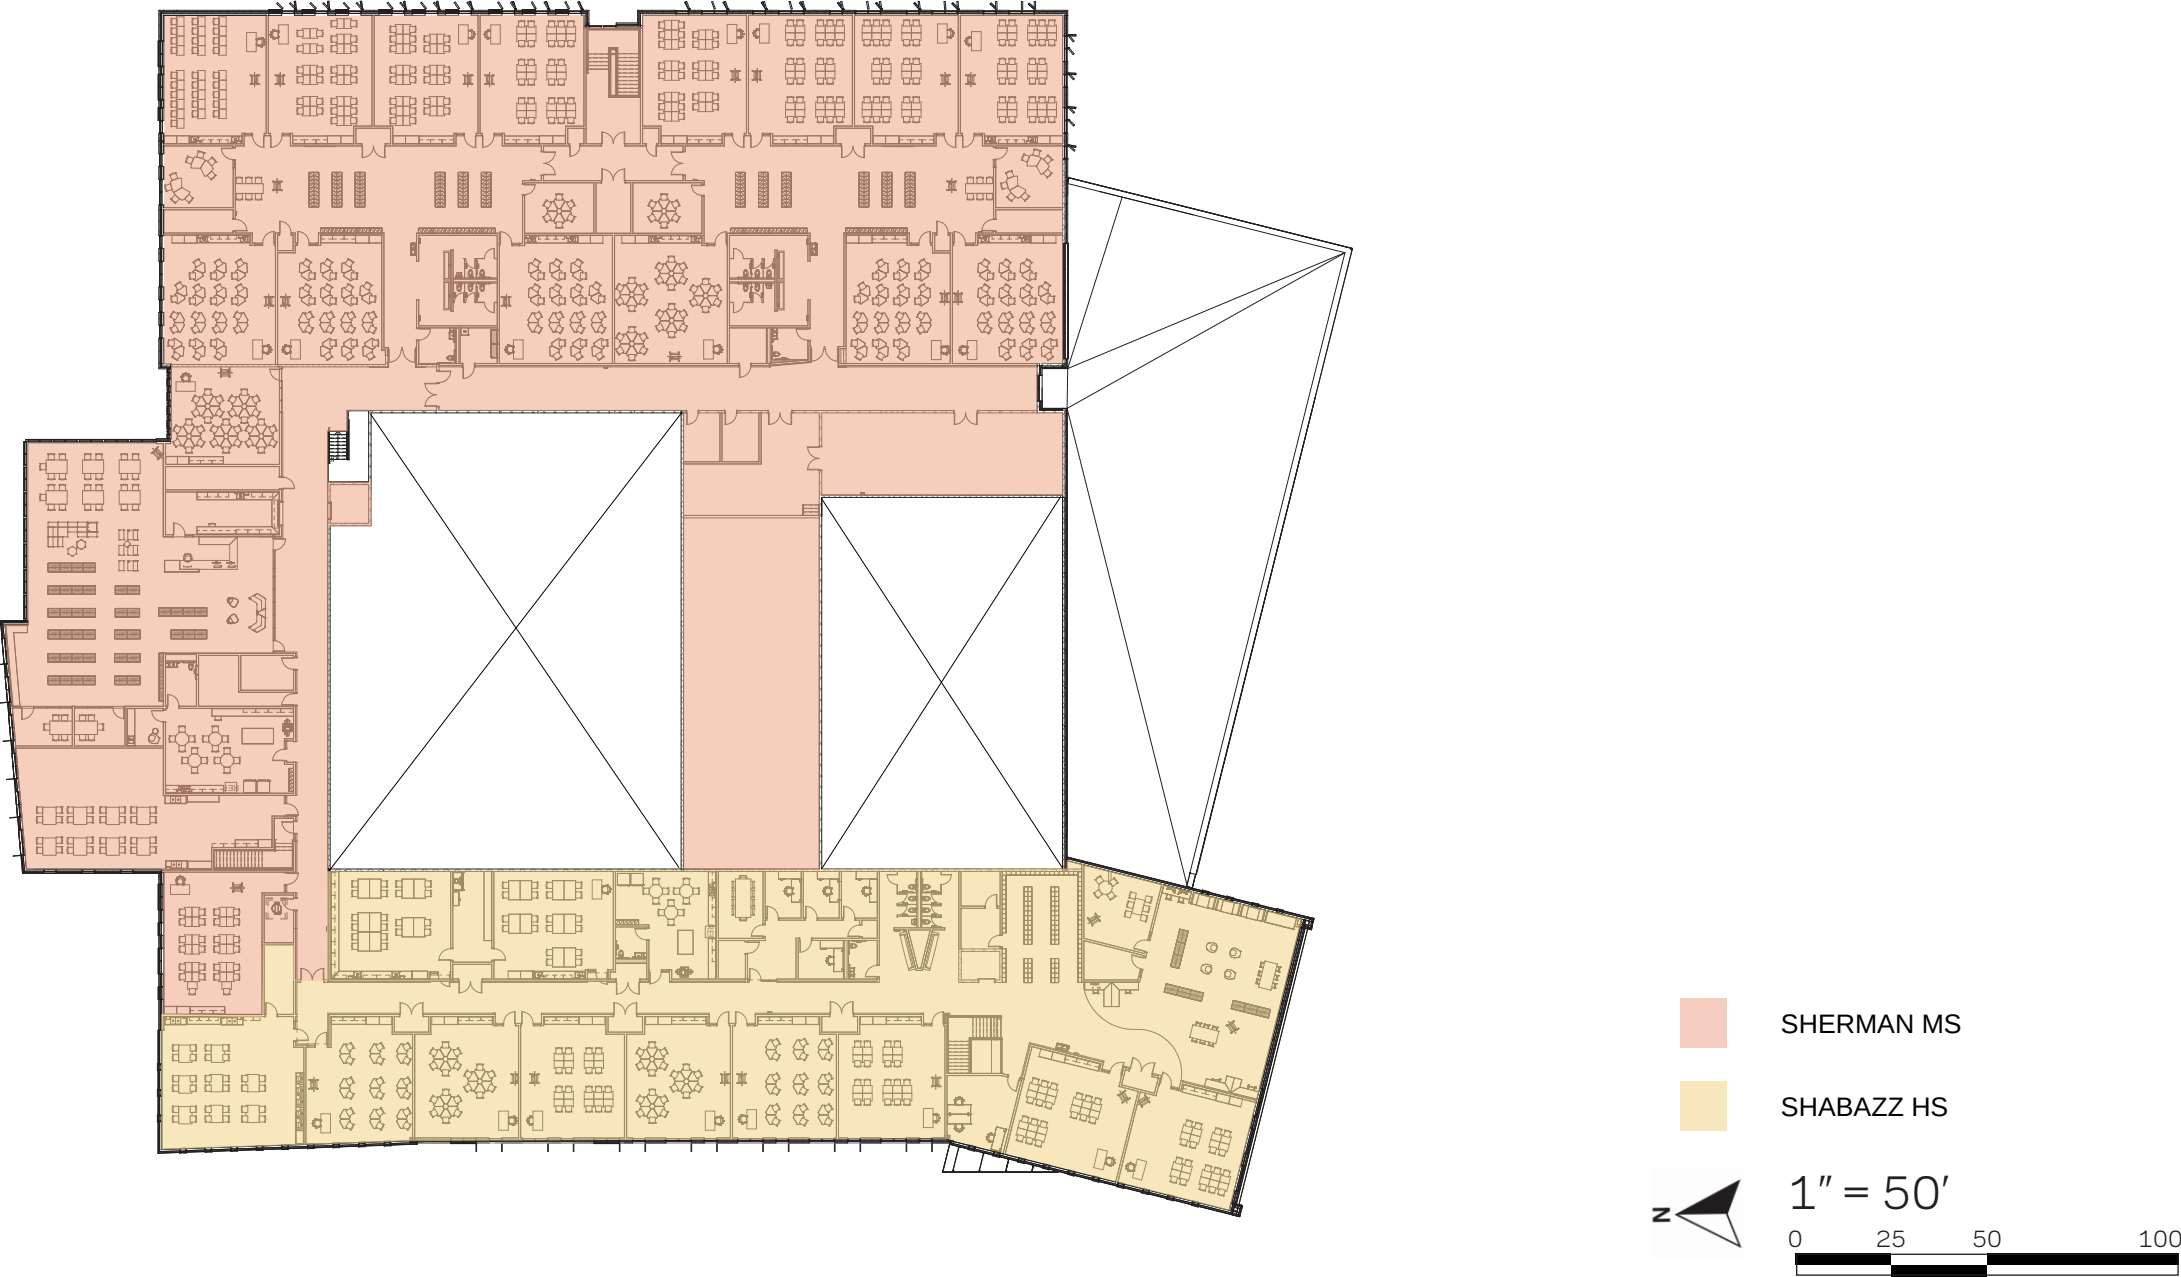


Elevation - N & S

1" = 30'

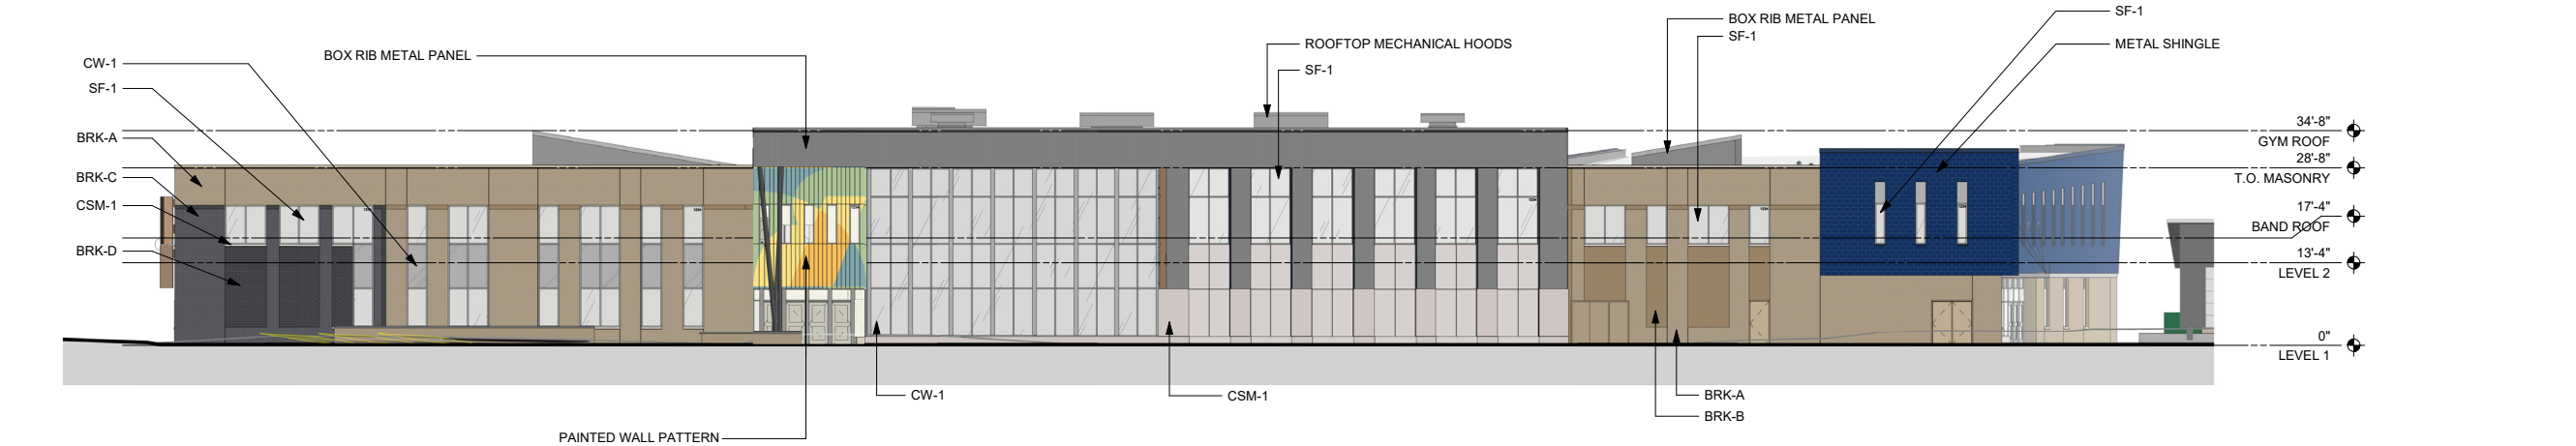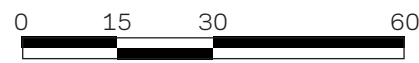



North

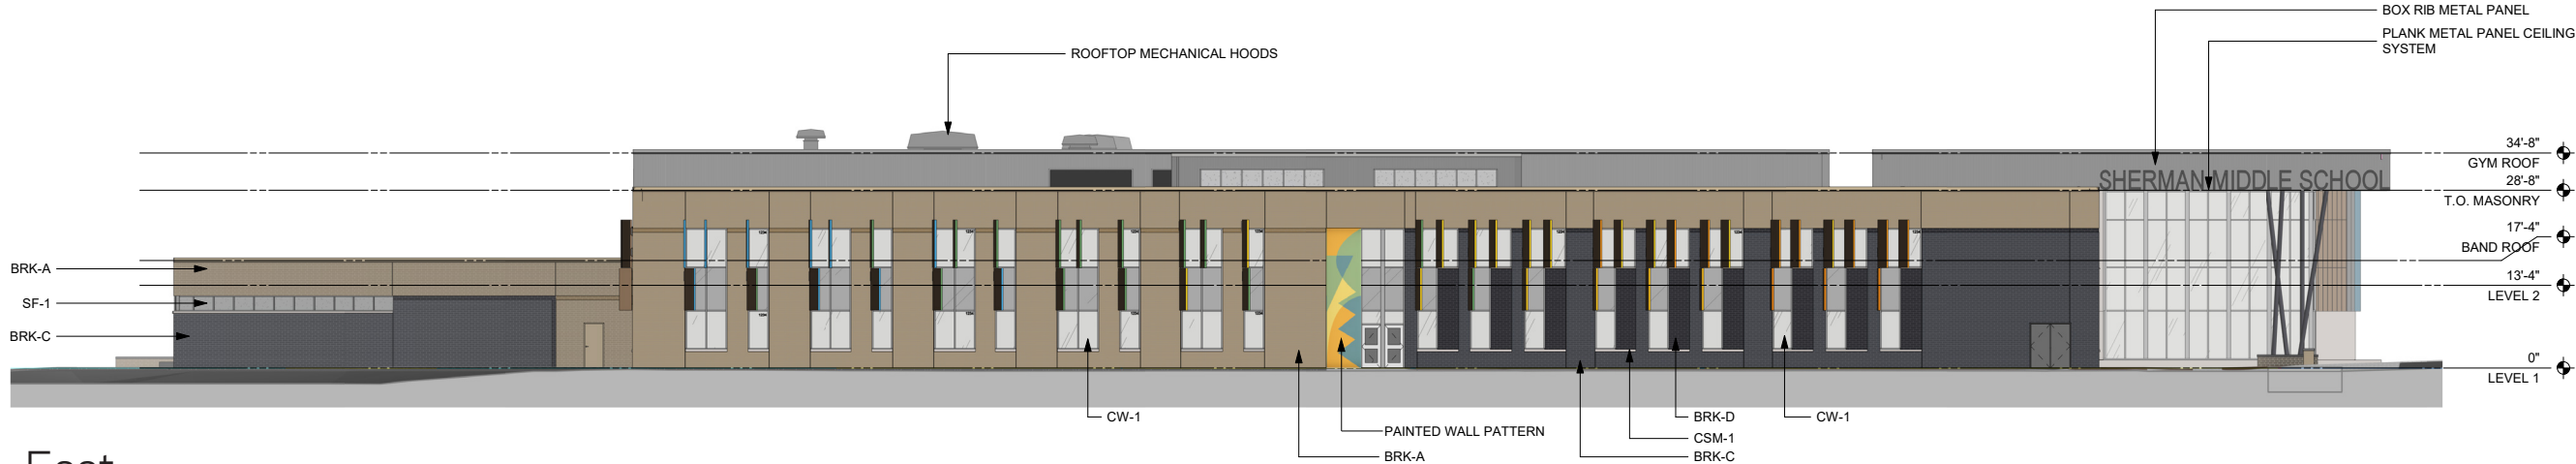


East

Elevation - N & S

1" = 30'


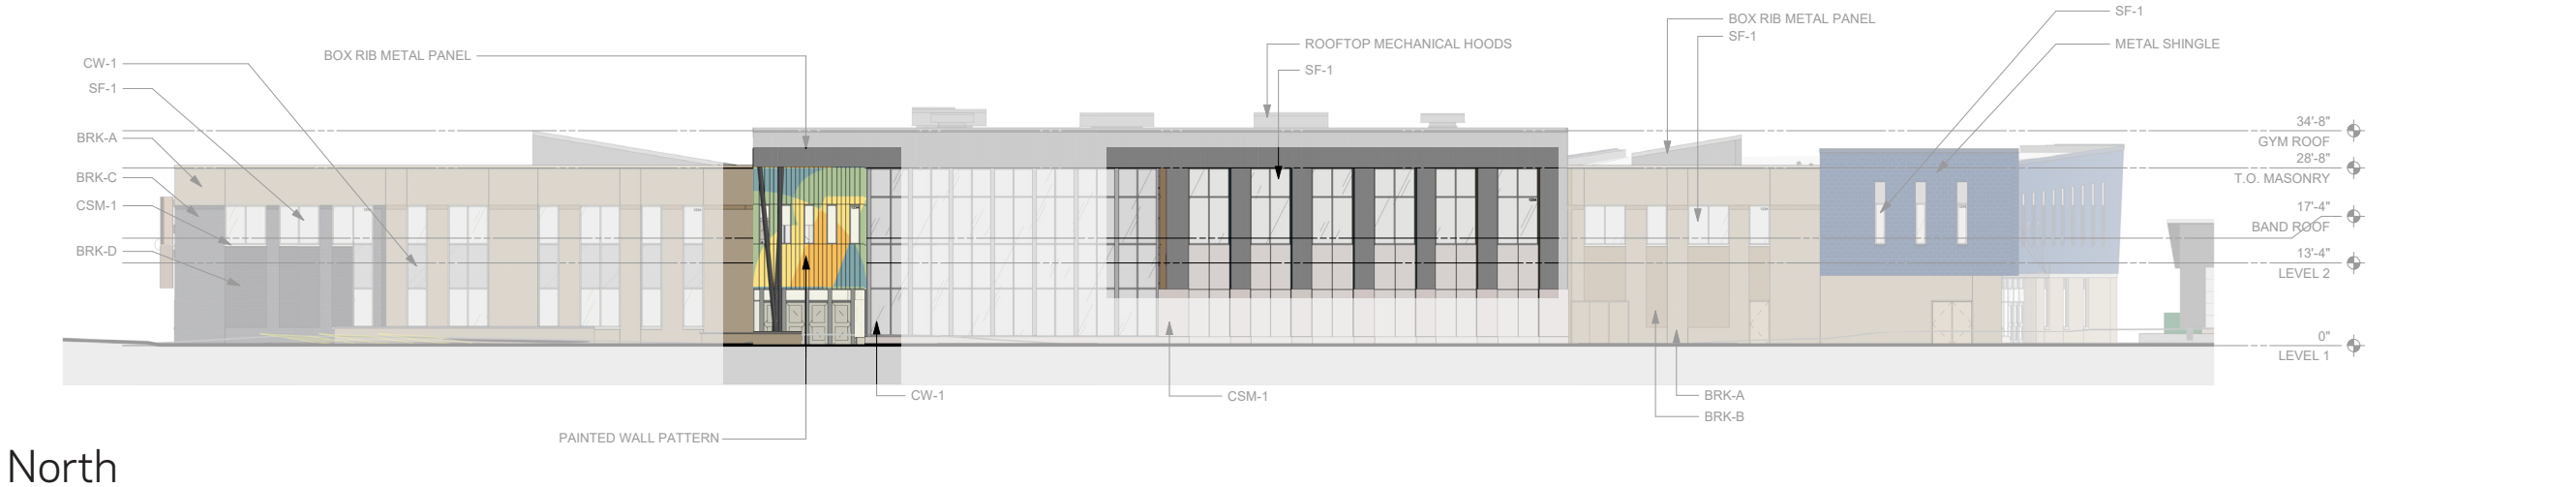
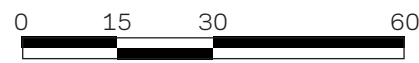


North

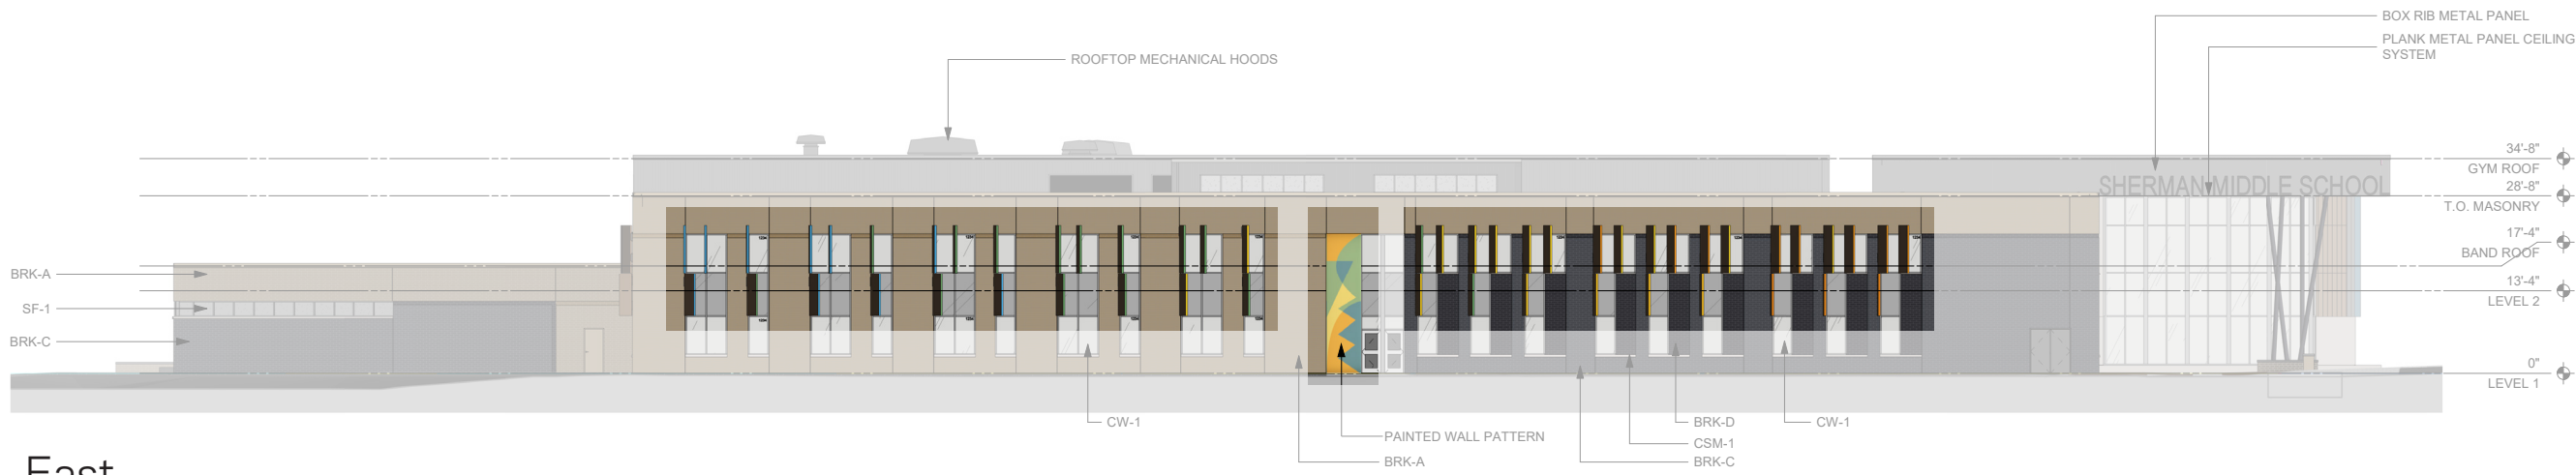




East

Elevation - E & W

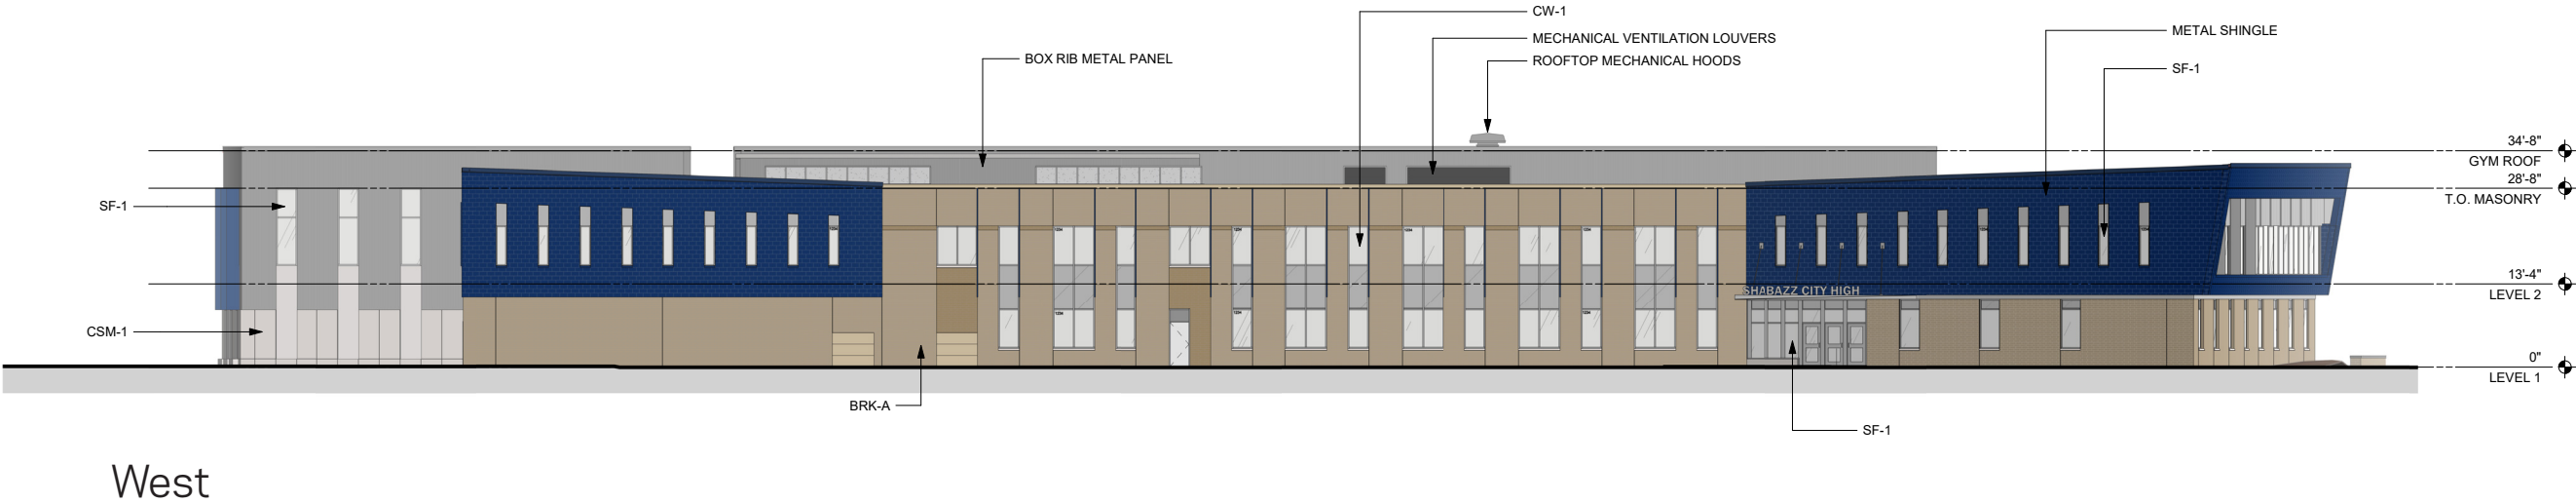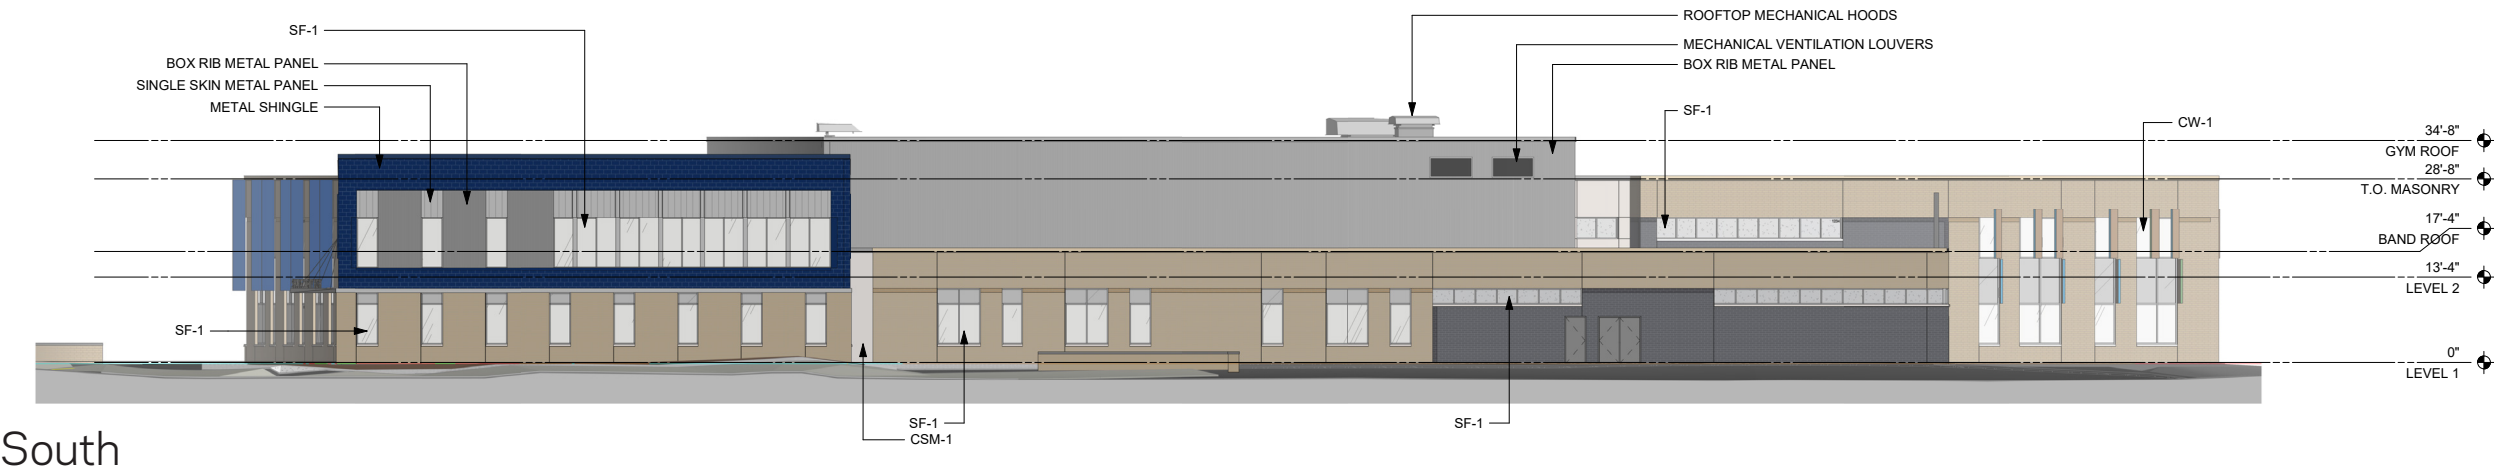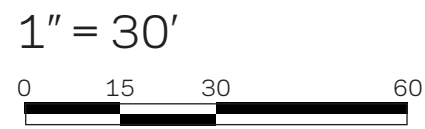

Elevation - E & W

1" = 30'

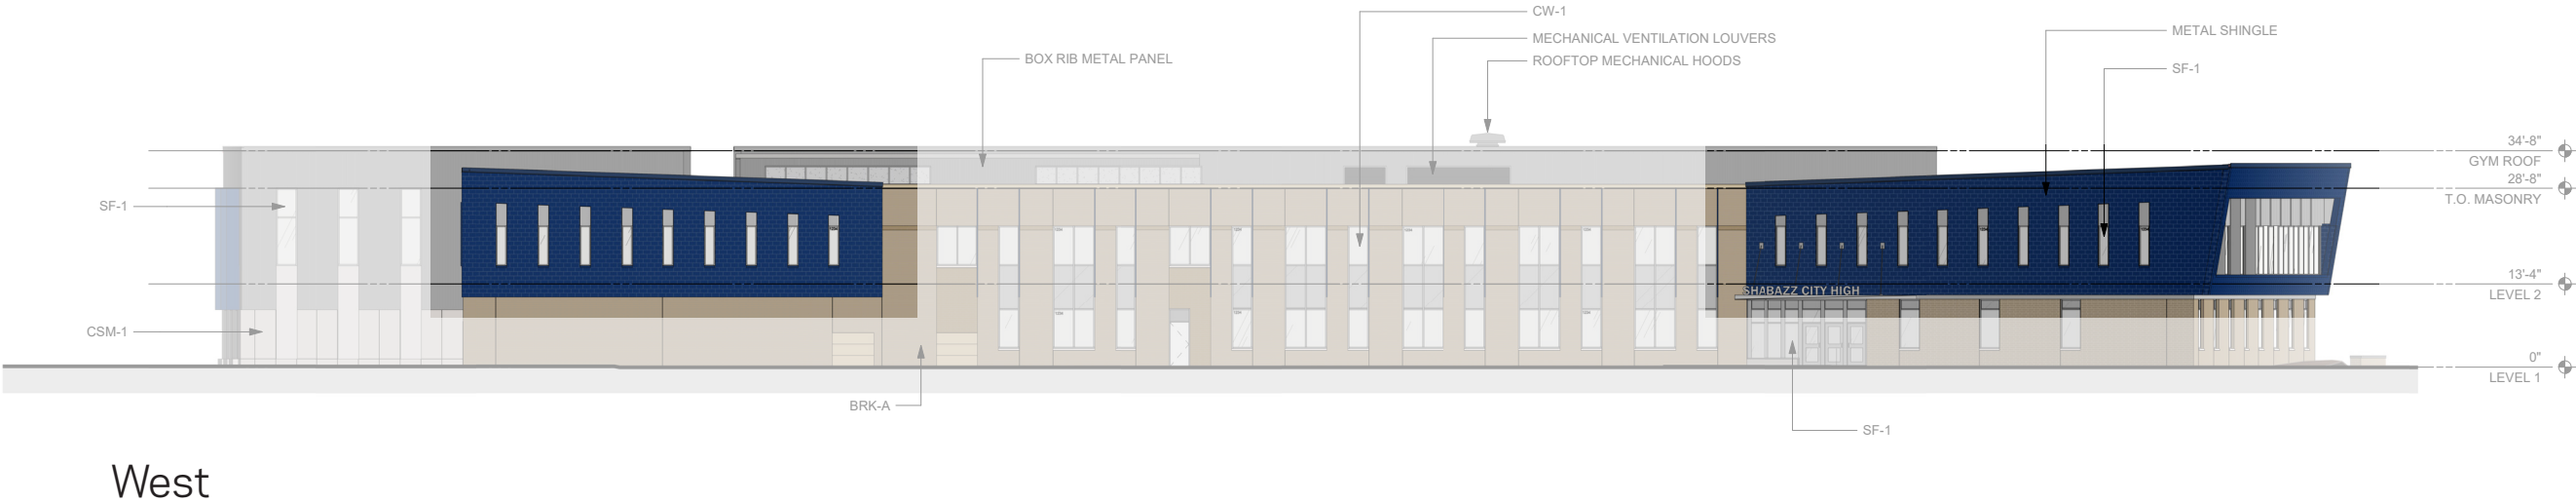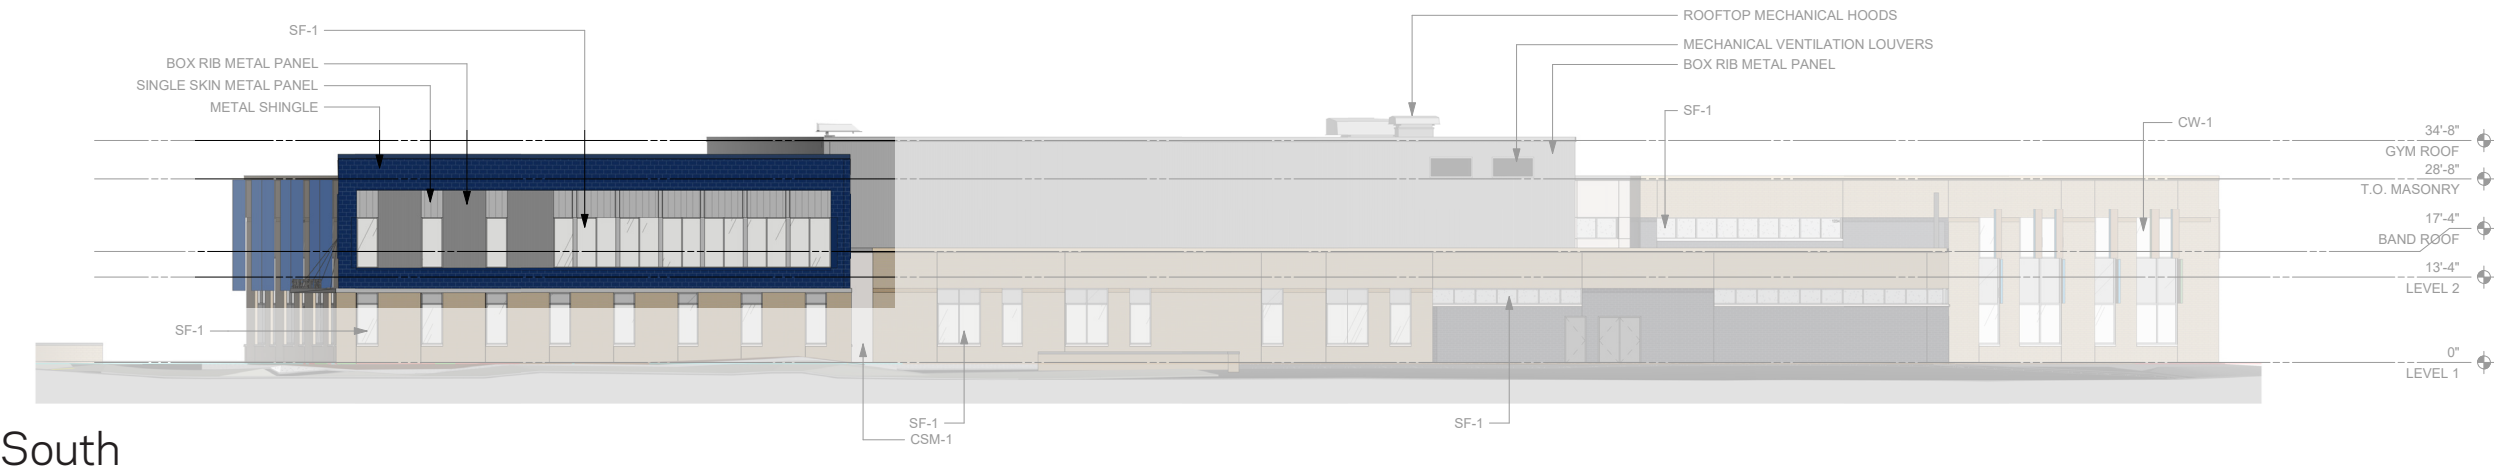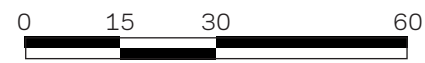

Perspective - NE



Perspective - Sherman Entry



Perspective - Sherman Shading



Perspective - SE



Perspective - SW



Perspective - NW



Elevation - North Facade



Exterior Materials



Brick A:
Manufacturer: Cloud Ceramics Utility
Color: Dove Grey Velour
Brick B:
Manufacturer: Yankee Hill Utility
Color: Charcoal Velour




Aluminum Metal Wall Panel



Millenium Stainless Steel
Cupped Tile, mill finish Blue



Cast Stone

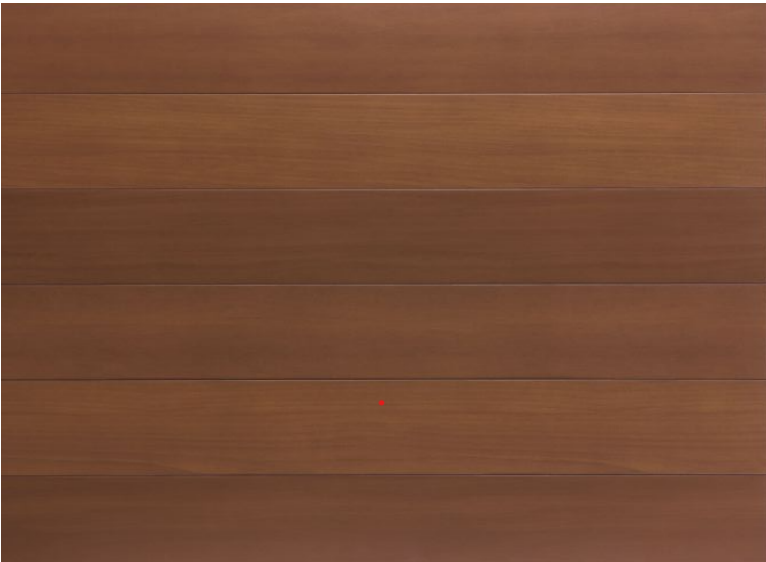

MAC Architectural – Harrywood plus
Finish: cedar

Thank You

