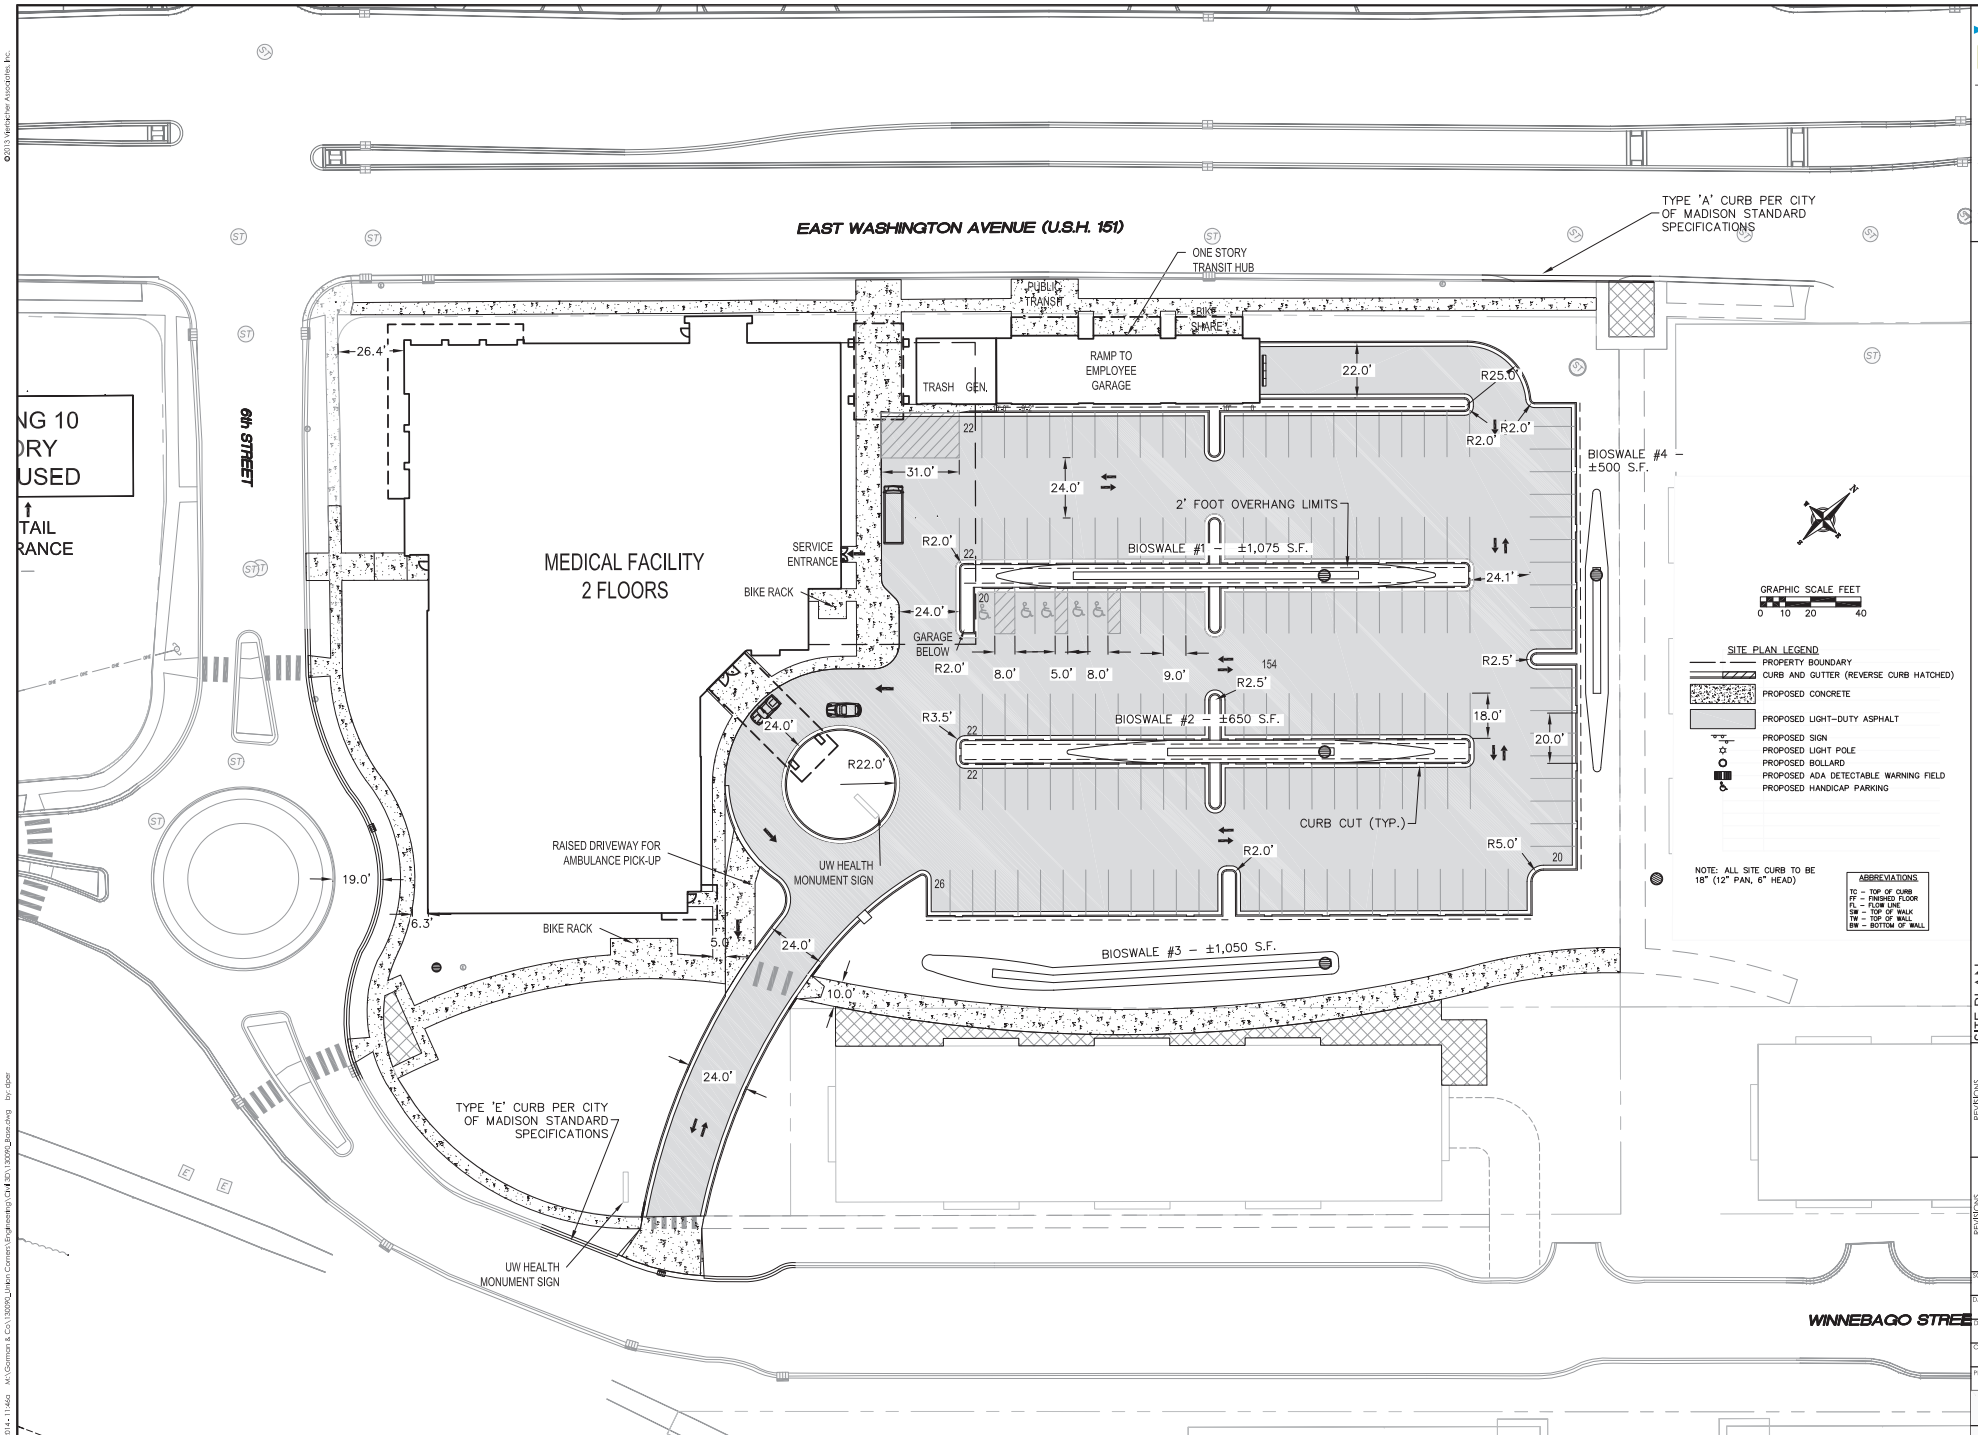

©2013 Vierbicher Associates, Inc.

vierbicher
planners | engineers | advisors
REESE-MARTIN-PHARE-DUCHEK
999 Fourier Drive, Suite 201, Madison, Wisconsin 53717
Phone: 608.826.0532 Fax: 608.826.0530

SITE PLAN
UNION CORNERS
CITY OF MADISON
DANE COUNTY, WISCONSIN

REVISIONS			
NO.	DATE	REMARKS	
NO.	DATE	REMARKS	

SCALE: AS SHOWN
DATE: 6/23/14
DRAWN BY: DPSH
CHECKED: TSCH
PROJECT NO.: 130090

C
2.0

02 Jul 2014 - 11:45a K:\Gorman & Co\130090_Union Corners Engineering Civil\CSV\130090_Base.dwg by: dpsh