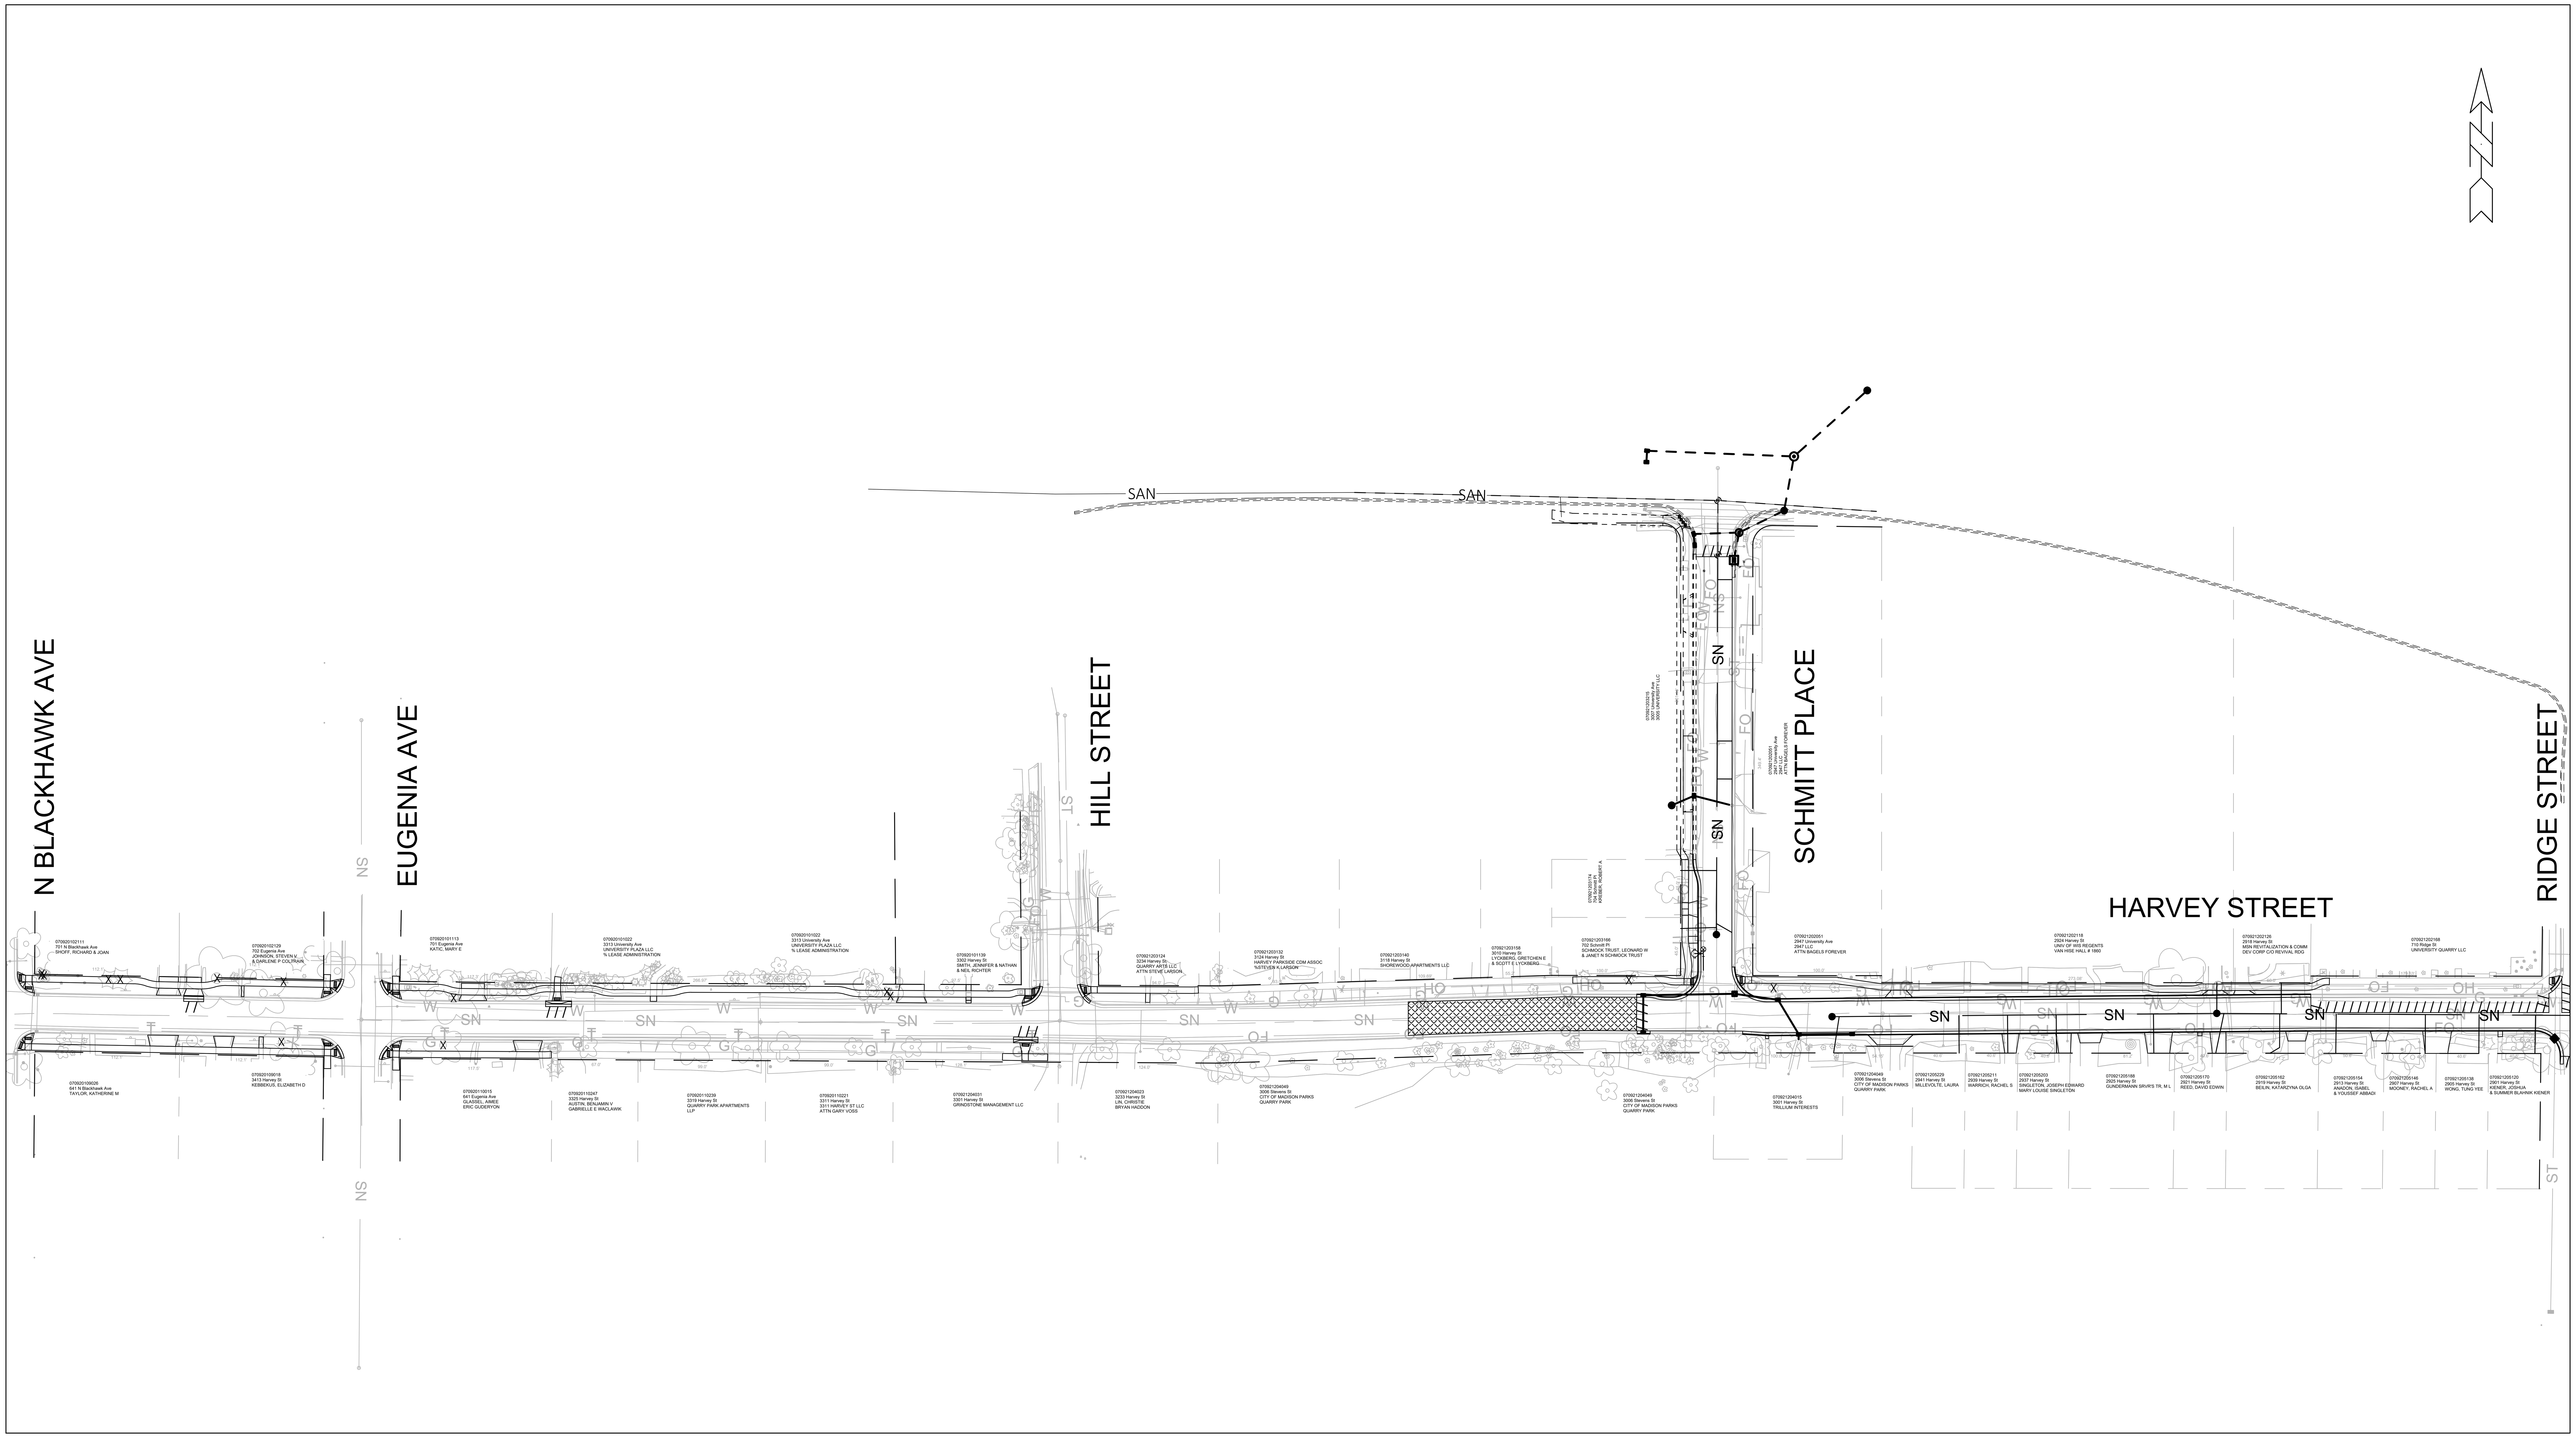# SCHMITT PLACE AND HARVEY STREET RECONSTRUCTION
# (PROJECT OVERVIEW)