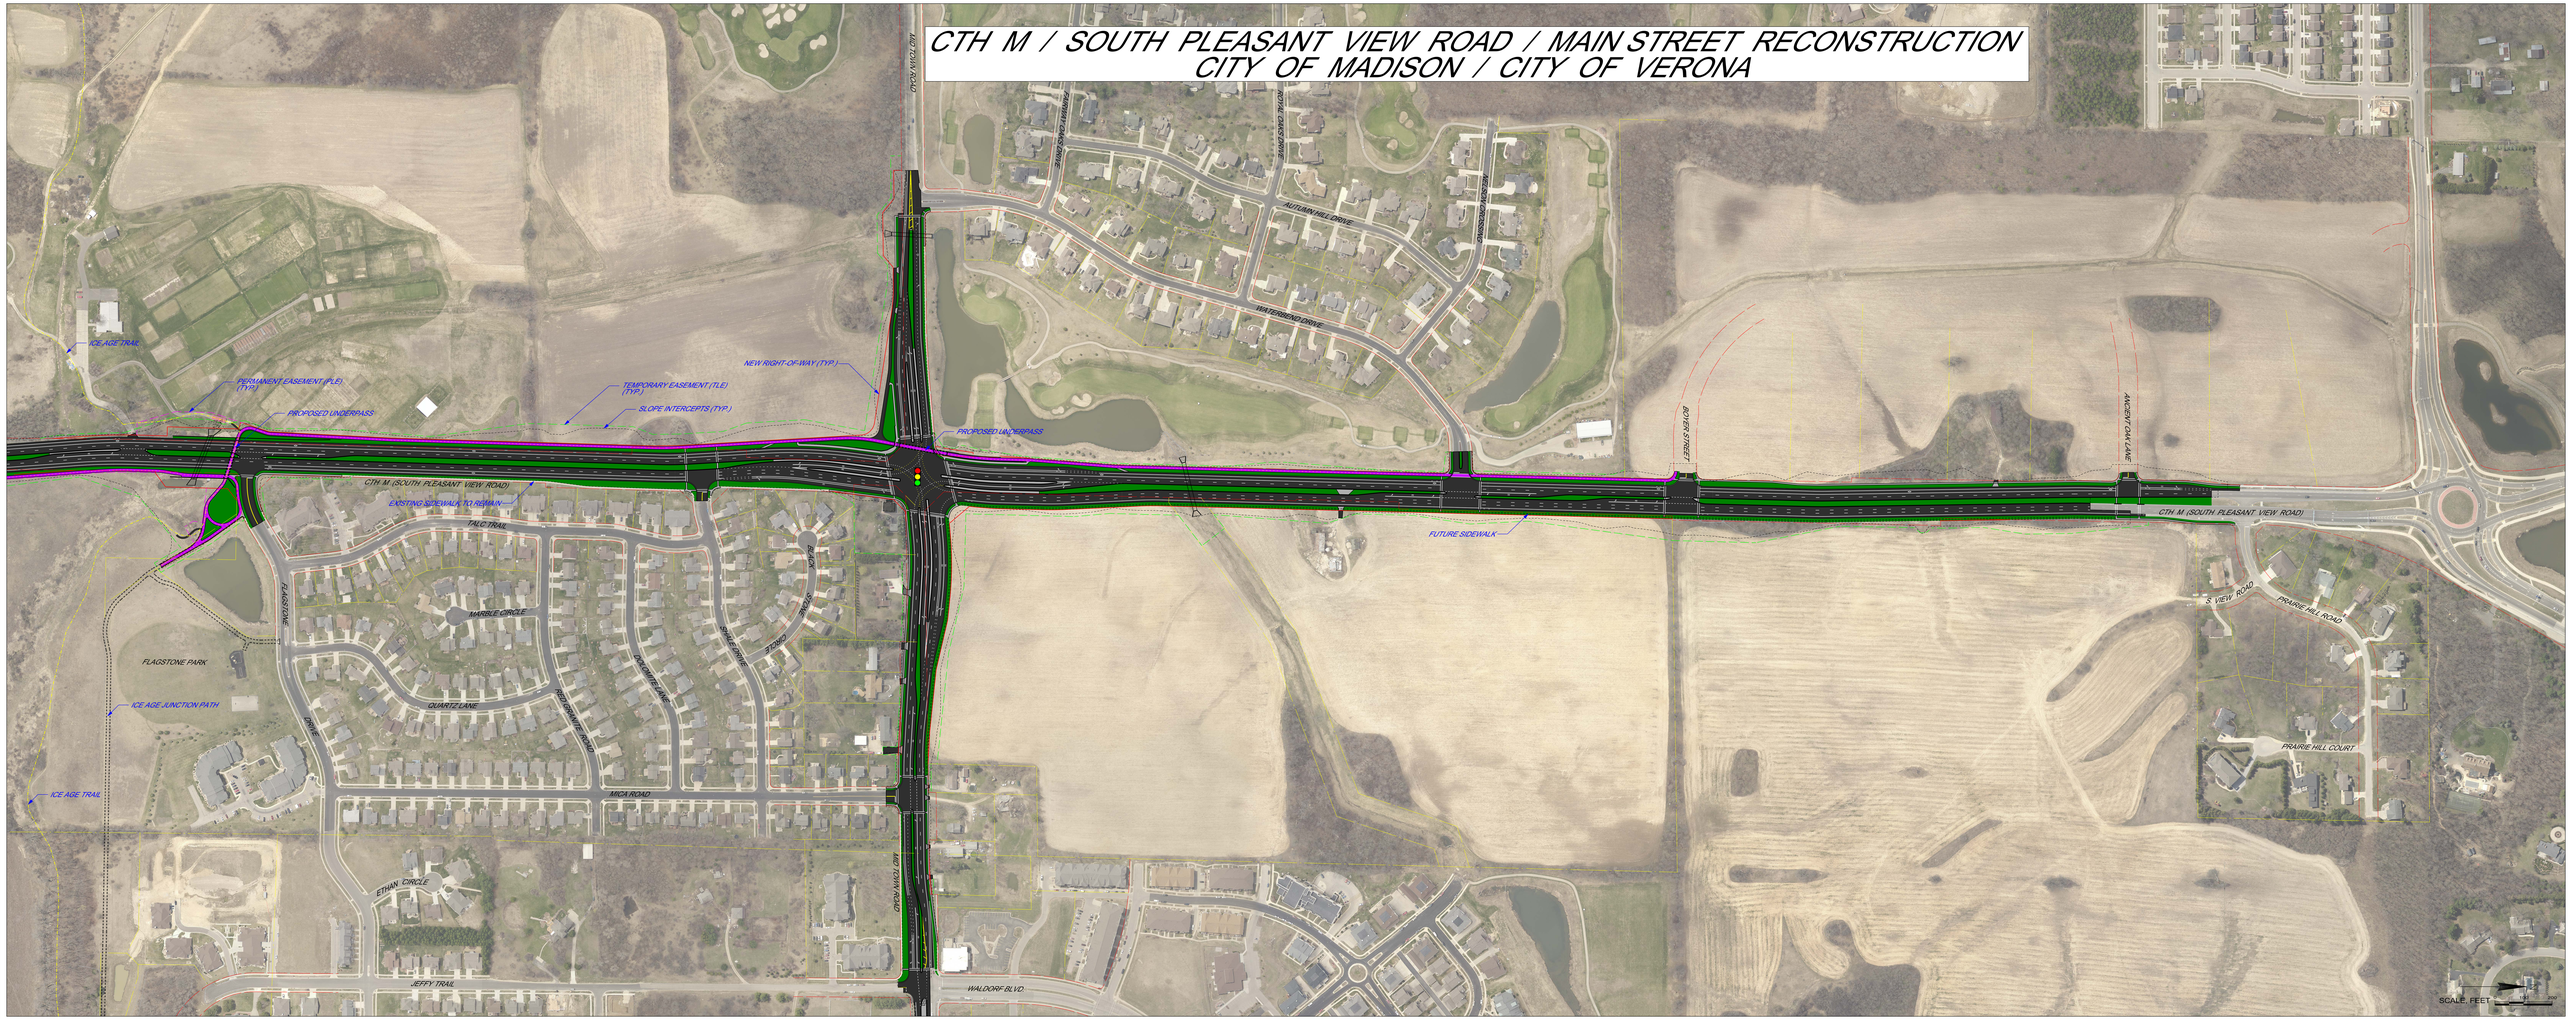CTH M / SOUTH PLEASANT VIEW ROAD / MAIN STREET RECONSTRUCTION
CITY OF MADISON / CITY OF VERONA