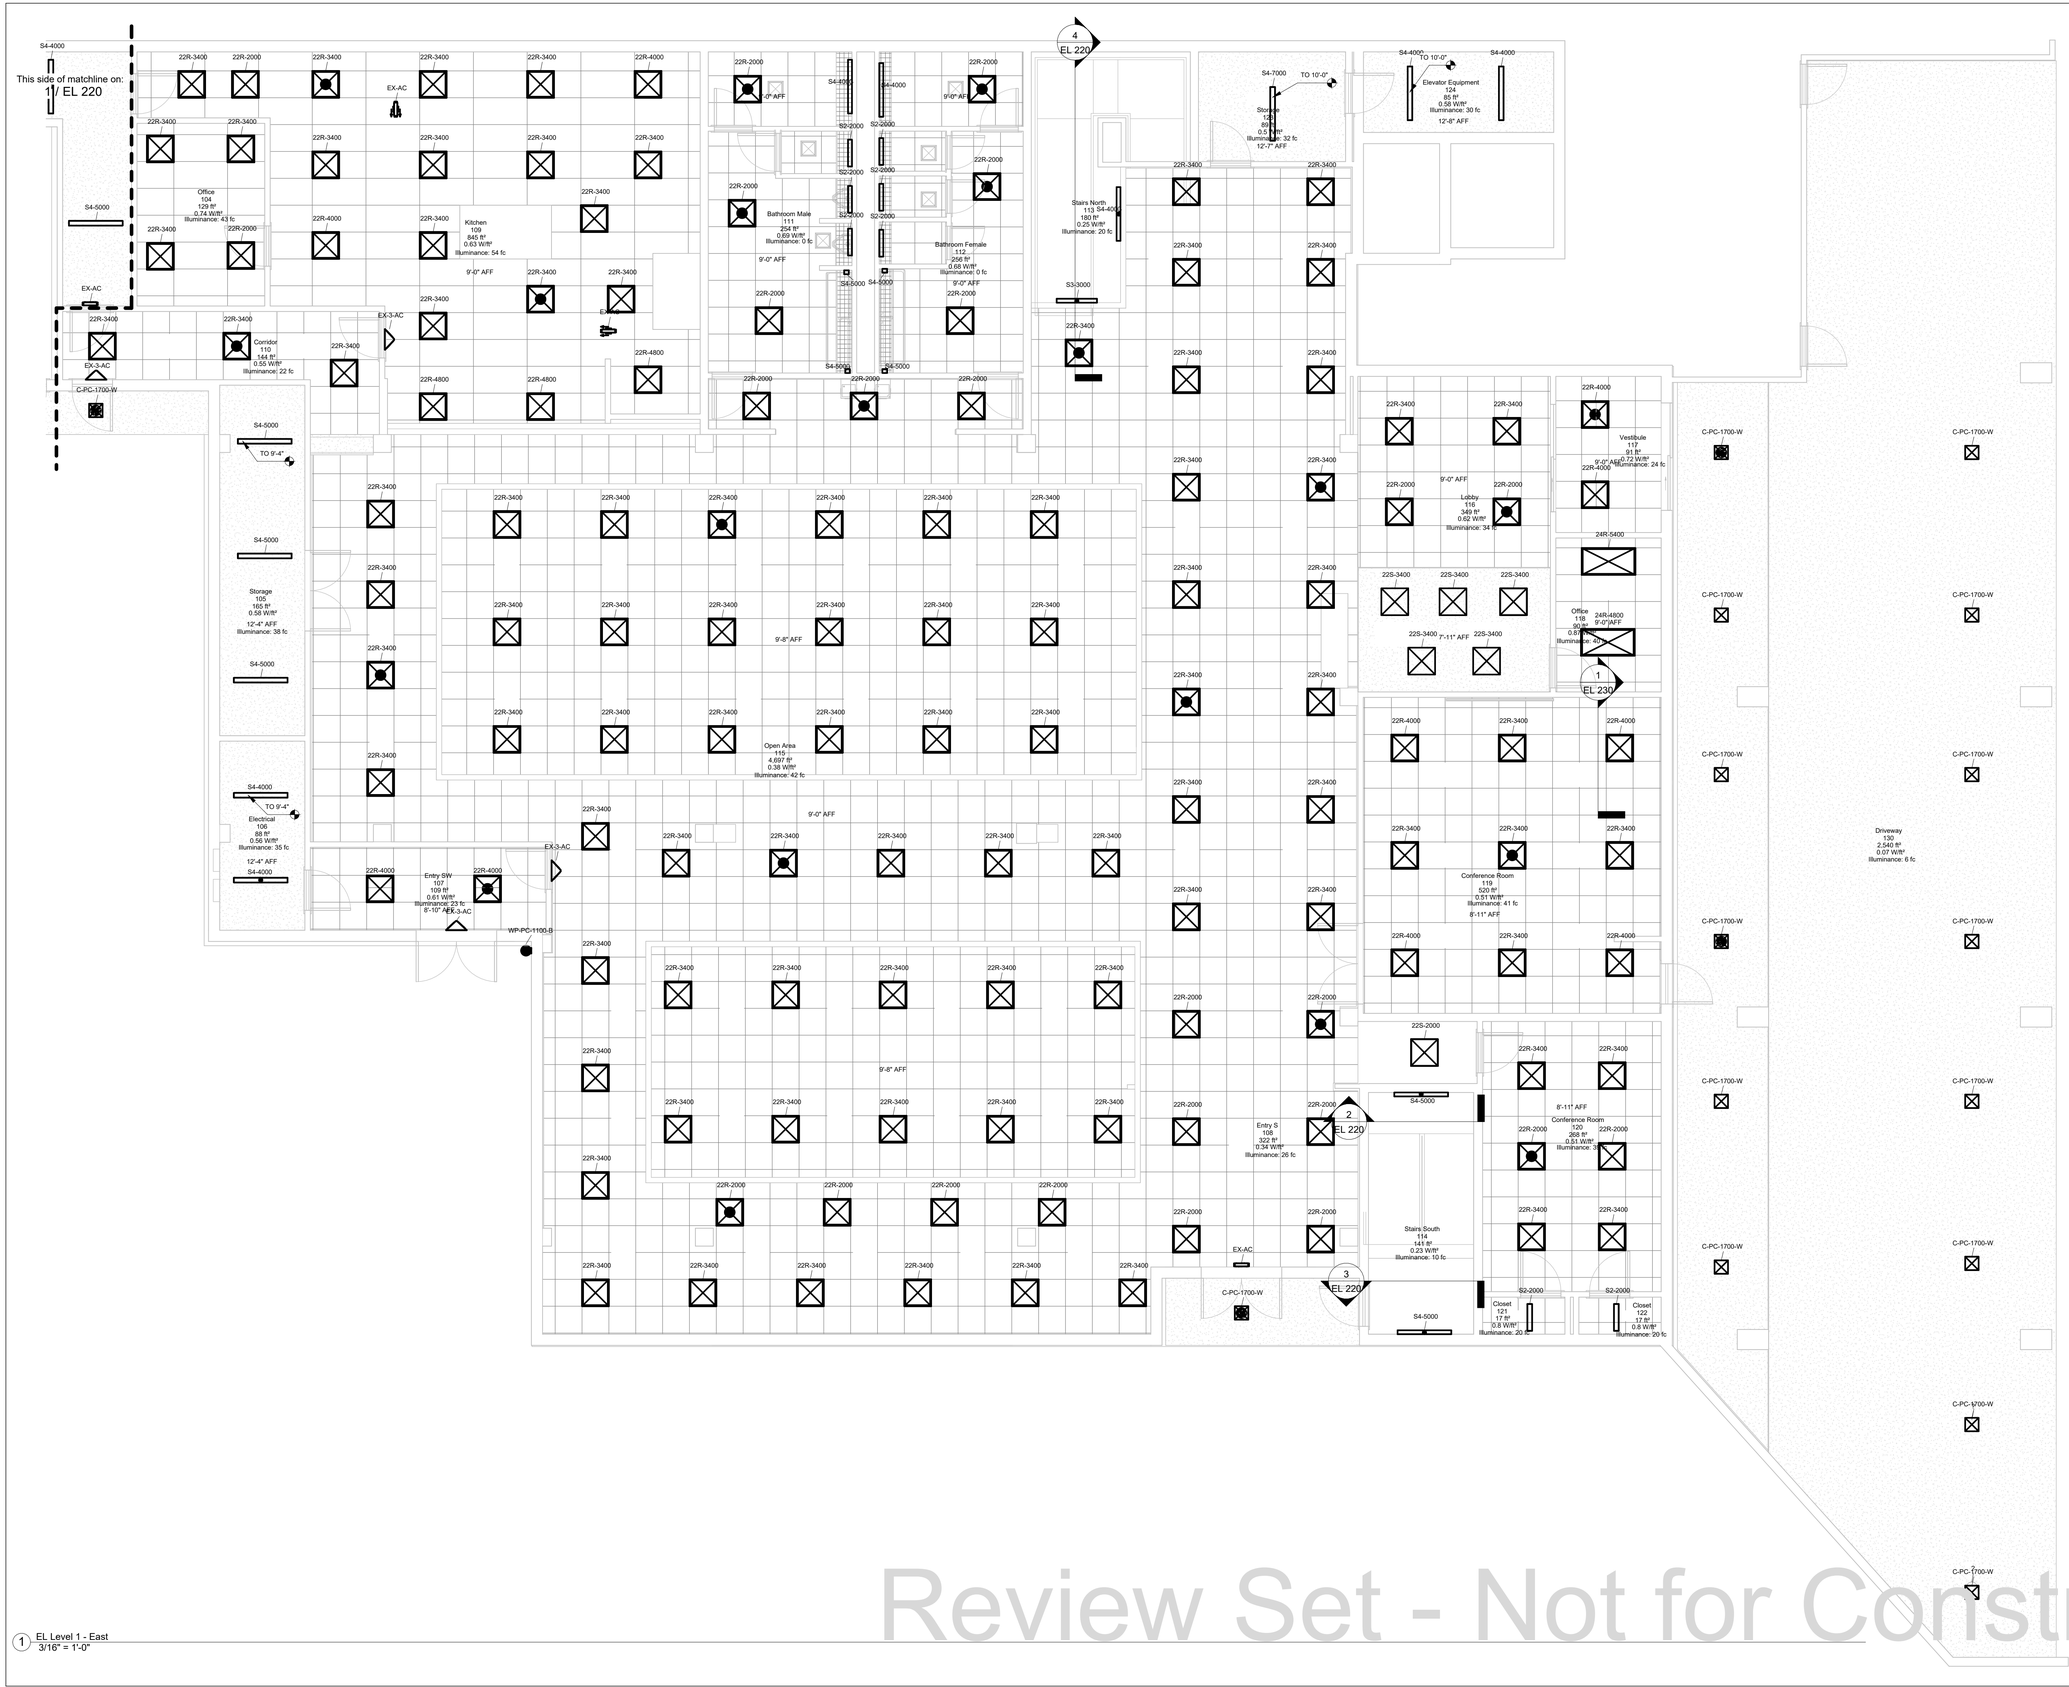

1 EL Level 1 - East
3/16" = 1'-0"

Review Set - Not for Construction

Keynote Legend	
Key Value	Keynote Text

City of Madison
Facilites Management
City-County Building, Room 115
210 Martin Luther King, Jr. Boulevard
Madison, WI 53703

Design prepared for:
Senior Center

Senior Center Lighting Replacement

Location:
330 W Mifflin St.
Madison, WI 53703

Contract:
Project: 13369

Architectural Design:
NA

HVAC Design:
NA

Lighting Design:
NA

Electrical Design:
NA

Plumbing Design:
NA

Revisions

No.	Description

Project North
TRUE

Lighting Level 1 East

EL 210

Print Date:
11/2/2021 13:10:41

Print in color on 36" x 24"

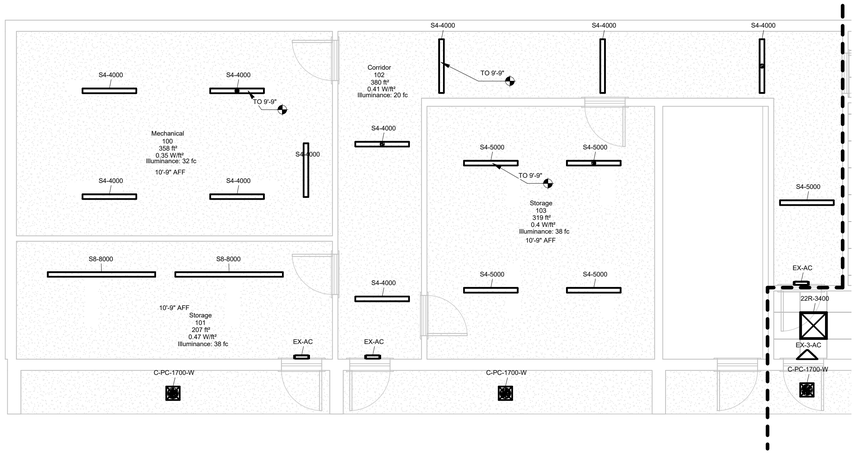

1 EL Level 1 - West
3/16" = 1'-0"

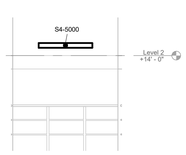

2 EL Section Stair South facing North
3/16" = 1'-0"

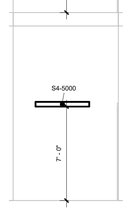

3 EL Section Stair South facing Sounth
3/16" = 1'-0"

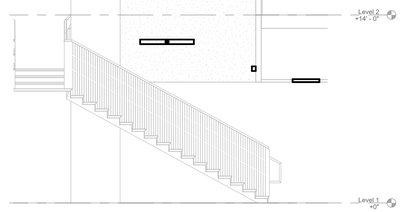

4 EL Section Stairs North facing East
3/16" = 1'-0"

Keynote Legend	
Key Value	Keynote Text

Review Set - Not for Construction

City of Madison
Facilites Management
City-County Building, Room 115
210 Martin Luther King Jr. Boulevard
Madison, WI 53703

Design prepared for:
Senior Center

Senior Center Lighting Replacement

Location:
330 W Mifflin St.
Madison, WI 53703

Contract:
Project: 13369

Architectural Design:
NA

HVAC Design:
NA

Lighting Design:
NA

Electrical Design:
NA

Plumbing Design:
NA

Revisions

No.	Description

Project North
TRUE

Lighting Level 1 West and Stairs

EL 220

Print Date:
11/2/2021 13:10:42

Print in color on 36" x 24"

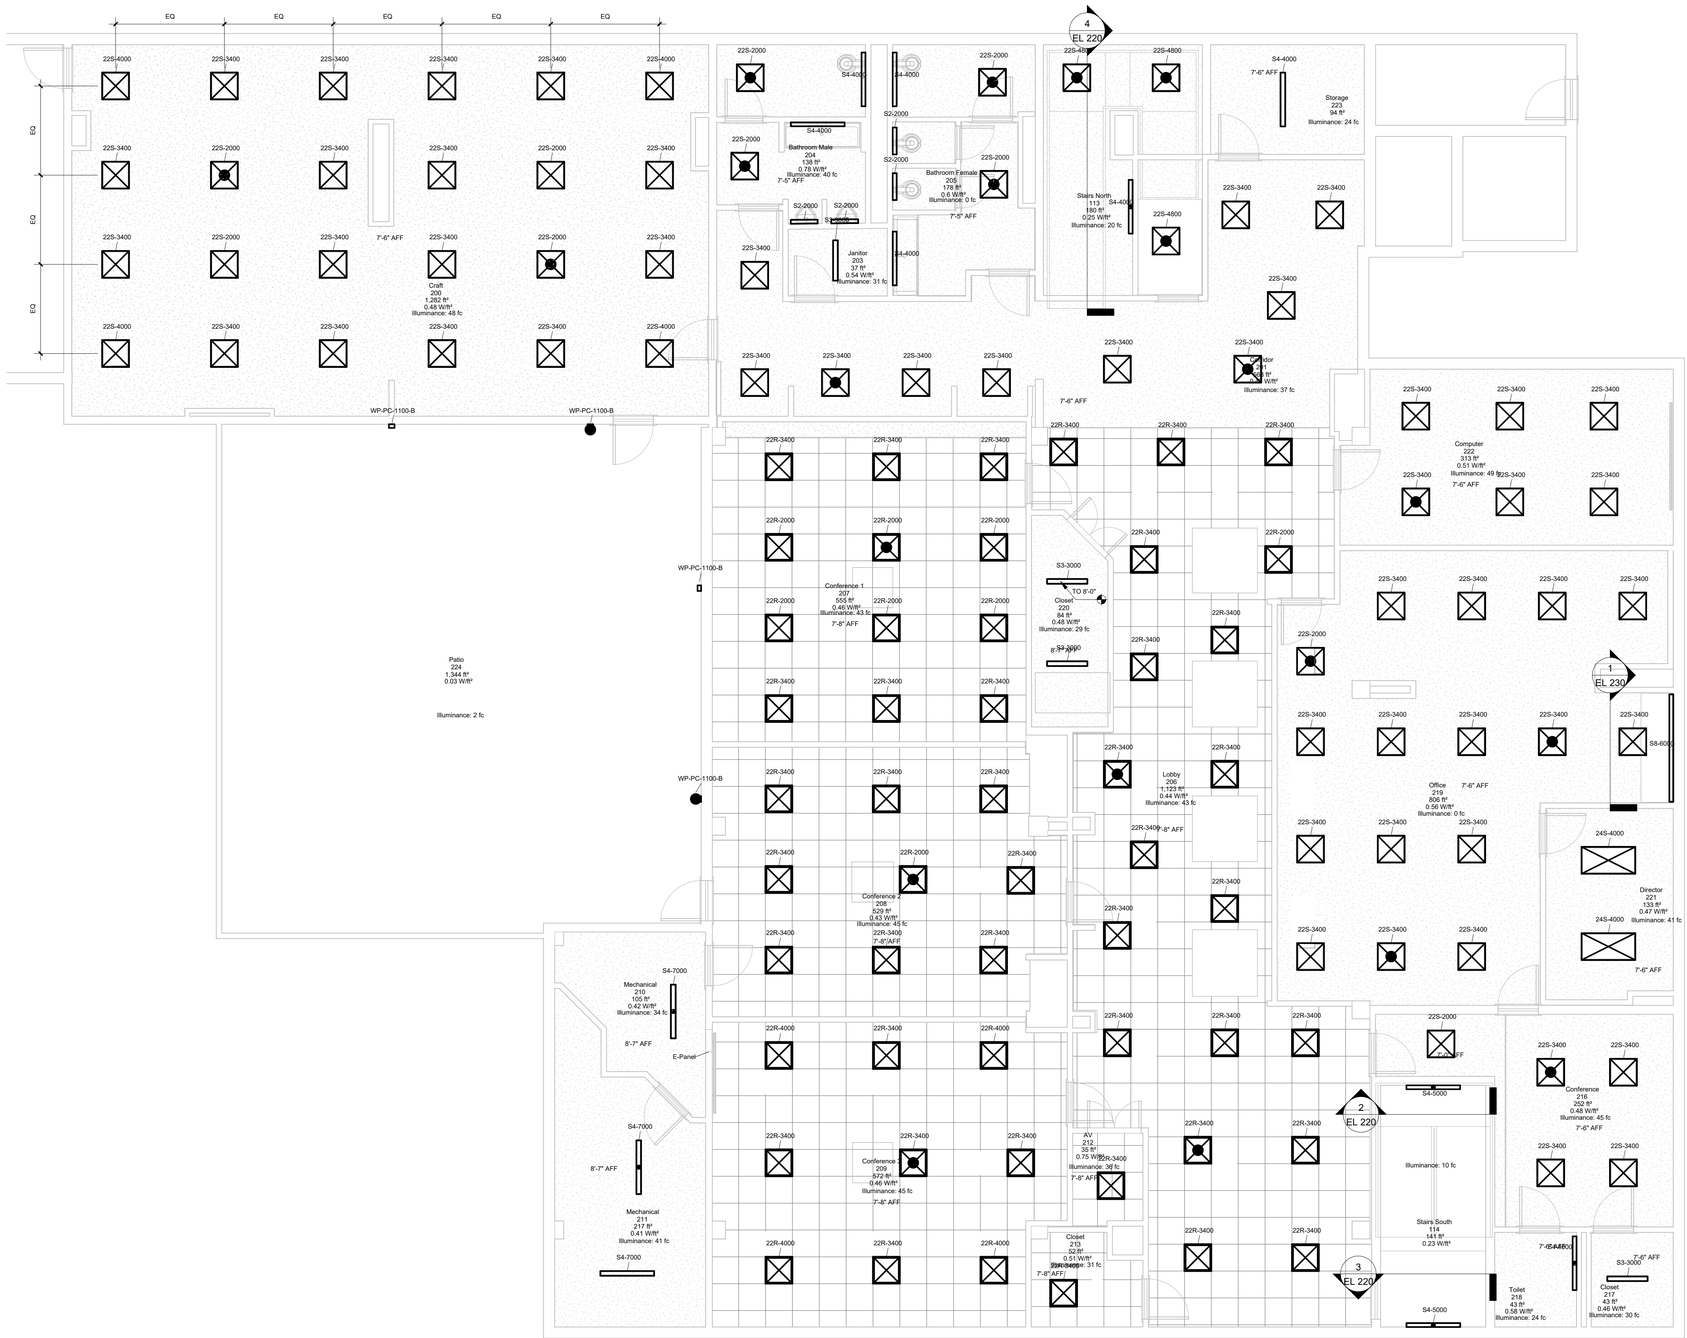

2 EL Level 2
3/16" = 1'-0"

1 EL Section Office Cabinet
3/16" = 1'-0"

Keynote Legend	
Key Value	Keynote Text

Review Set - Not for Construction

City of Madison
Facilites Management
City-County Building, Room 115
210 Martin Luther King Jr. Boulevard
Madison, WI 53703

Design prepared for:
Senior Center

Senior Center Lighting Replacement

Location:
330 W Mifflin St.
Madison, WI 53703

Contract:
Project: 13369

Architectural Design:
NA

HVAC Design:
NA

Lighting Design:
NA

Electrical Design:
NA

Plumbing Design:
NA

Revisions

No.	Description

Project North
TRUE

Lighting Level 2

EL 230

Print Date:
11/2/2021 13:10:44

Print in color on 36" x 24"