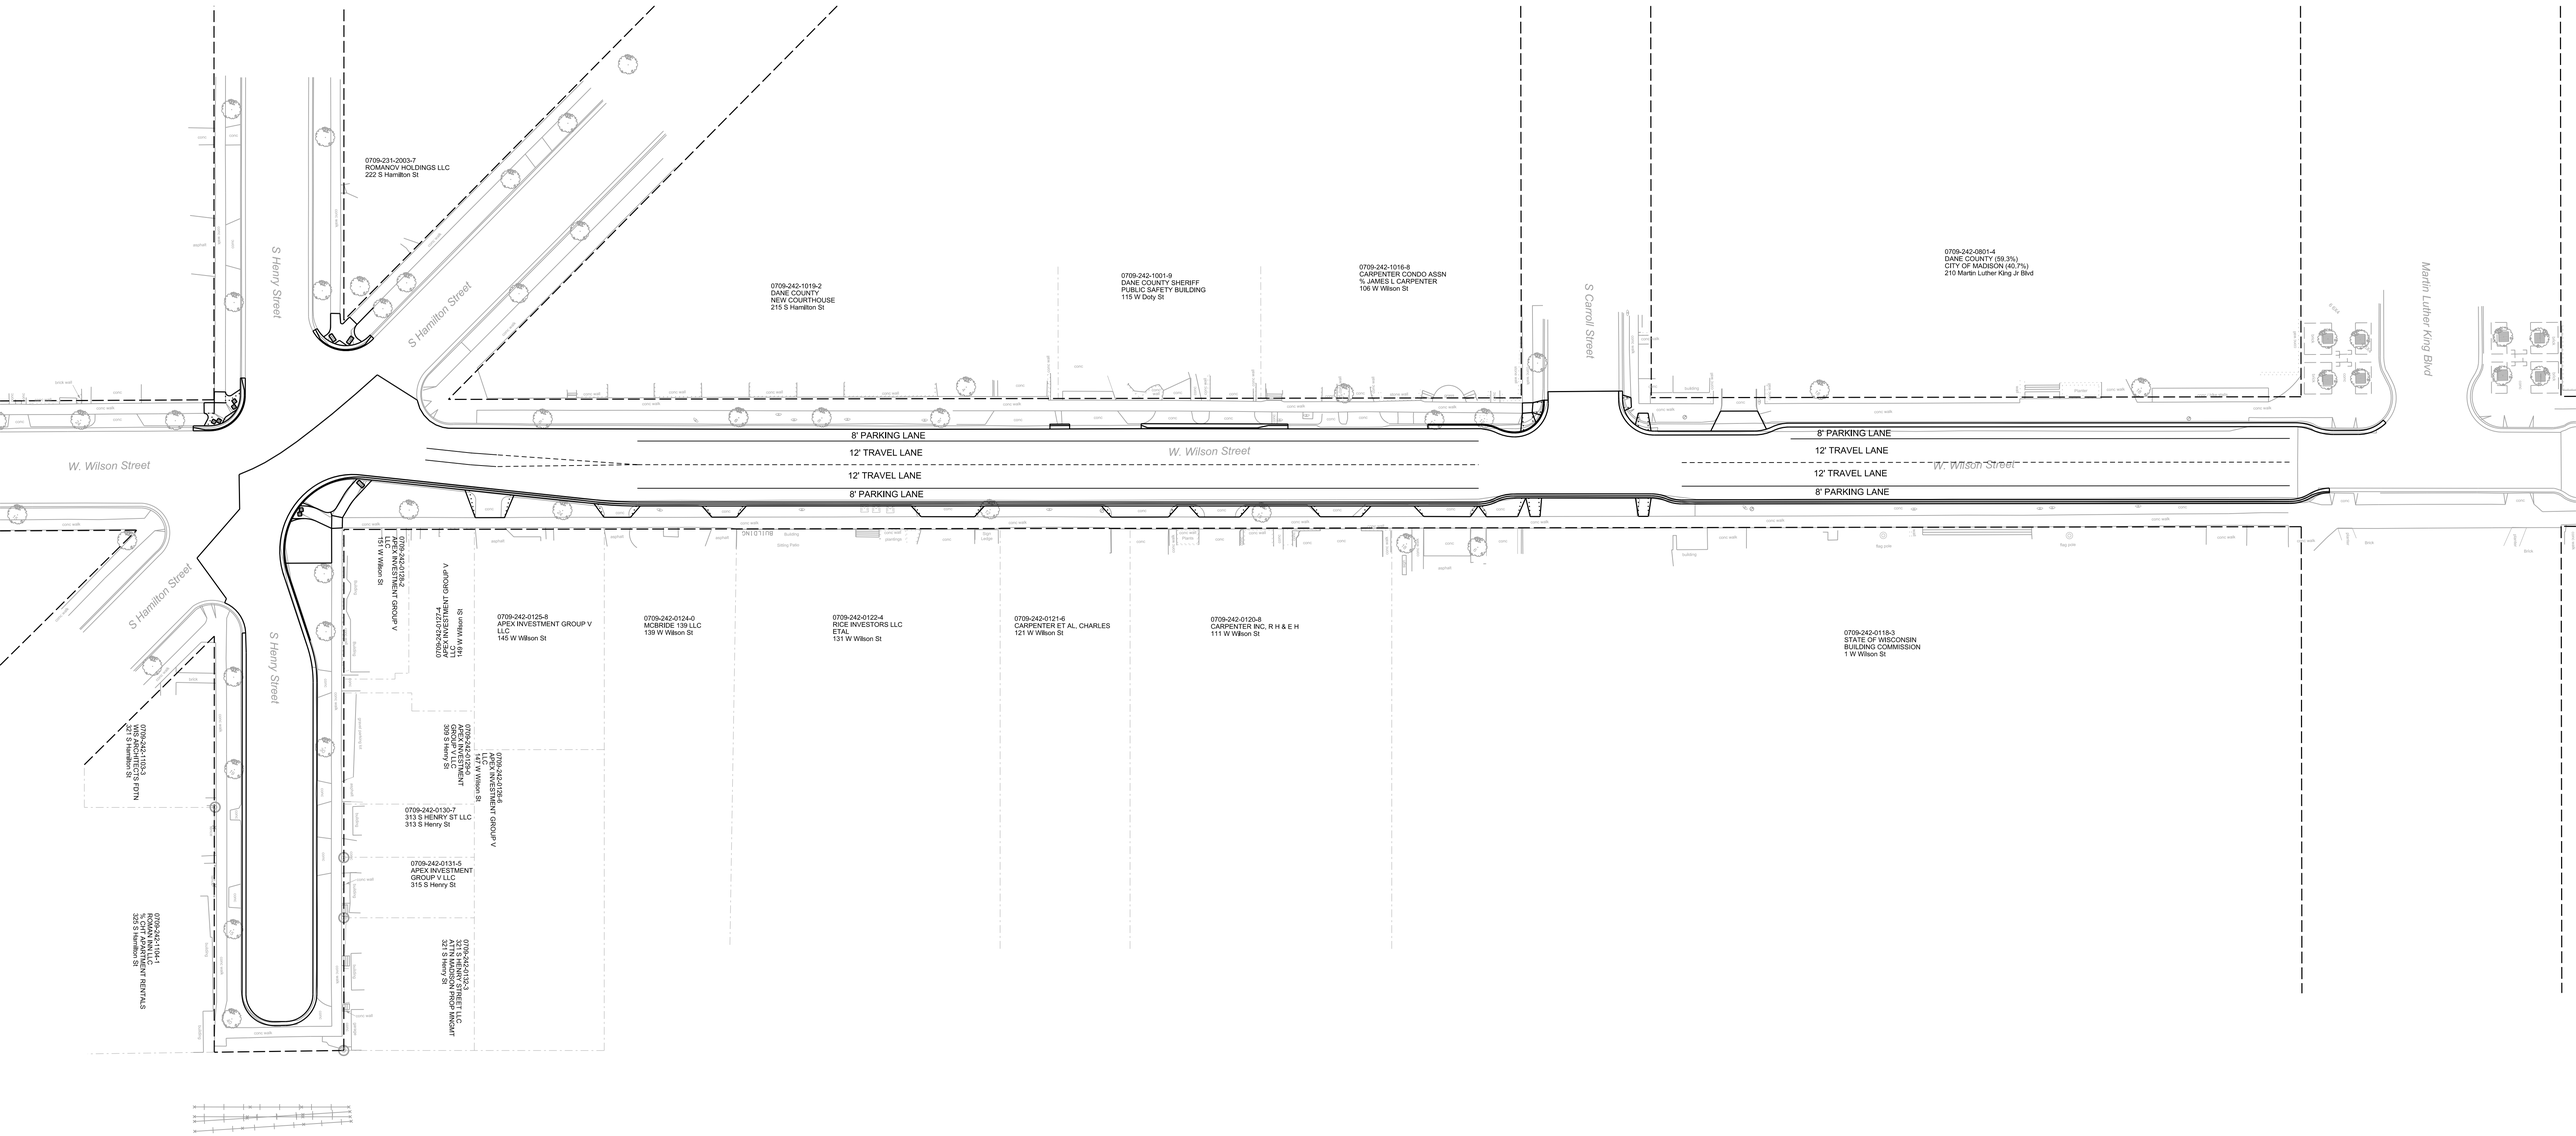

0709-231-2003-7
ROMANOV HOLDINGS LLC
222 S Hamilton St
S Henry Street
S Hamilton Street
0709-242-1019-2
DANE COUNTY
NEW COURTHOUSE
215 S Hamilton St
0709-242-1001-9
DANE COUNTY SHERIFF
PUBLIC SAFETY BUILDING
115 W Doty St
0709-242-1016-8
CARPENTER CONDO ASSN
% JAMES L CARPENTER
106 W Wilson St
S Carroll Street
0709-242-0801-4
DANE COUNTY (59.3%)
CITY OF MADISON (40.7%)
210 Martin Luther King Jr Blvd
Martin Luther King Blvd
W. Wilson Street
8' PARKING LANE
12' TRAVEL LANE
12' TRAVEL LANE
8' PARKING LANE
W. Wilson Street
8' PARKING LANE
12' TRAVEL LANE
12' TRAVEL LANE
8' PARKING LANE
W. Wilson Street
S Hamilton Street
S Henry Street
0709-242-0128-2
APEX INVESTMENT GROUP V
LLC
151 W Wilson St
0709-242-0127-4
APEX INVESTMENT GROUP V
LLC
149 W Wilson St
0709-242-0125-8
APEX INVESTMENT GROUP V
LLC
145 W Wilson St
0709-242-0124-0
MCBRIDE 139 LLC
139 W Wilson St
0709-242-0122-4
RICE INVESTORS LLC
ETAL
131 W Wilson St
0709-242-0121-6
CARPENTER ET AL, CHARLES
121 W Wilson St
0709-242-0120-8
CARPENTER INC, R H & E H
111 W Wilson St
0709-242-0118-3
STATE OF WISCONSIN
BUILDING COMMISSION
1 W Wilson St
0709-242-1103-3
WIS ARCHITECTS FDTN
321 S Hamilton St
0709-242-0129-0
APEX INVESTMENT
GROUP V LLC
309 S Henry St
0709-242-0126-6
APEX INVESTMENT GROUP V
LLC
147 W Wilson St
0709-242-0130-7
313 S HENRY ST LLC
313 S Henry St
0709-242-0131-5
APEX INVESTMENT
GROUP V LLC
315 S Henry St
0709-242-1104-1
ROMANOV INN LLC
% CHT APARTMENT RENTALS
325 S Hamilton St
0709-242-0132-3
321 S HENRY STREET LLC
ATTN MADISON PROP MNGMT
321 S Henry St