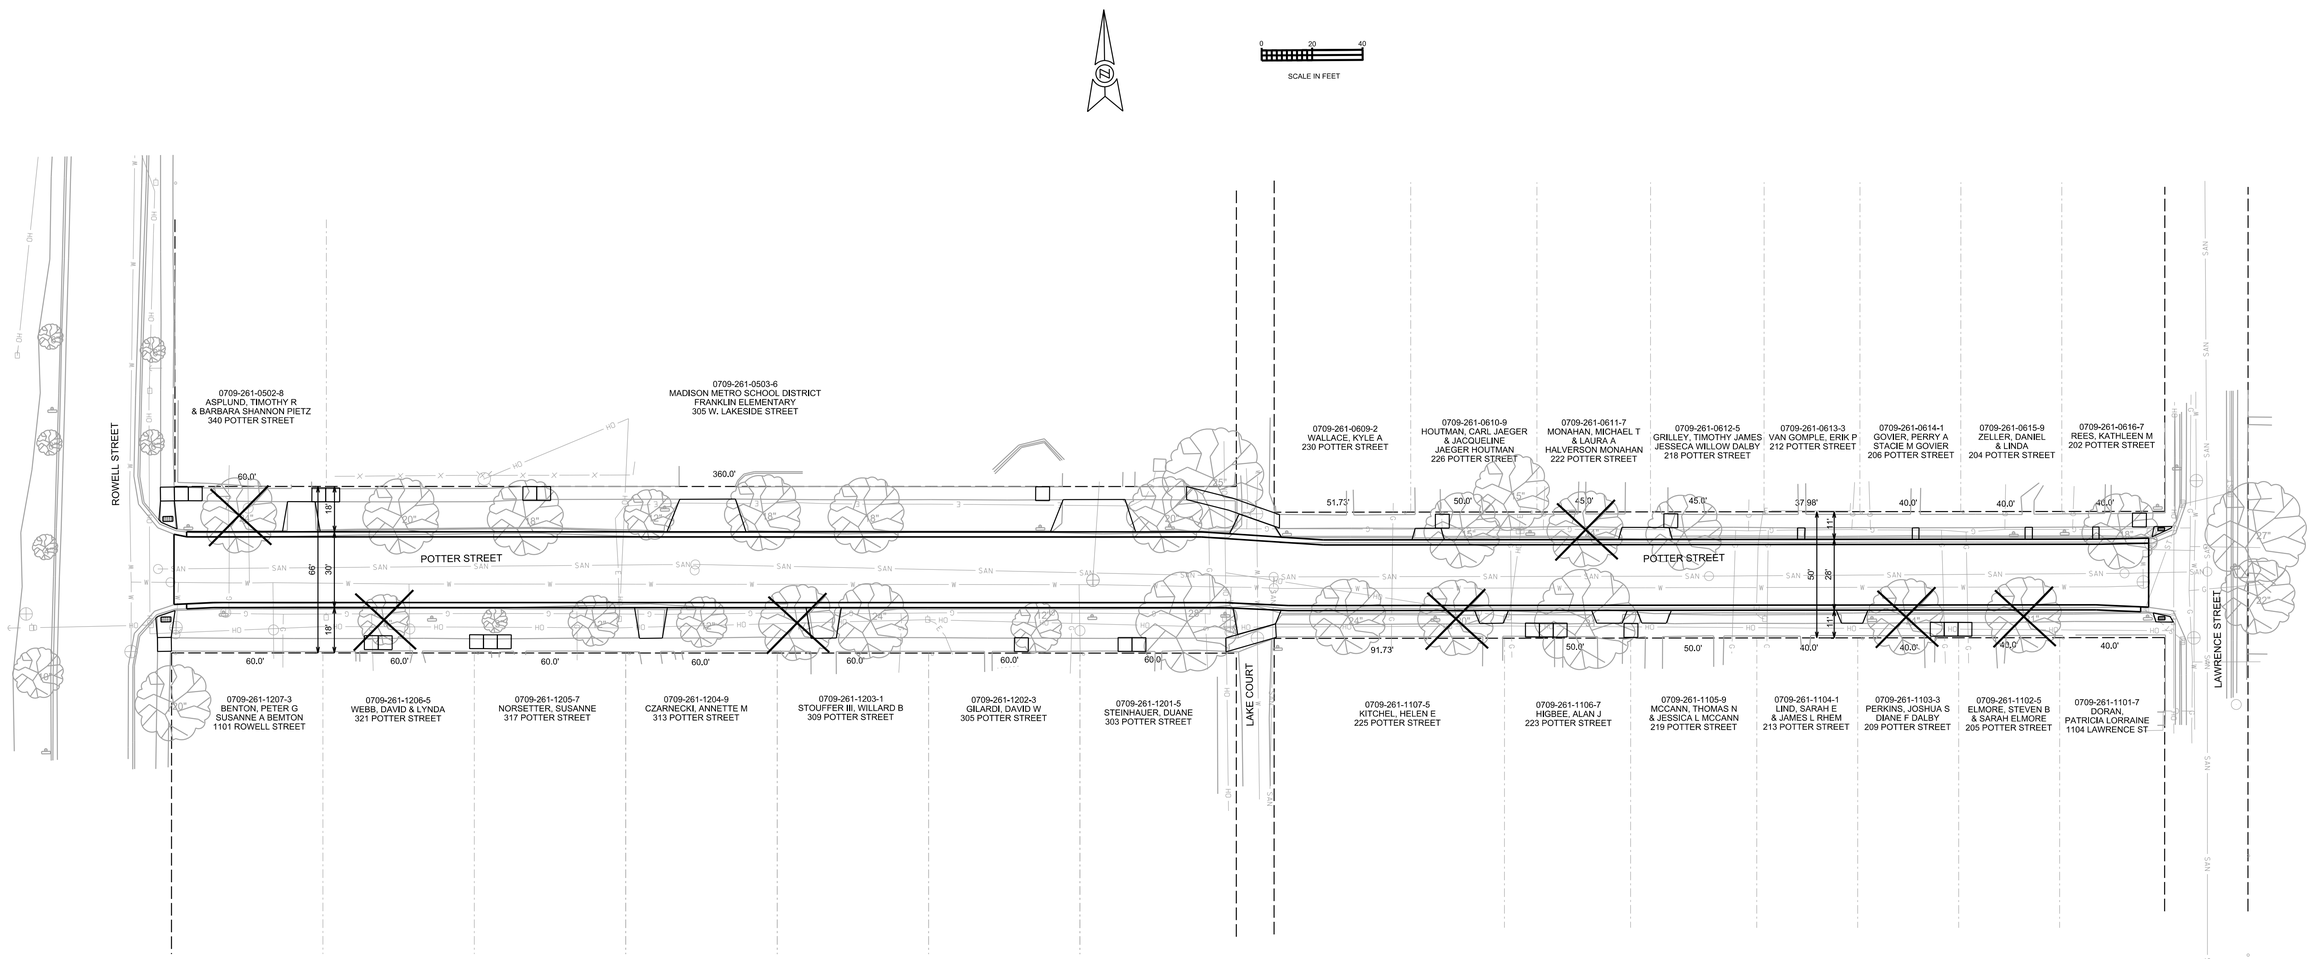POTTER STREET RECONSTRUCTION
ASSESSMENT DISTRICT - 2015