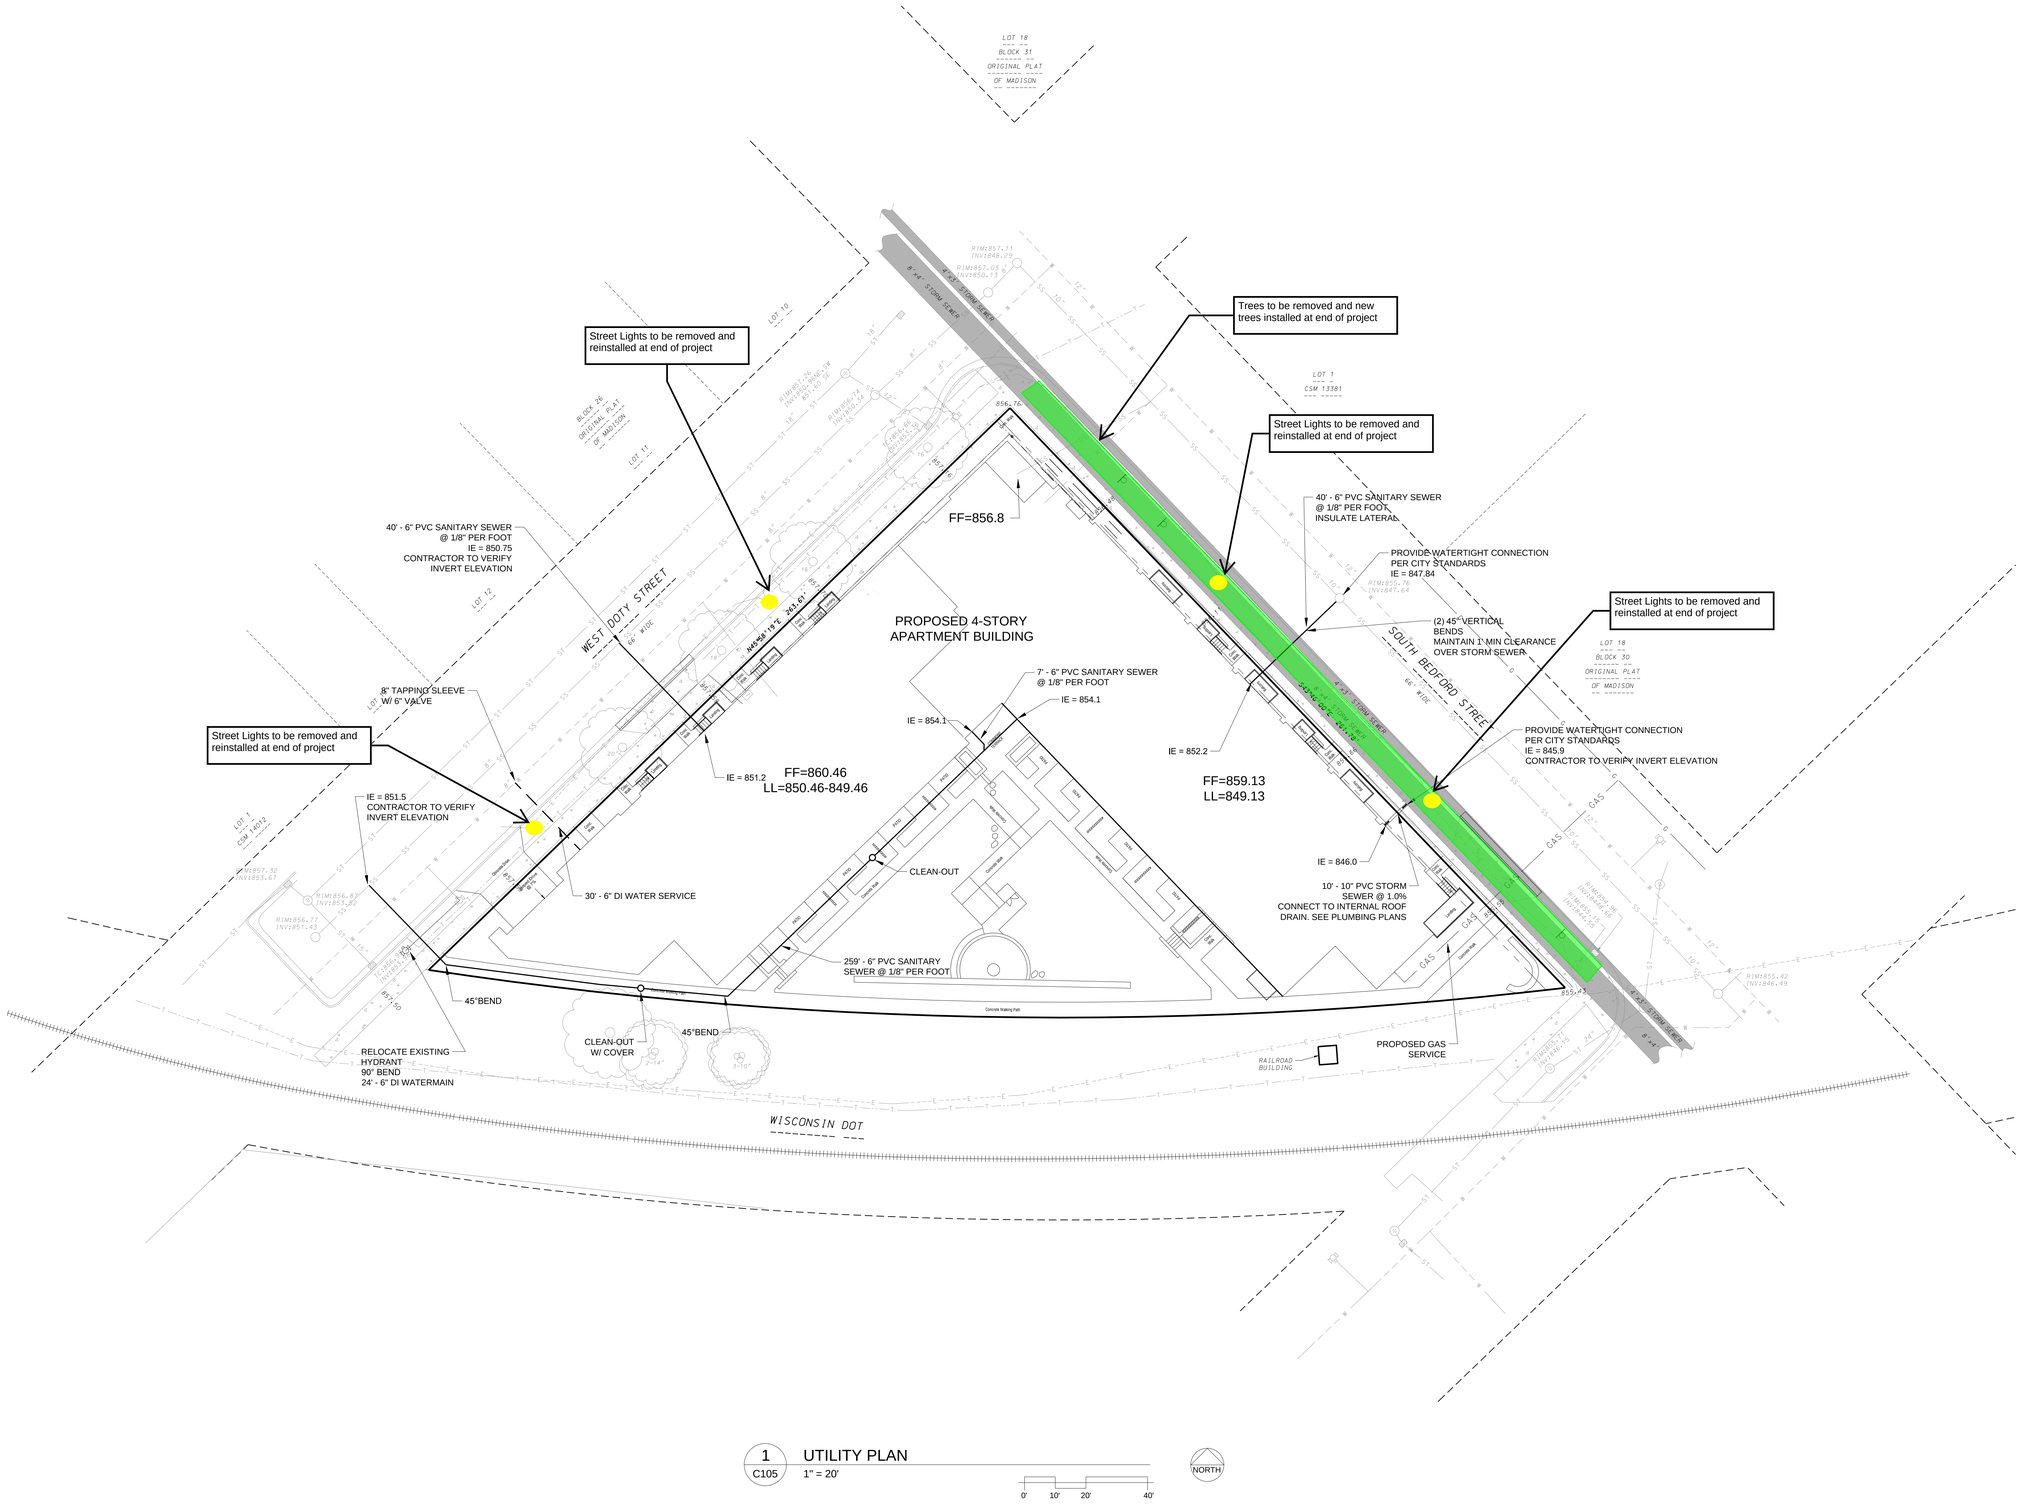

1 C105 UTILITY PLAN

1" = 20'

NORTH

0' 10' 20' 40'

© 2015 Potter Lawson, Inc.

Potter Lawson

Success by Design

D'ONOFRIO KOTTKE AND ASSOCIATES, INC.
7530 Westward Way, Madison, WI 53717
Phone: 608.833.7530 • Fax: 608.833.1089
YOUR NATURAL RESOURCE FOR LAND DEVELOPMENT

Notes:

202 S. Bedford Street
Urban Land Interests

Madison, WI

2015.24.00

Date	Issuance/Revisions	Symbol
03/09/16	Land Use Application	
05/05/16	Plan Commission	
06/03/16	Design Revision	

Utility Plan

C105