EXHIBIT B

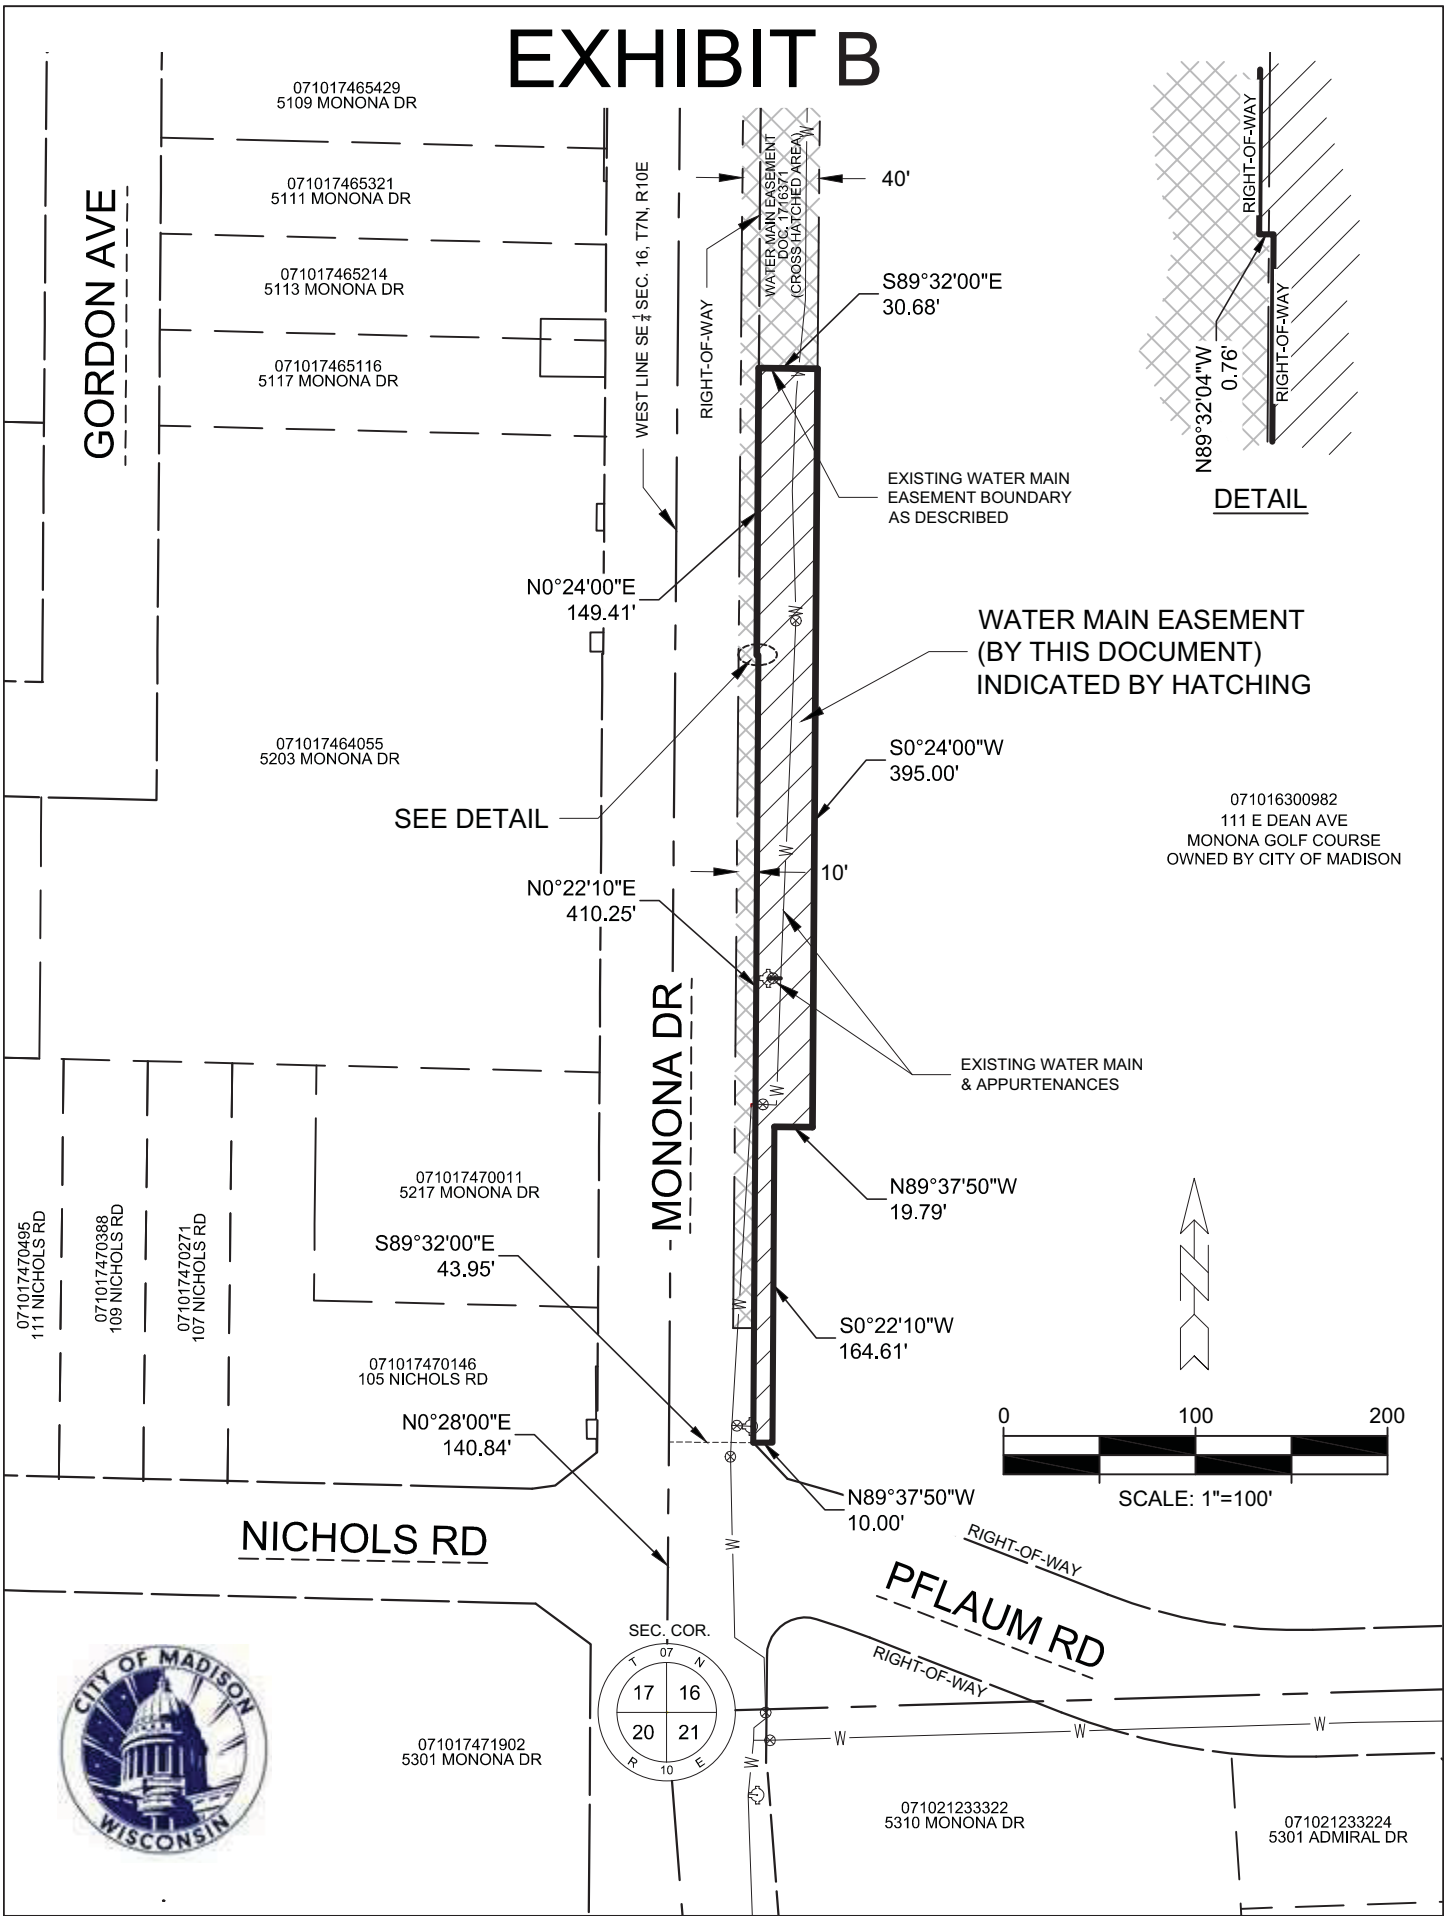
071017465429
5109 MONONA DR
071017465321
5111 MONONA DR
071017465214
5113 MONONA DR
071017465116
5117 MONONA DR
GORDON AVE
WEST LINE SE ¼ SEC. 16, T7N, R10E
RIGHT-OF-WAY
WATER MAIN EASEMENT
DOC. 1716371
(CROSS HATCHED AREA)
40'
S89°32'00"E
30.68'
EXISTING WATER MAIN
EASEMENT BOUNDARY
AS DESCRIBED
N0°24'00"E
149.41'
WATER MAIN EASEMENT
(BY THIS DOCUMENT)
INDICATED BY HATCHING
071017464055
5203 MONONA DR
S0°24'00"W
395.00'
SEE DETAIL
071016300982
111 E DEAN AVE
MONONA GOLF COURSE
OWNED BY CITY OF MADISON
10'
N0°22'10"E
410.25'
MONONA DR
EXISTING WATER MAIN
& APPURTENANCES
071017470011
5217 MONONA DR
N89°37'50"W
19.79'
071017470495
111 NICHOLS RD
071017470388
109 NICHOLS RD
071017470271
107 NICHOLS RD
S89°32'00"E
43.95'
S0°22'10"W
164.61'
071017470146
105 NICHOLS RD
N0°28'00"E
140.84'
N89°37'50"W
10.00'
NICHOLS RD
RIGHT-OF-WAY
PFLAUM RD
RIGHT-OF-WAY
SEC. COR.
T 07 N
17 16
20 21
R 10 E
071017471902
5301 MONONA DR
071021233322
5310 MONONA DR
071021233224
5301 ADMIRAL DR
CITY OF MADISON
WISCONSIN
RIGHT-OF-WAY
N89°32'04"W
0.76'
RIGHT-OF-WAY
DETAIL
0
100
200
SCALE: 1"=100'