NOTE: PROPOSED TREE PLANTING NUMBERS & LOCATIONS ARE APPROXIMATE AND MAY CHANGE DEPENDING ON FINAL UTILITIES, LIGHTING AND SPACING RESTRICTIONS

APPROX TREE BREAKDOWN

ORNAMENTALS: 18
MEDIUM CANOPY: 4
LARGE CANOPY: 7
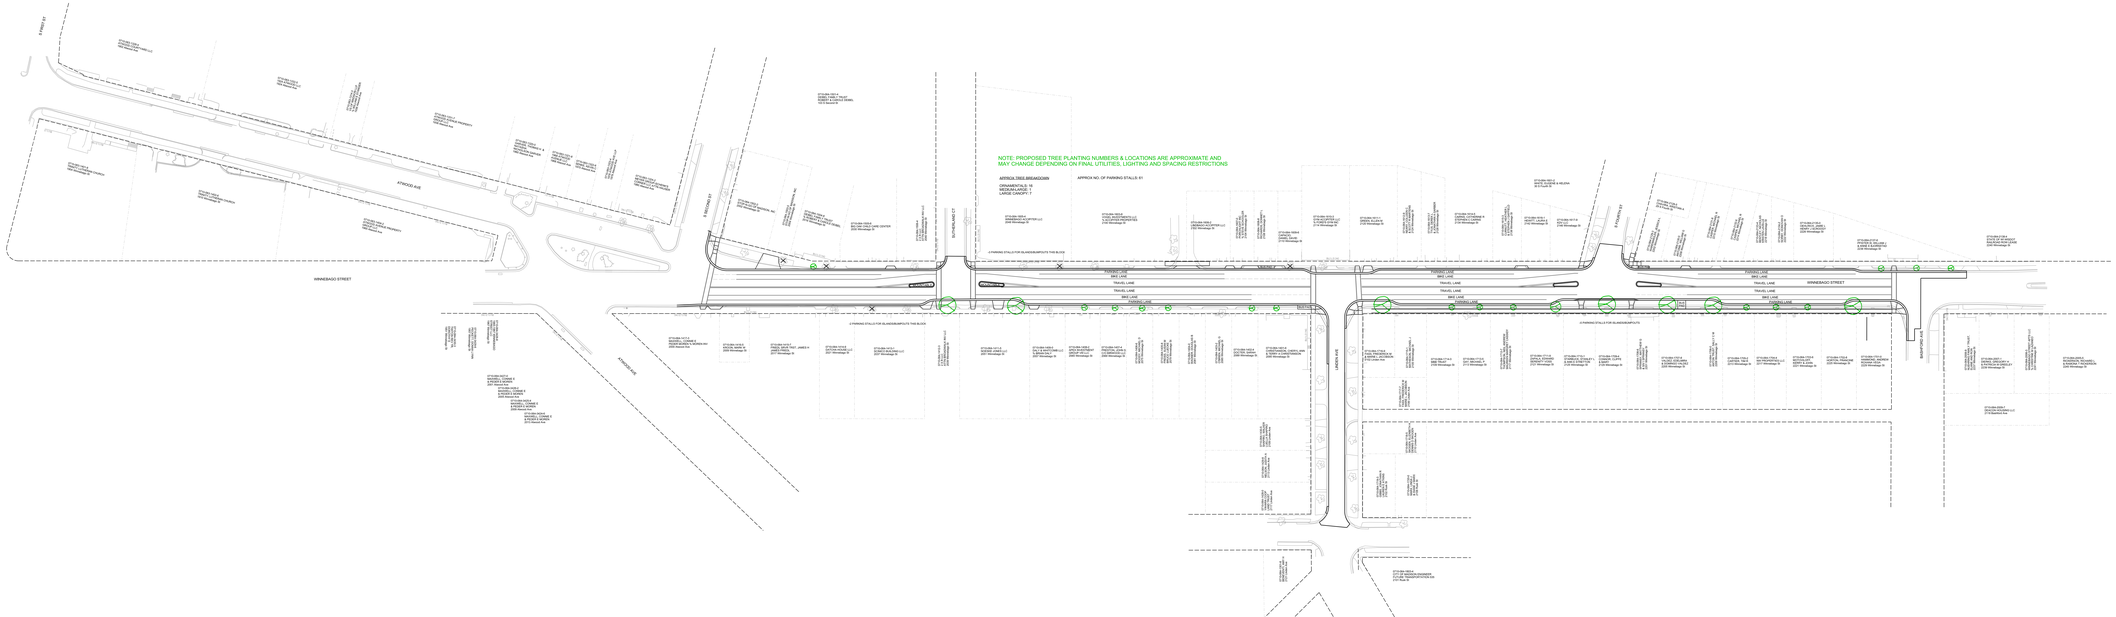
APPROX NO. OF PARKING STALLS: 61