Scale Map

A Part of the South 1/2 of the Fractional Southwest 1/4 of Section 19, T.8N., R.10E., Town of Burke, Dane County, Wisconsin

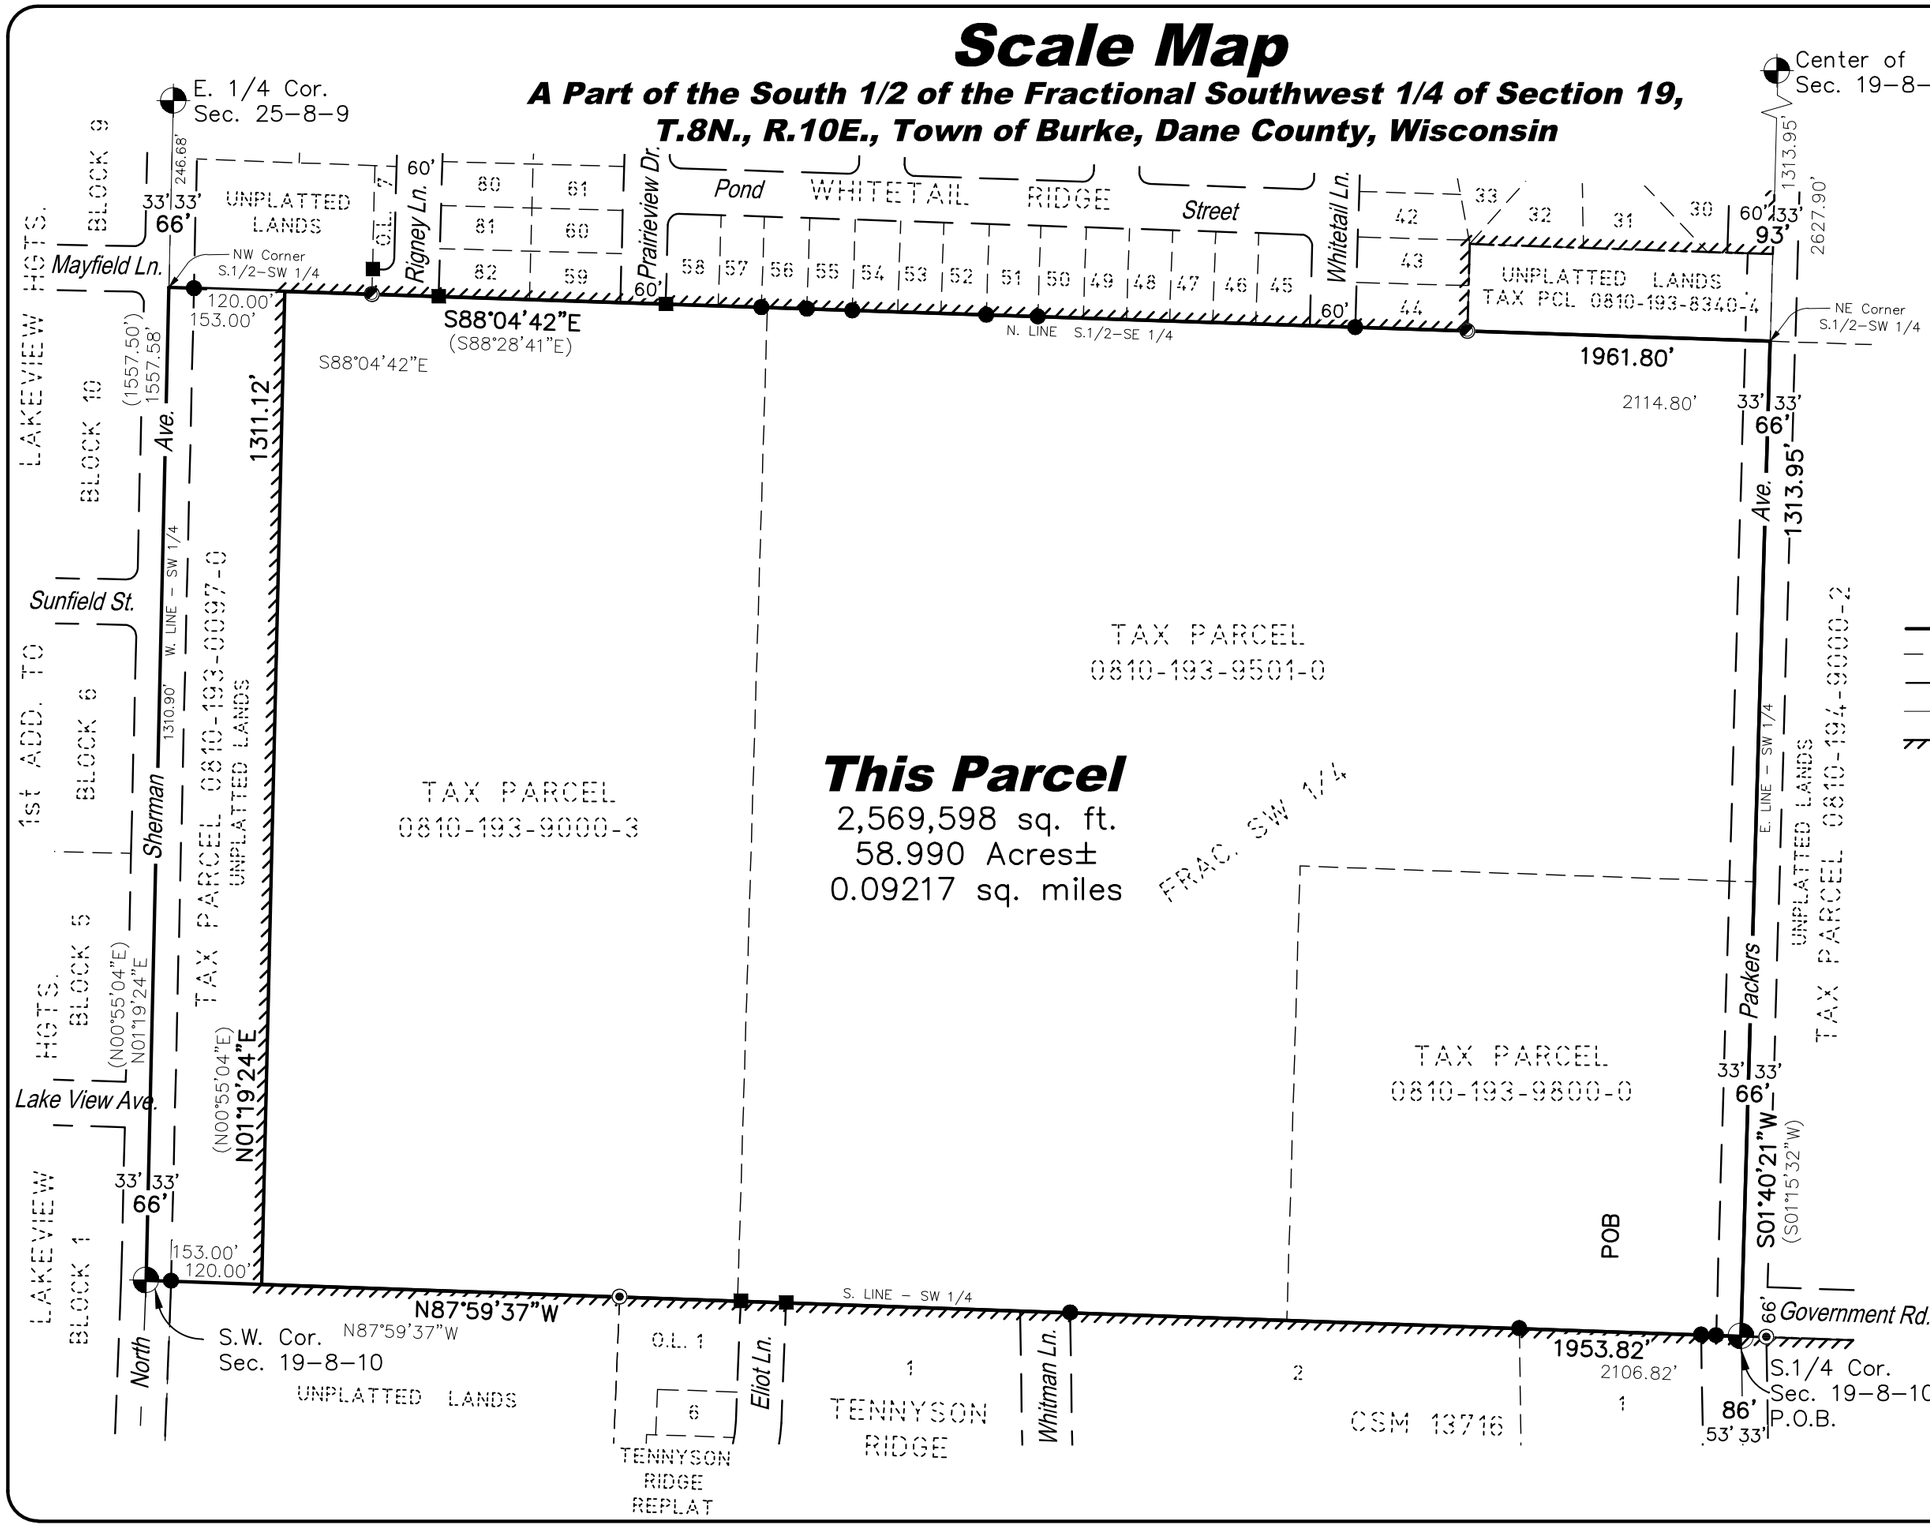

LEGEND

- 1-1/4" Iron Pipe Found
- 3/4" Iron Rebar Found
- 1" Iron Pipe Found (unless noted)
- 1-1/4" Iron Rebar Found
- (46.57') Record Data (if different)
- Boundary of Attachement
- Deed/Survey Line of Record
- R/W Line
- Section Line
- City of Madison Corporate Boundary

WISCONSIN
MATTHEW E. HOGLUND
S-1910
FALL RIVER, WI
9/6/2019
LAND SURVEYOR

NOTE:

1. A legal description has been provided on a separate sheet.

GRAPHIC SCALE

0 100 200 400

(IN FEET)

TO BE ATTACHED TO THE CITY OF MADISON

ATTACHMENT MAP

SEPTEMBER 6, 2019 SHEET 1 OF 1

PROJECT NO: MR-12-19

QUAM ENGINEERING, LLC

Residential and Commercial Site Design Consultants

www.quamengineering.com

4604 Siggelkow Road, Suite A - McFarland, Wisconsin 53558

Phone (608) 838-7750; Fax (608) 838-7752