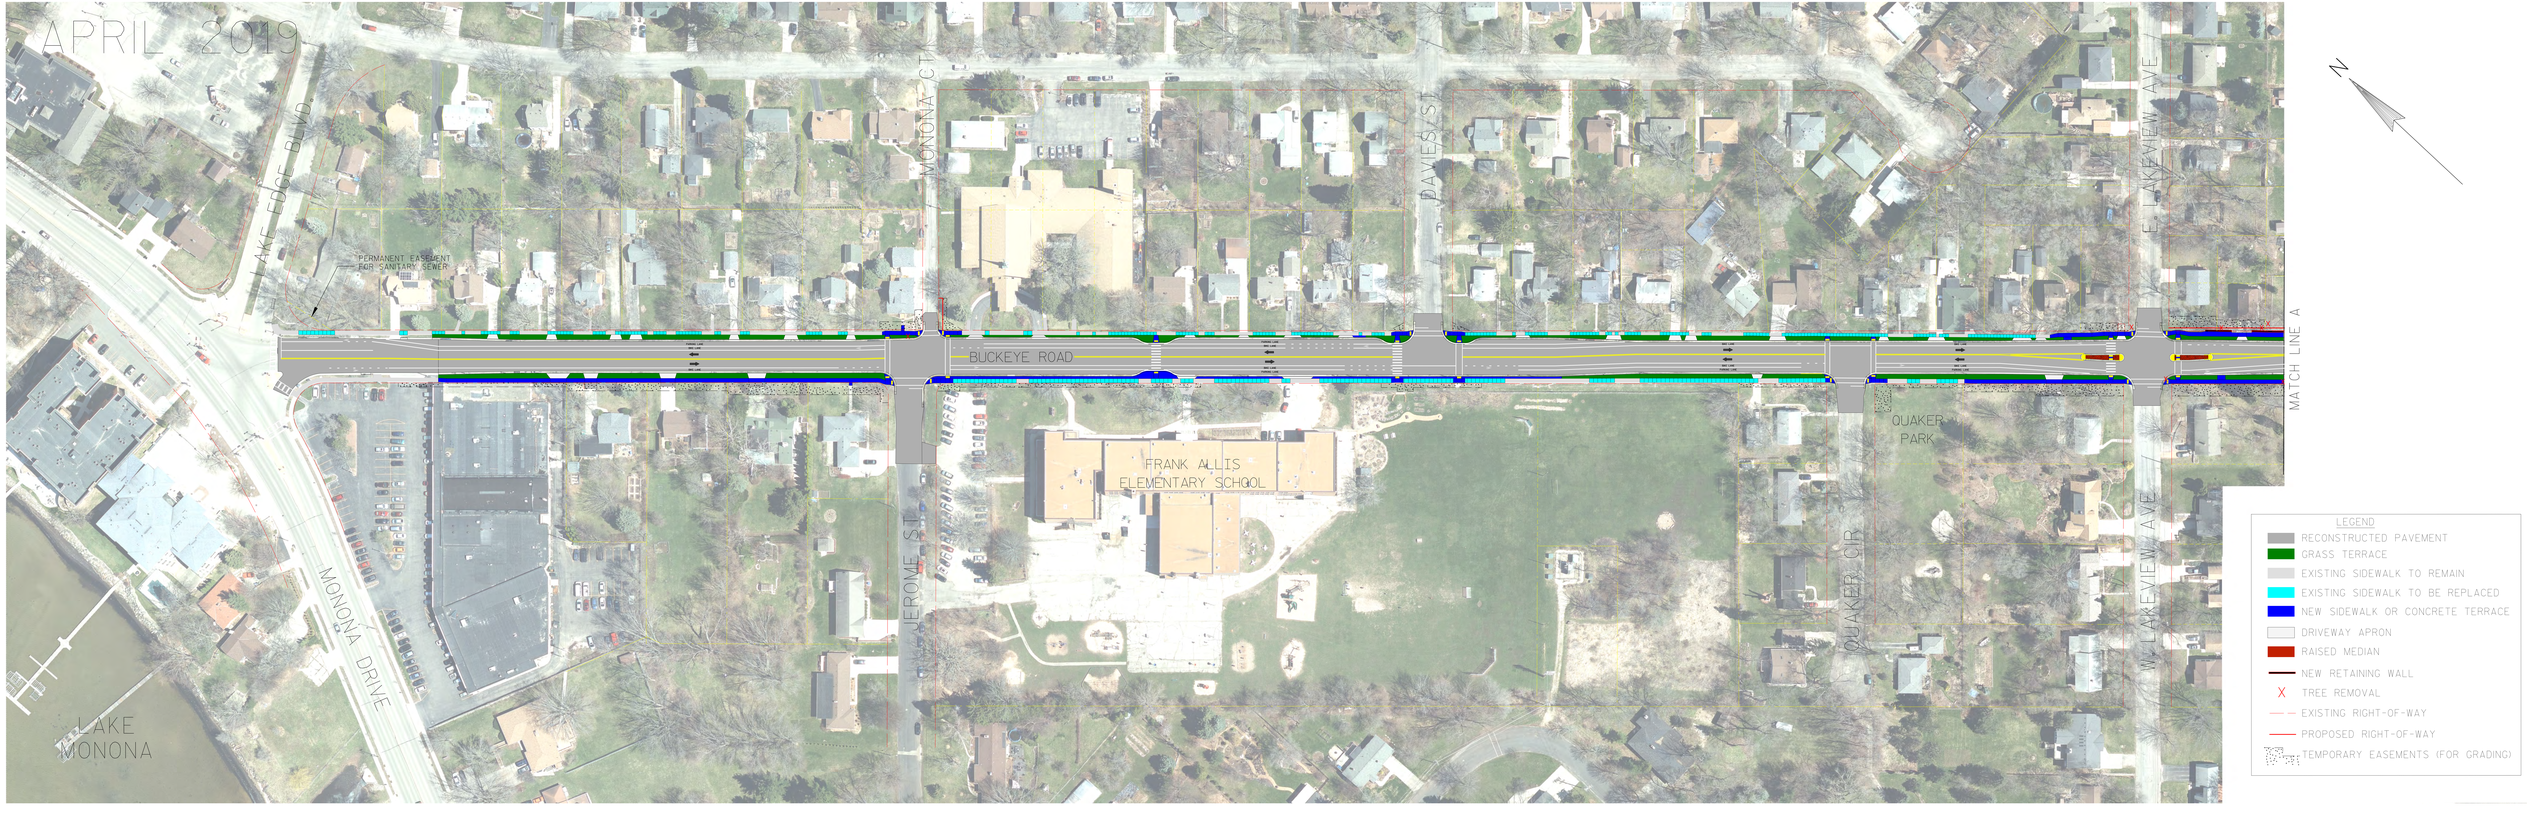
APRIL 2019
LAKE EDGE BLVD
PERMANENT EASEMENT FOR SANITARY SEWER
MONONA CT
DAVIES ST
E. LAKEVIEW AVE
BUCKEYE ROAD
MATCH LINE A
FRANK ALLIS ELEMENTARY SCHOOL
QUAKER PARK
JEROME ST
QUAKER CIR
W. LAKEVIEW AVE
MONONA DRIVE
LAKE MONONA
N
LEGEND
RECONSTRUCTED PAVEMENT
GRASS TERRACE
EXISTING SIDEWALK TO REMAIN
EXISTING SIDEWALK TO BE REPLACED
NEW SIDEWALK OR CONCRETE TERRACE
DRIVEWAY APRON
RAISED MEDIAN
NEW RETAINING WALL
TREE REMOVAL
EXISTING RIGHT-OF-WAY
PROPOSED RIGHT-OF-WAY
TEMPORARY EASEMENTS (FOR GRADING)

APRIL 2019

MATCH LINE A
MORNINGSIDE AVE
TURNER AVE
MAHER AVE
CAMDEN RD
BUCKEYE ROAD
SHAFFER AVE
SPRANEM AVE
TURNER AVE
MAHER AVE
CAMDEN RD
US 51 (STOUGHTON ROAD)
N
LEGEND
RECONSTRUCTED PAVEMENT
GRASS TERRACE
EXISTING SIDEWALK TO REMAIN
EXISTING SIDEWALK TO BE REPLACED
NEW SIDEWALK OR CONCRETE TERRACE
DRIVEWAY APRON
RAISED MEDIAN
NEW RETAINING WALL
TREE REMOVAL
EXISTING RIGHT-OF-WAY
NEW RIGHT-OF-WAY
TEMPORARY EASEMENTS (FOR GRADING)