EXHIBIT A

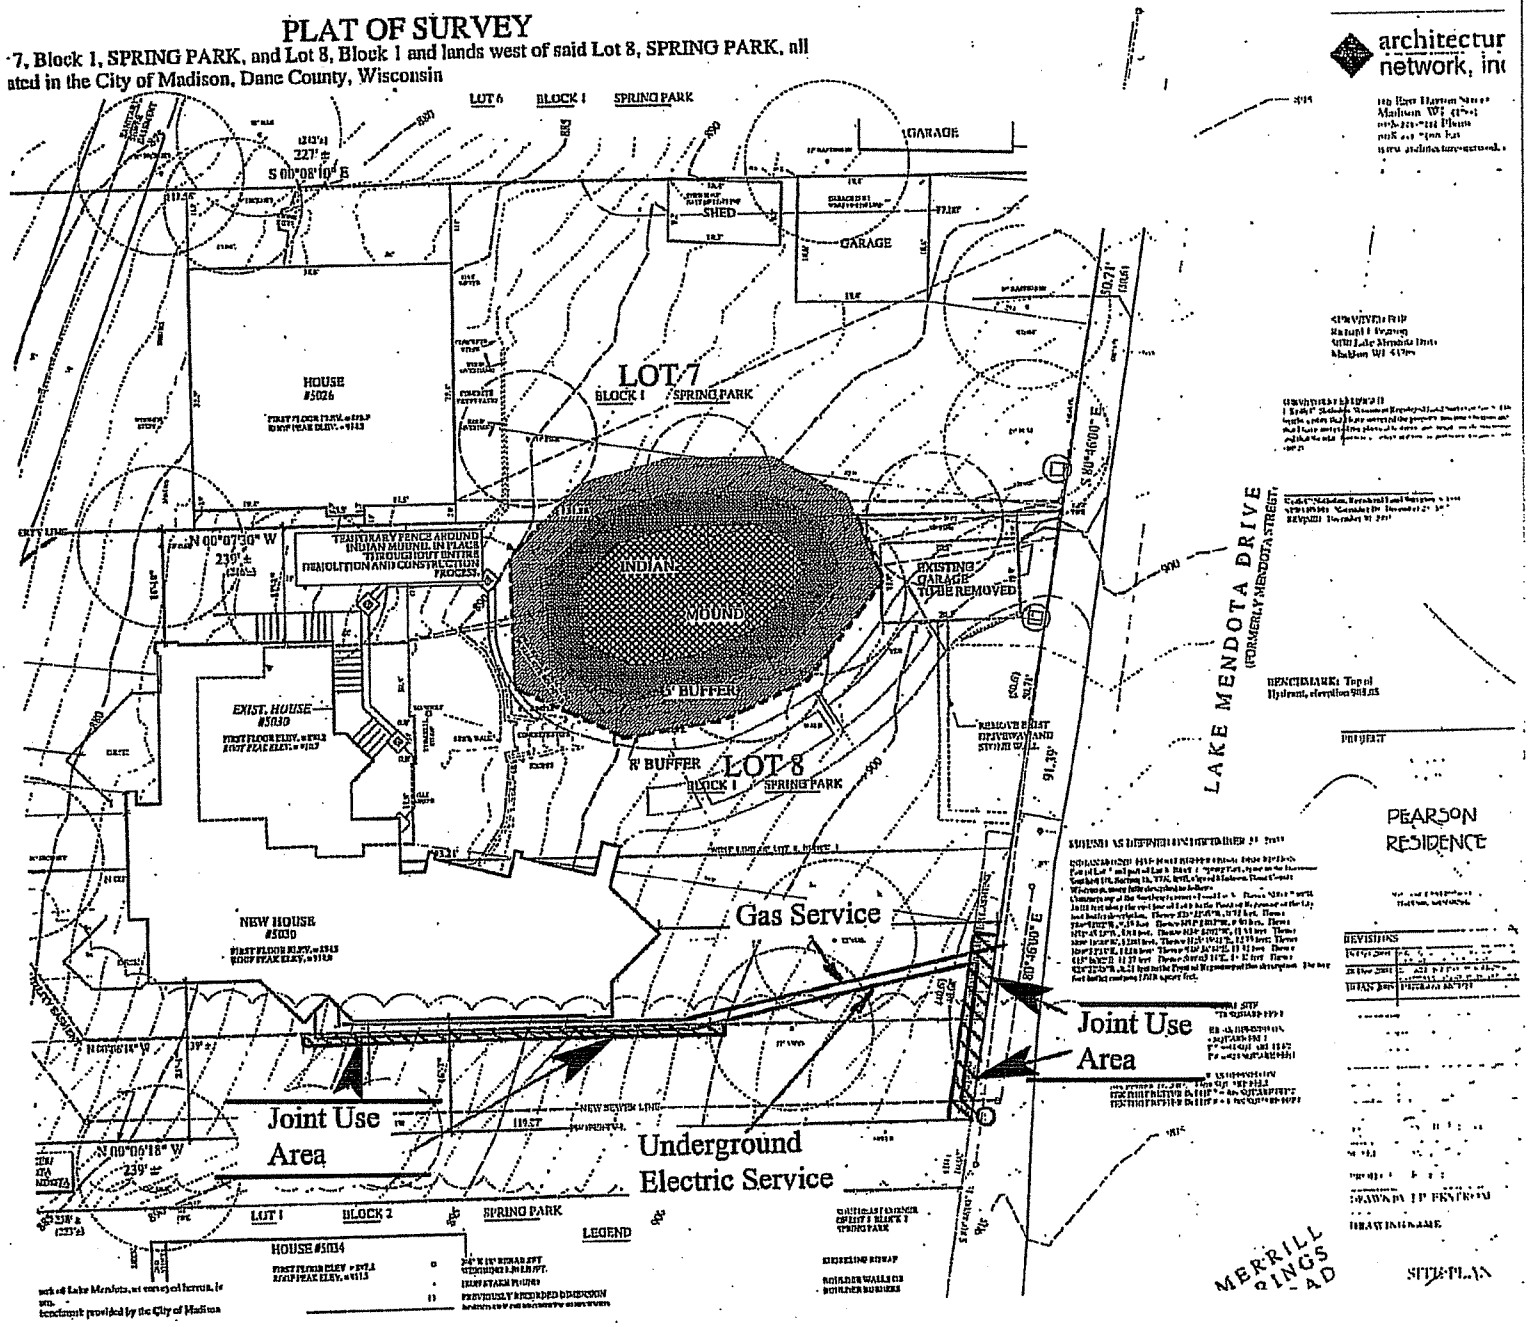
PLAT OF SURVEY
7, Block 1, SPRING PARK, and Lot 8, Block 1 and lands west of said Lot 8, SPRING PARK, all
ated in the City of Madison, Dane County, Wisconsin
LOT 6 BLOCK 1 SPRING PARK
GARAGE
SHED
GARAGE
HOUSE #5026
LOT 7
BLOCK 1 SPRING PARK
S 00°08'10" E
N 00°07'30" W
239'±
TEMPORARY FENCE AROUND INDIAN MOUND, IN PLACE THROUGHOUT ENTIRE DEMOLITION AND CONSTRUCTION PROCESS
INDIAN MOUND
EXISTING GARAGE TO BE REMOVED
5' BUFFER
EXIST. HOUSE #5030
5' BUFFER
LOT 8
BLOCK 1 SPRING PARK
S 00°46'00" E
LAKE MENDOTA DRIVE
(FORMERLY MENDOTA STREET)
BENCHMARK: Top of Hydrant, elevation 988.88
PEARSON RESIDENCE
NEW HOUSE #5030
Gas Service
Joint Use Area
Joint Use Area
Underground Electric Service
N 00°06'18" W
239'±
LOT 1 BLOCK 2 SPRING PARK
HOUSE #5034
LEGEND
MERRILL SPRINGS ROAD
SITE PLAN