EXHIBIT MAP

ATTACHMENT TO THE CITY OF MADISON FROM THE TOWN OF MIDDLETON

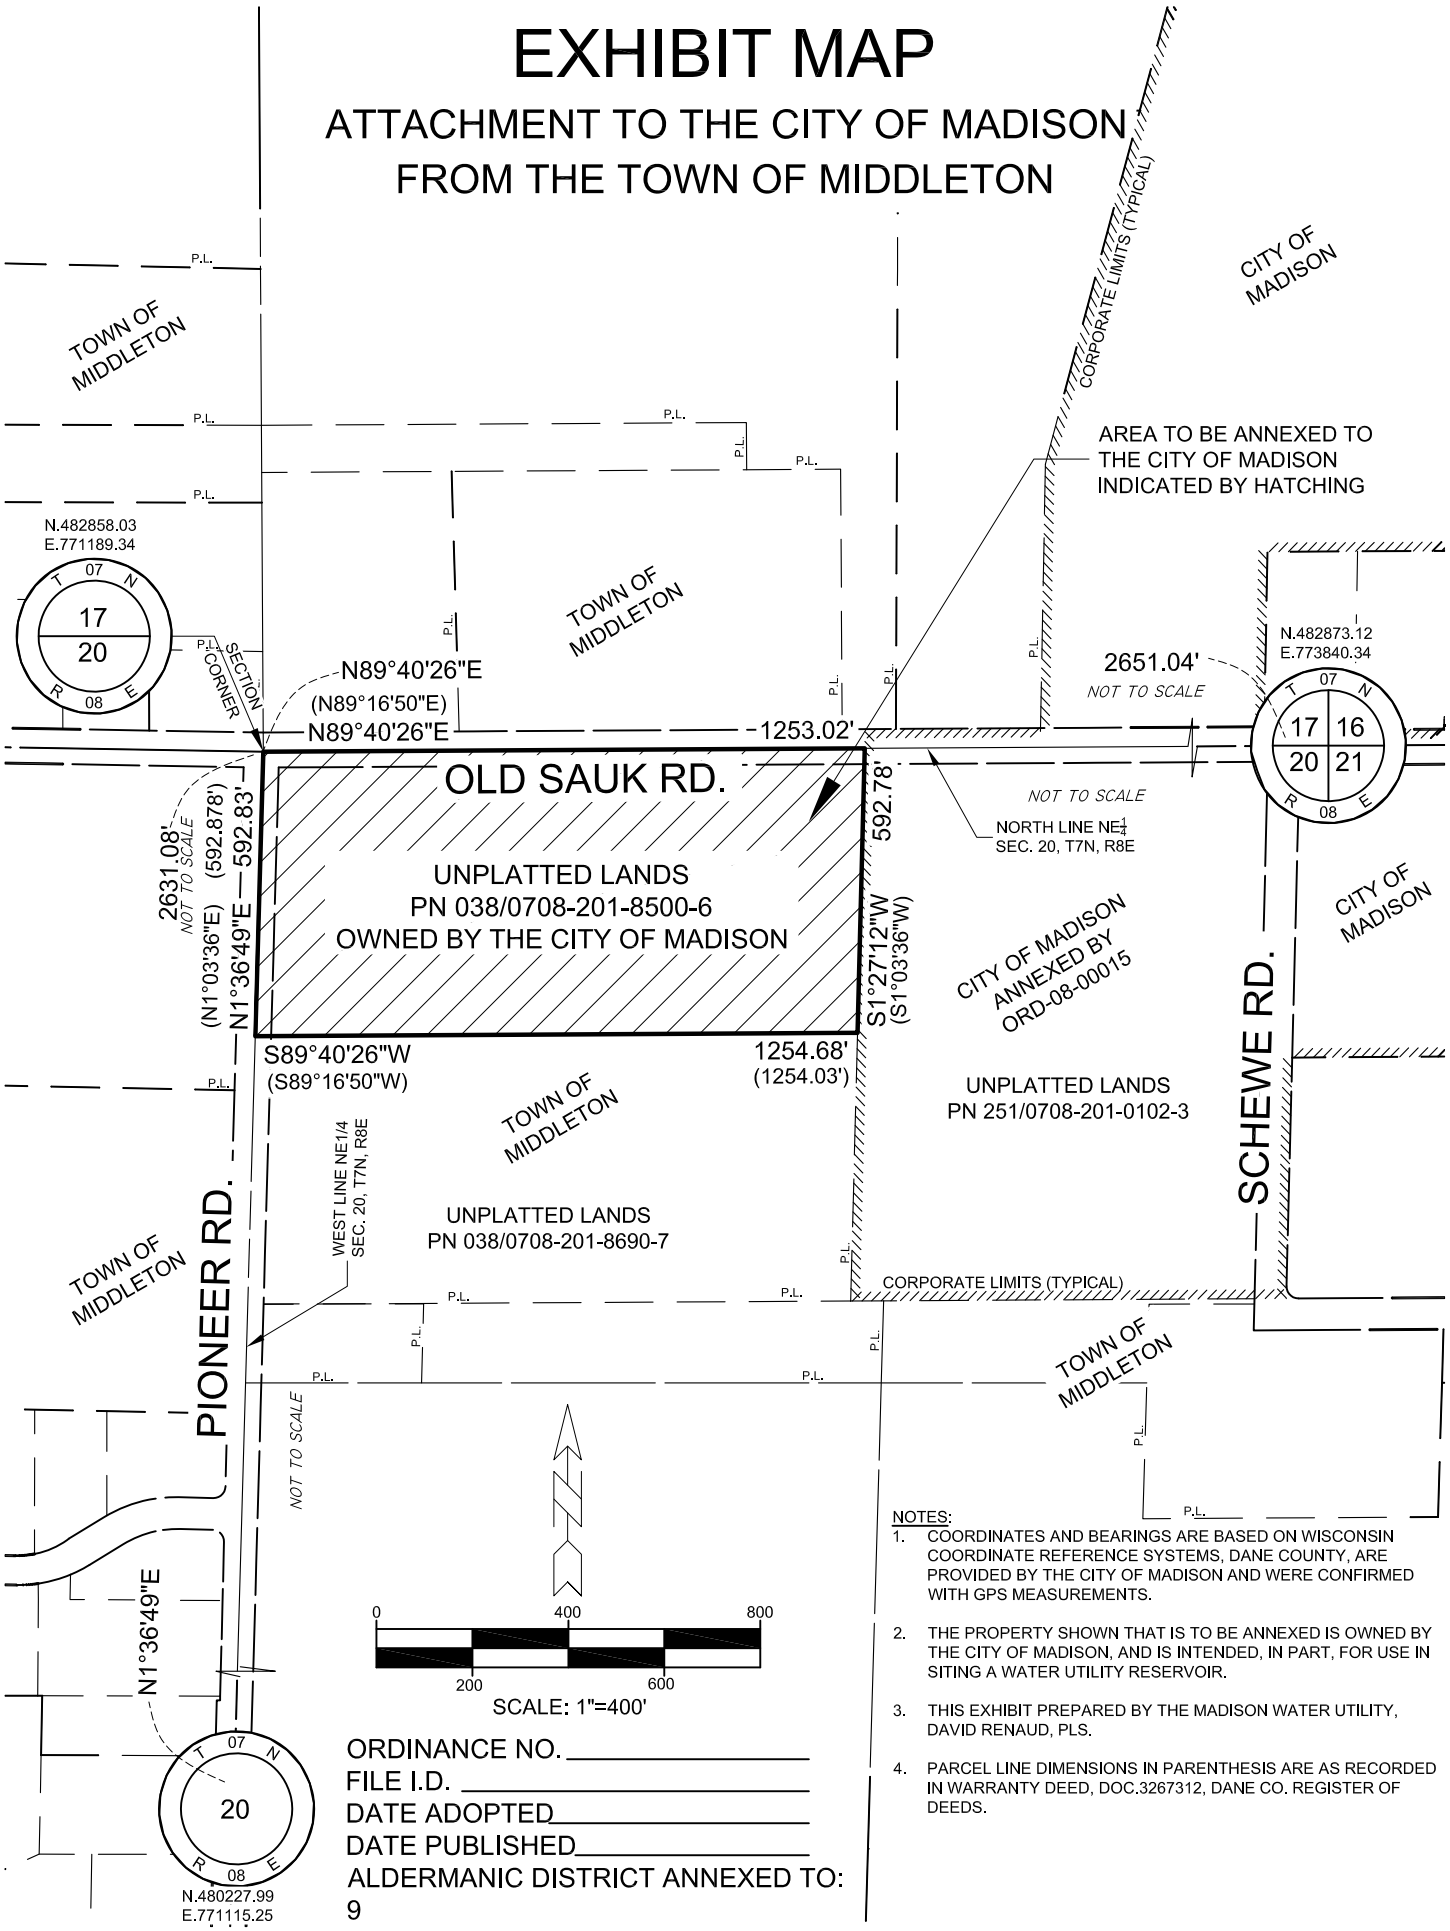

ORDINANCE NO. _____

FILE I.D. _____

DATE ADOPTED _____

DATE PUBLISHED _____

ALDERMANIC DISTRICT ANNEXED TO:
9

NOTES:

1. COORDINATES AND BEARINGS ARE BASED ON WISCONSIN COORDINATE REFERENCE SYSTEMS, DANE COUNTY, ARE PROVIDED BY THE CITY OF MADISON AND WERE CONFIRMED WITH GPS MEASUREMENTS.
2. THE PROPERTY SHOWN THAT IS TO BE ANNEXED IS OWNED BY THE CITY OF MADISON, AND IS INTENDED, IN PART, FOR USE IN SITING A WATER UTILITY RESERVOIR.
3. THIS EXHIBIT PREPARED BY THE MADISON WATER UTILITY, DAVID RENAUD, PLS.
4. PARCEL LINE DIMENSIONS IN PARENTHESIS ARE AS RECORDED IN WARRANTY DEED, DOC.3267312, DANE CO. REGISTER OF DEEDS.