

# Sherman MS - Shabazz HS School


---

New School Design | UDC Final Submittal  
9/15/25





# Locator Map

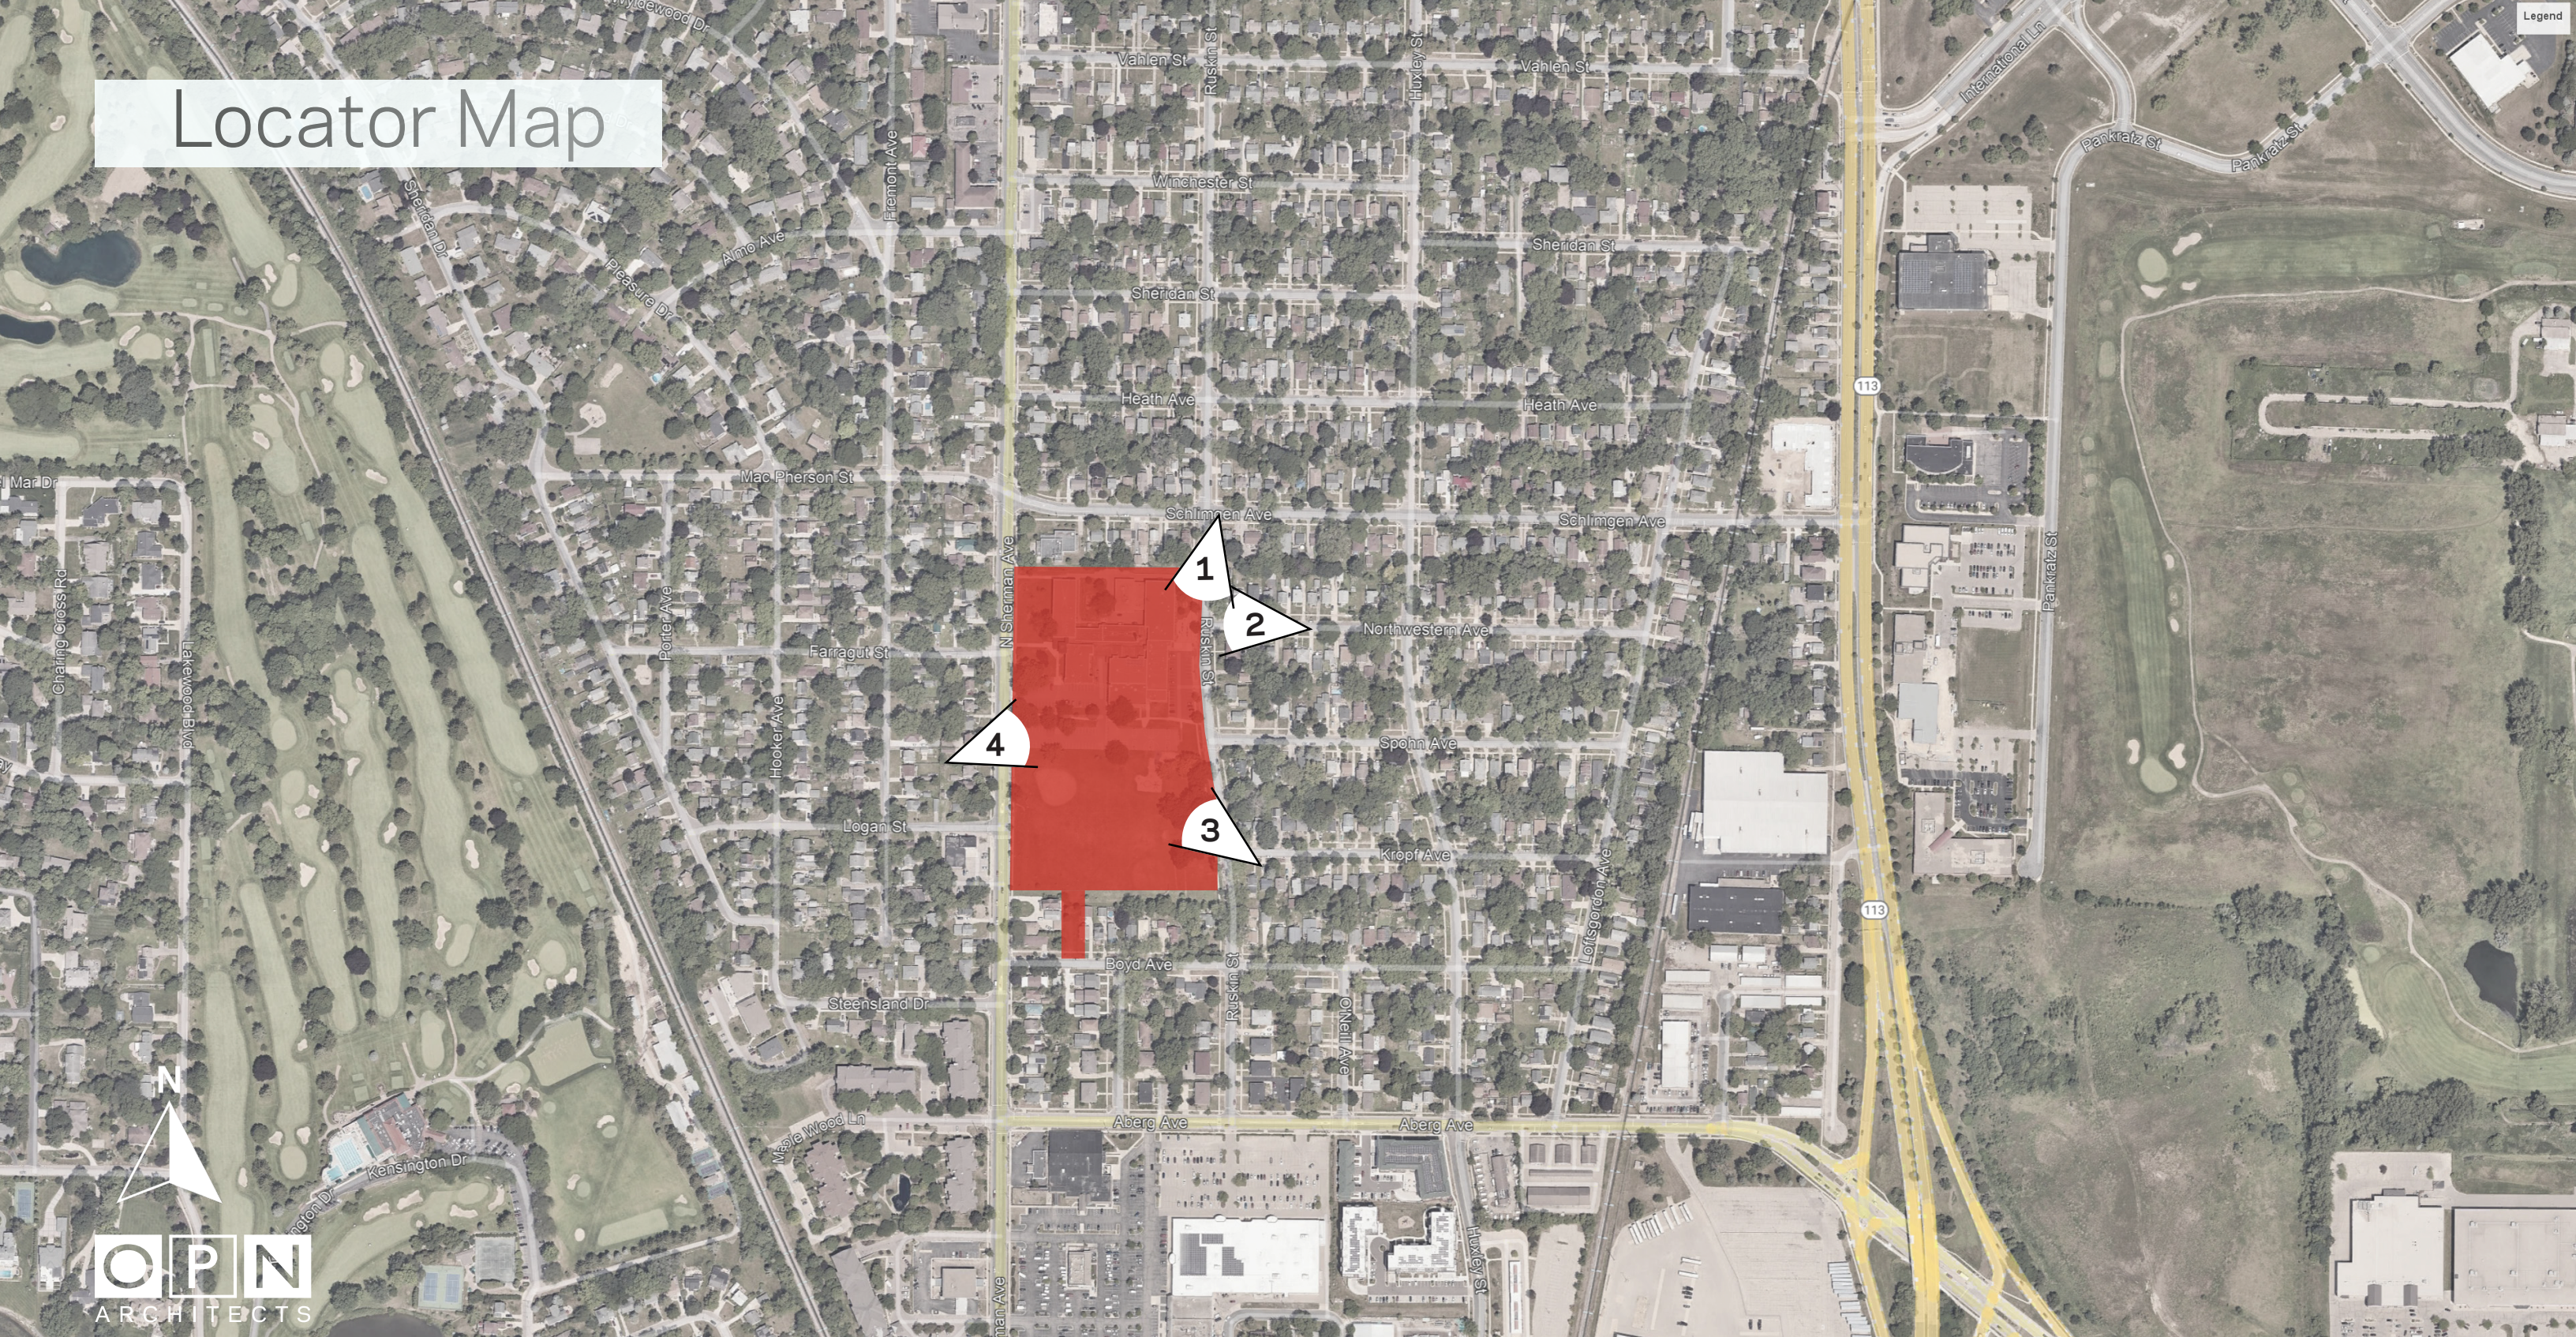



# Site Context



View South from Ruskin St



View West from Northwestern Ave




View Northwest from Ruskin St/Kropf Ave intersection



View East from Sherman Ave




# Site Plan

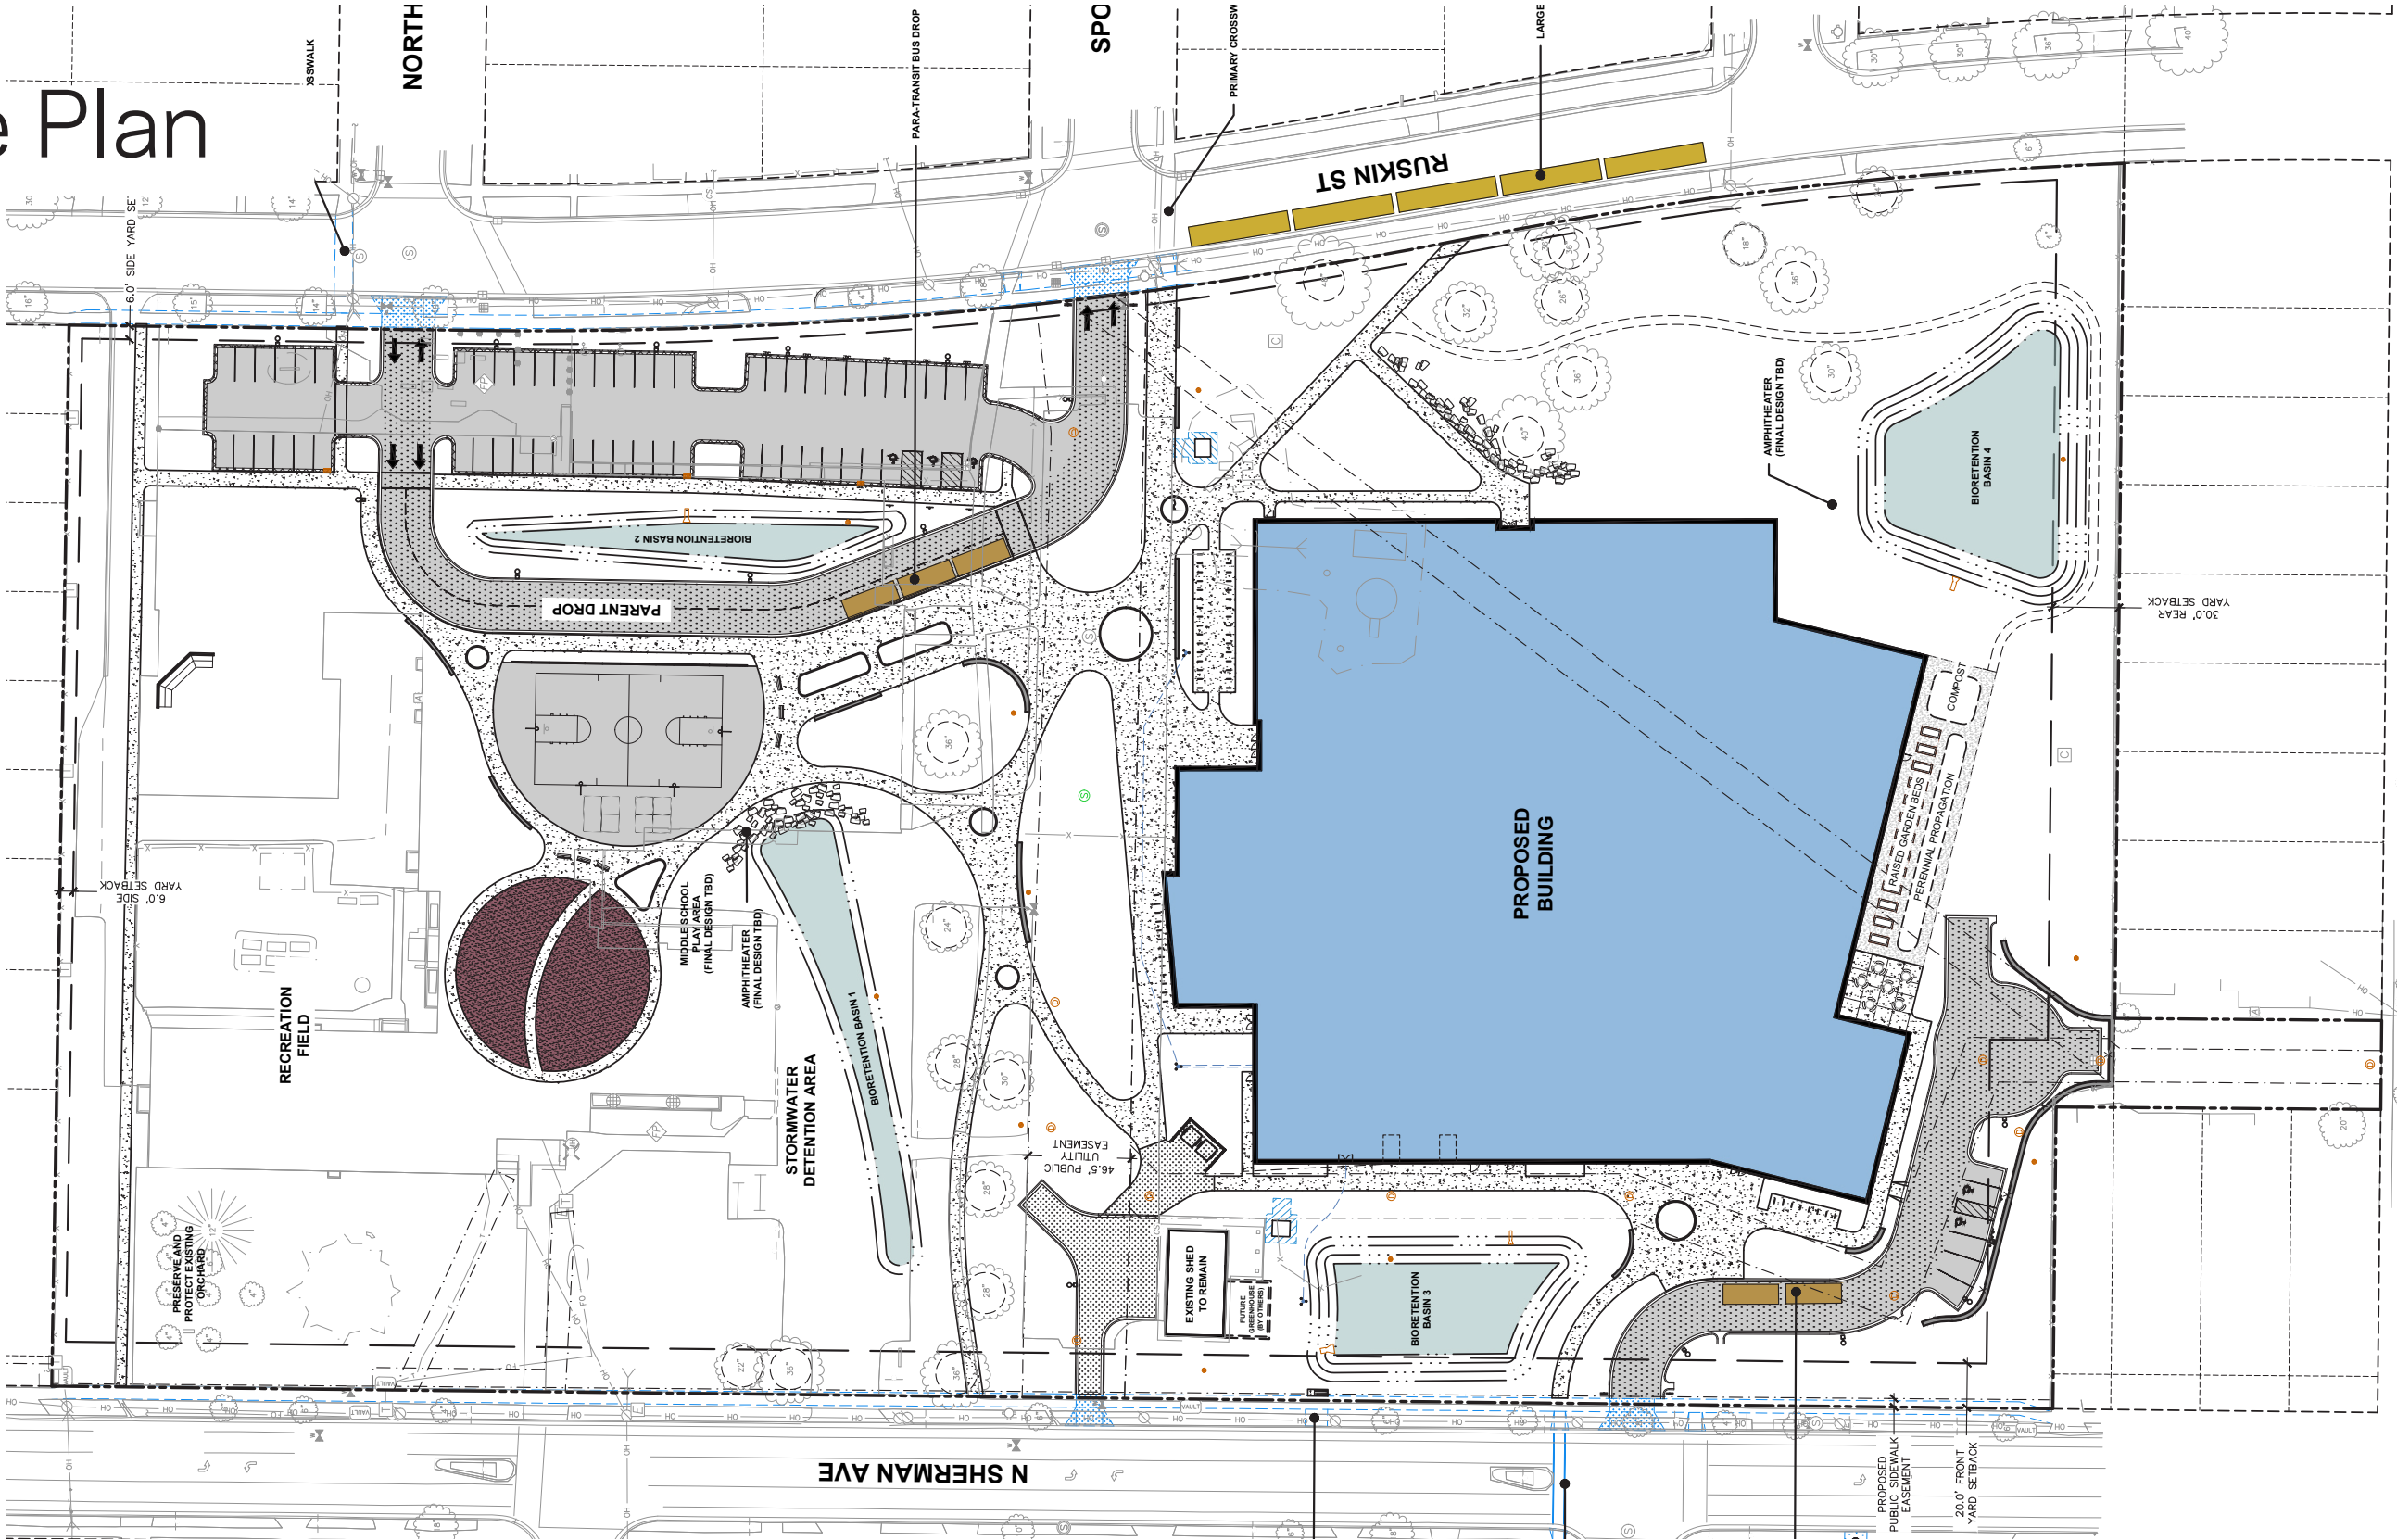




# Grading

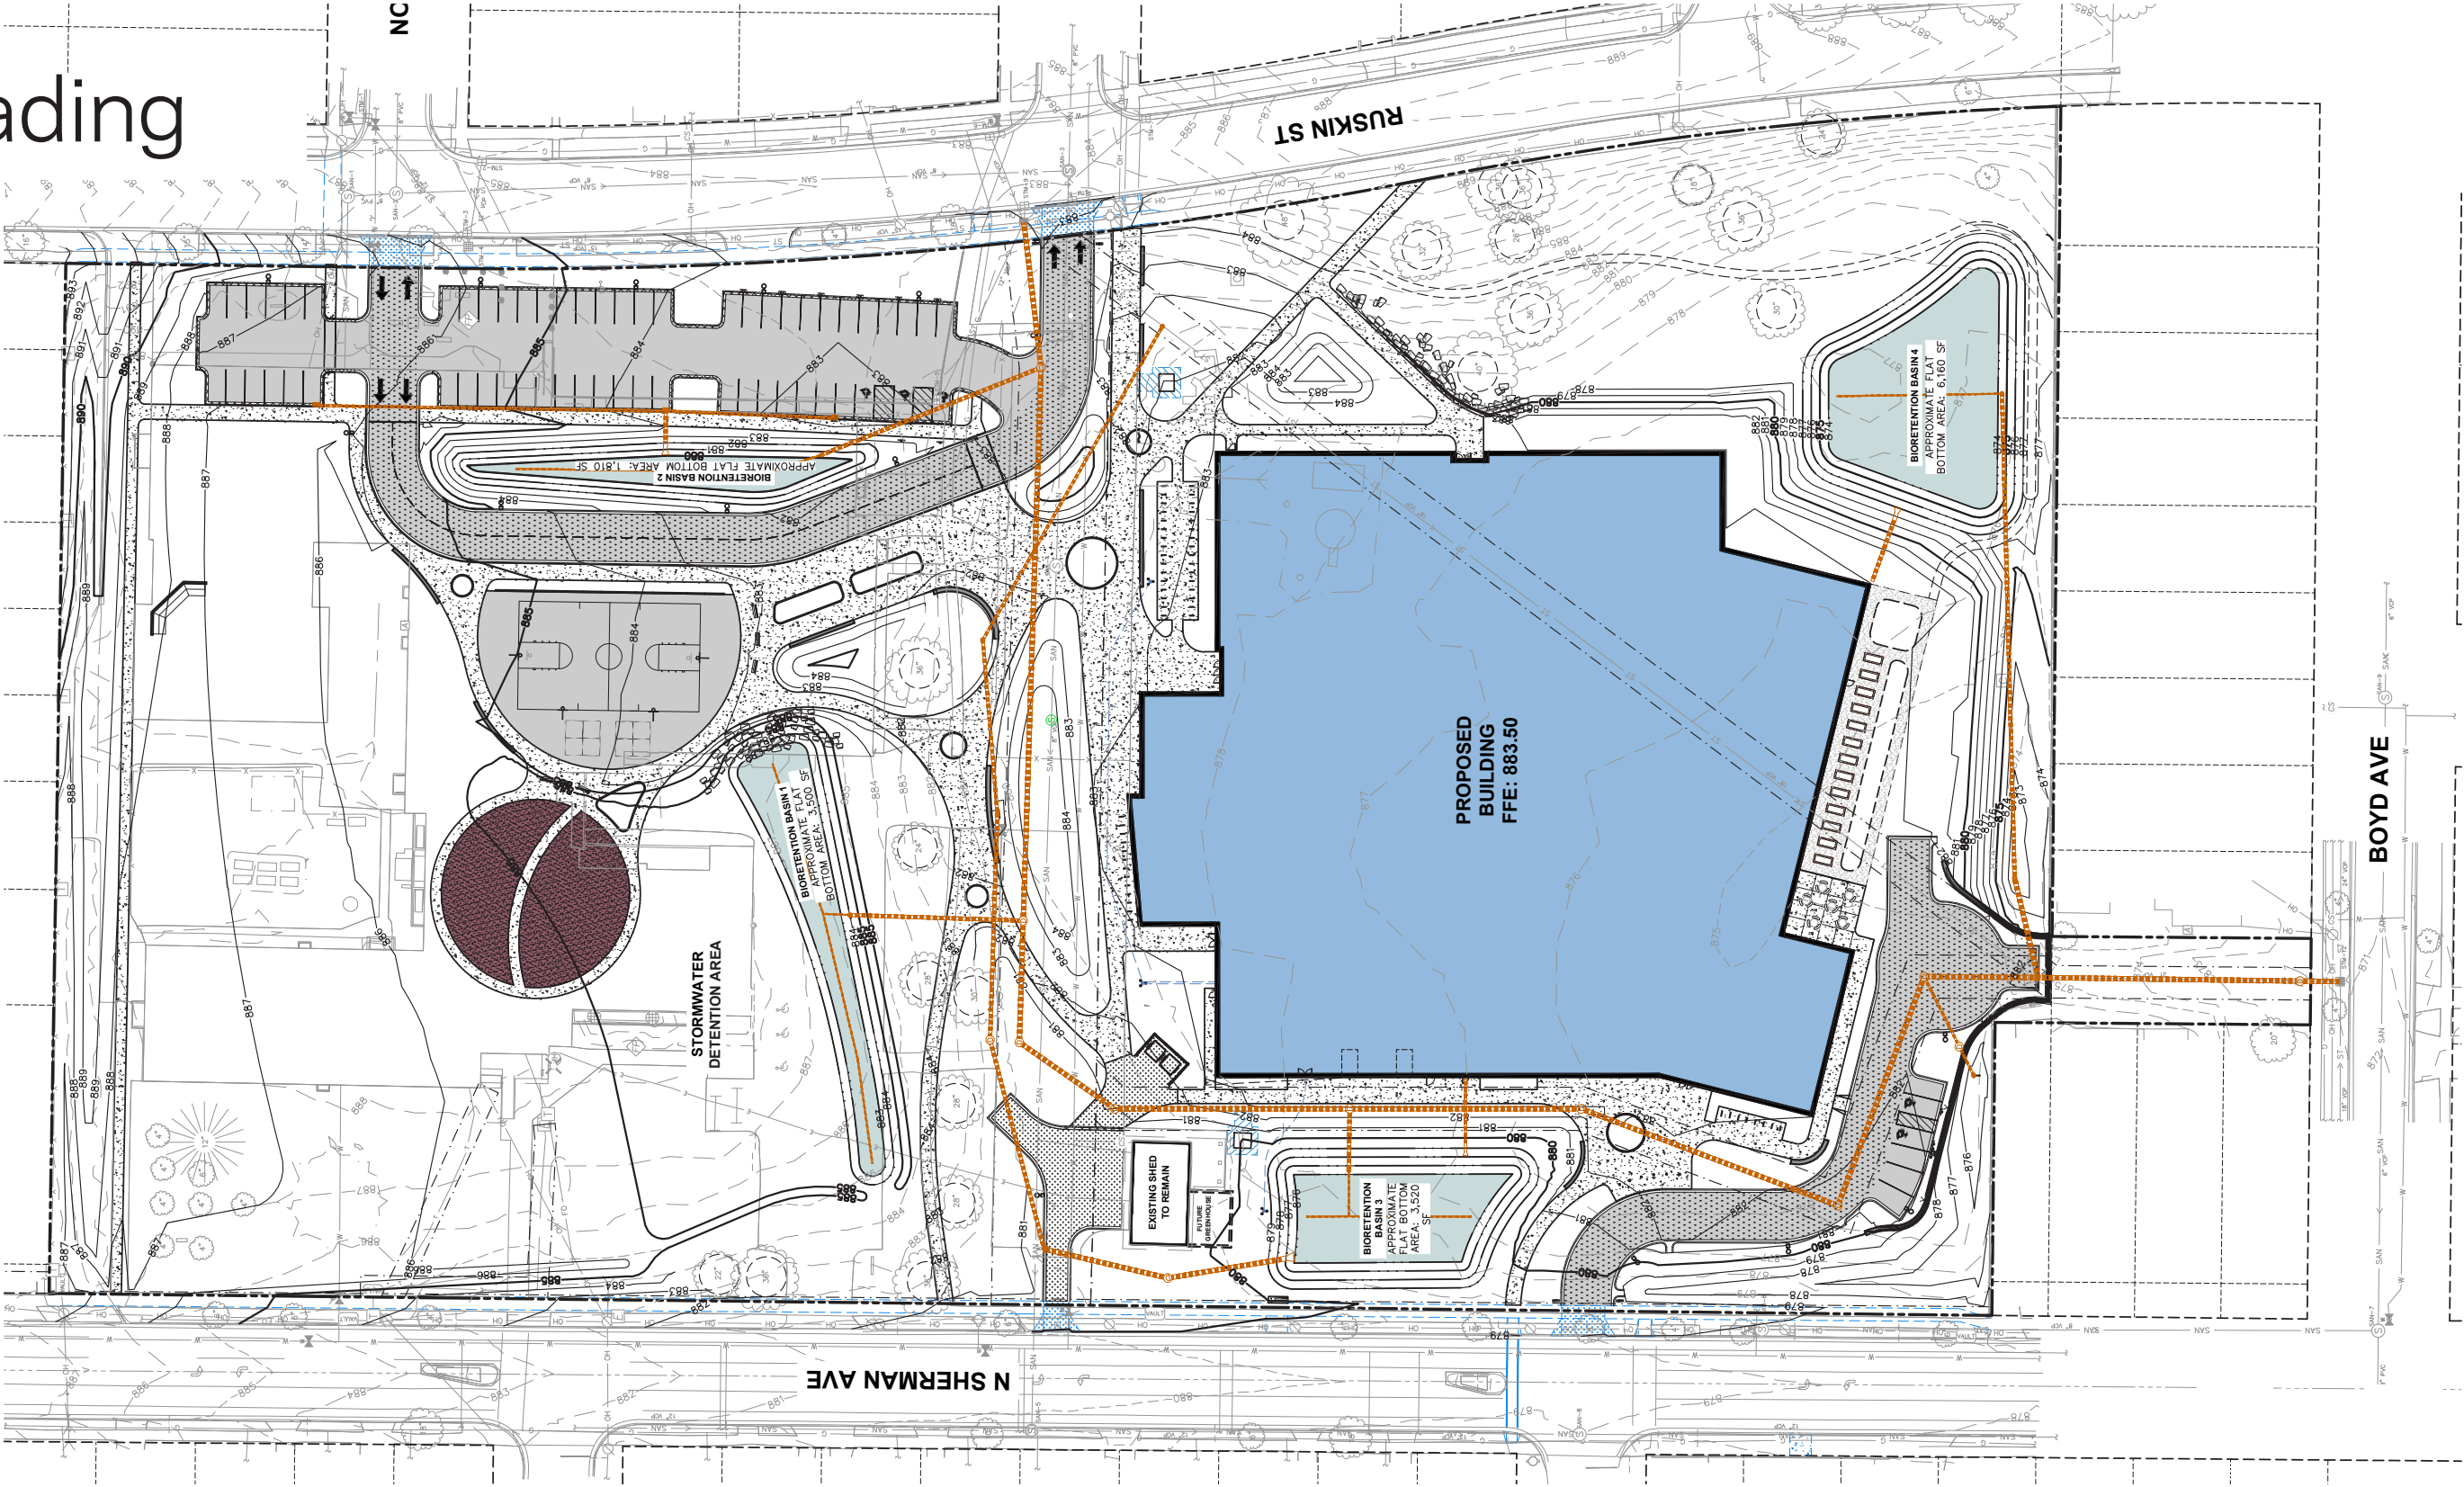




# Landscape

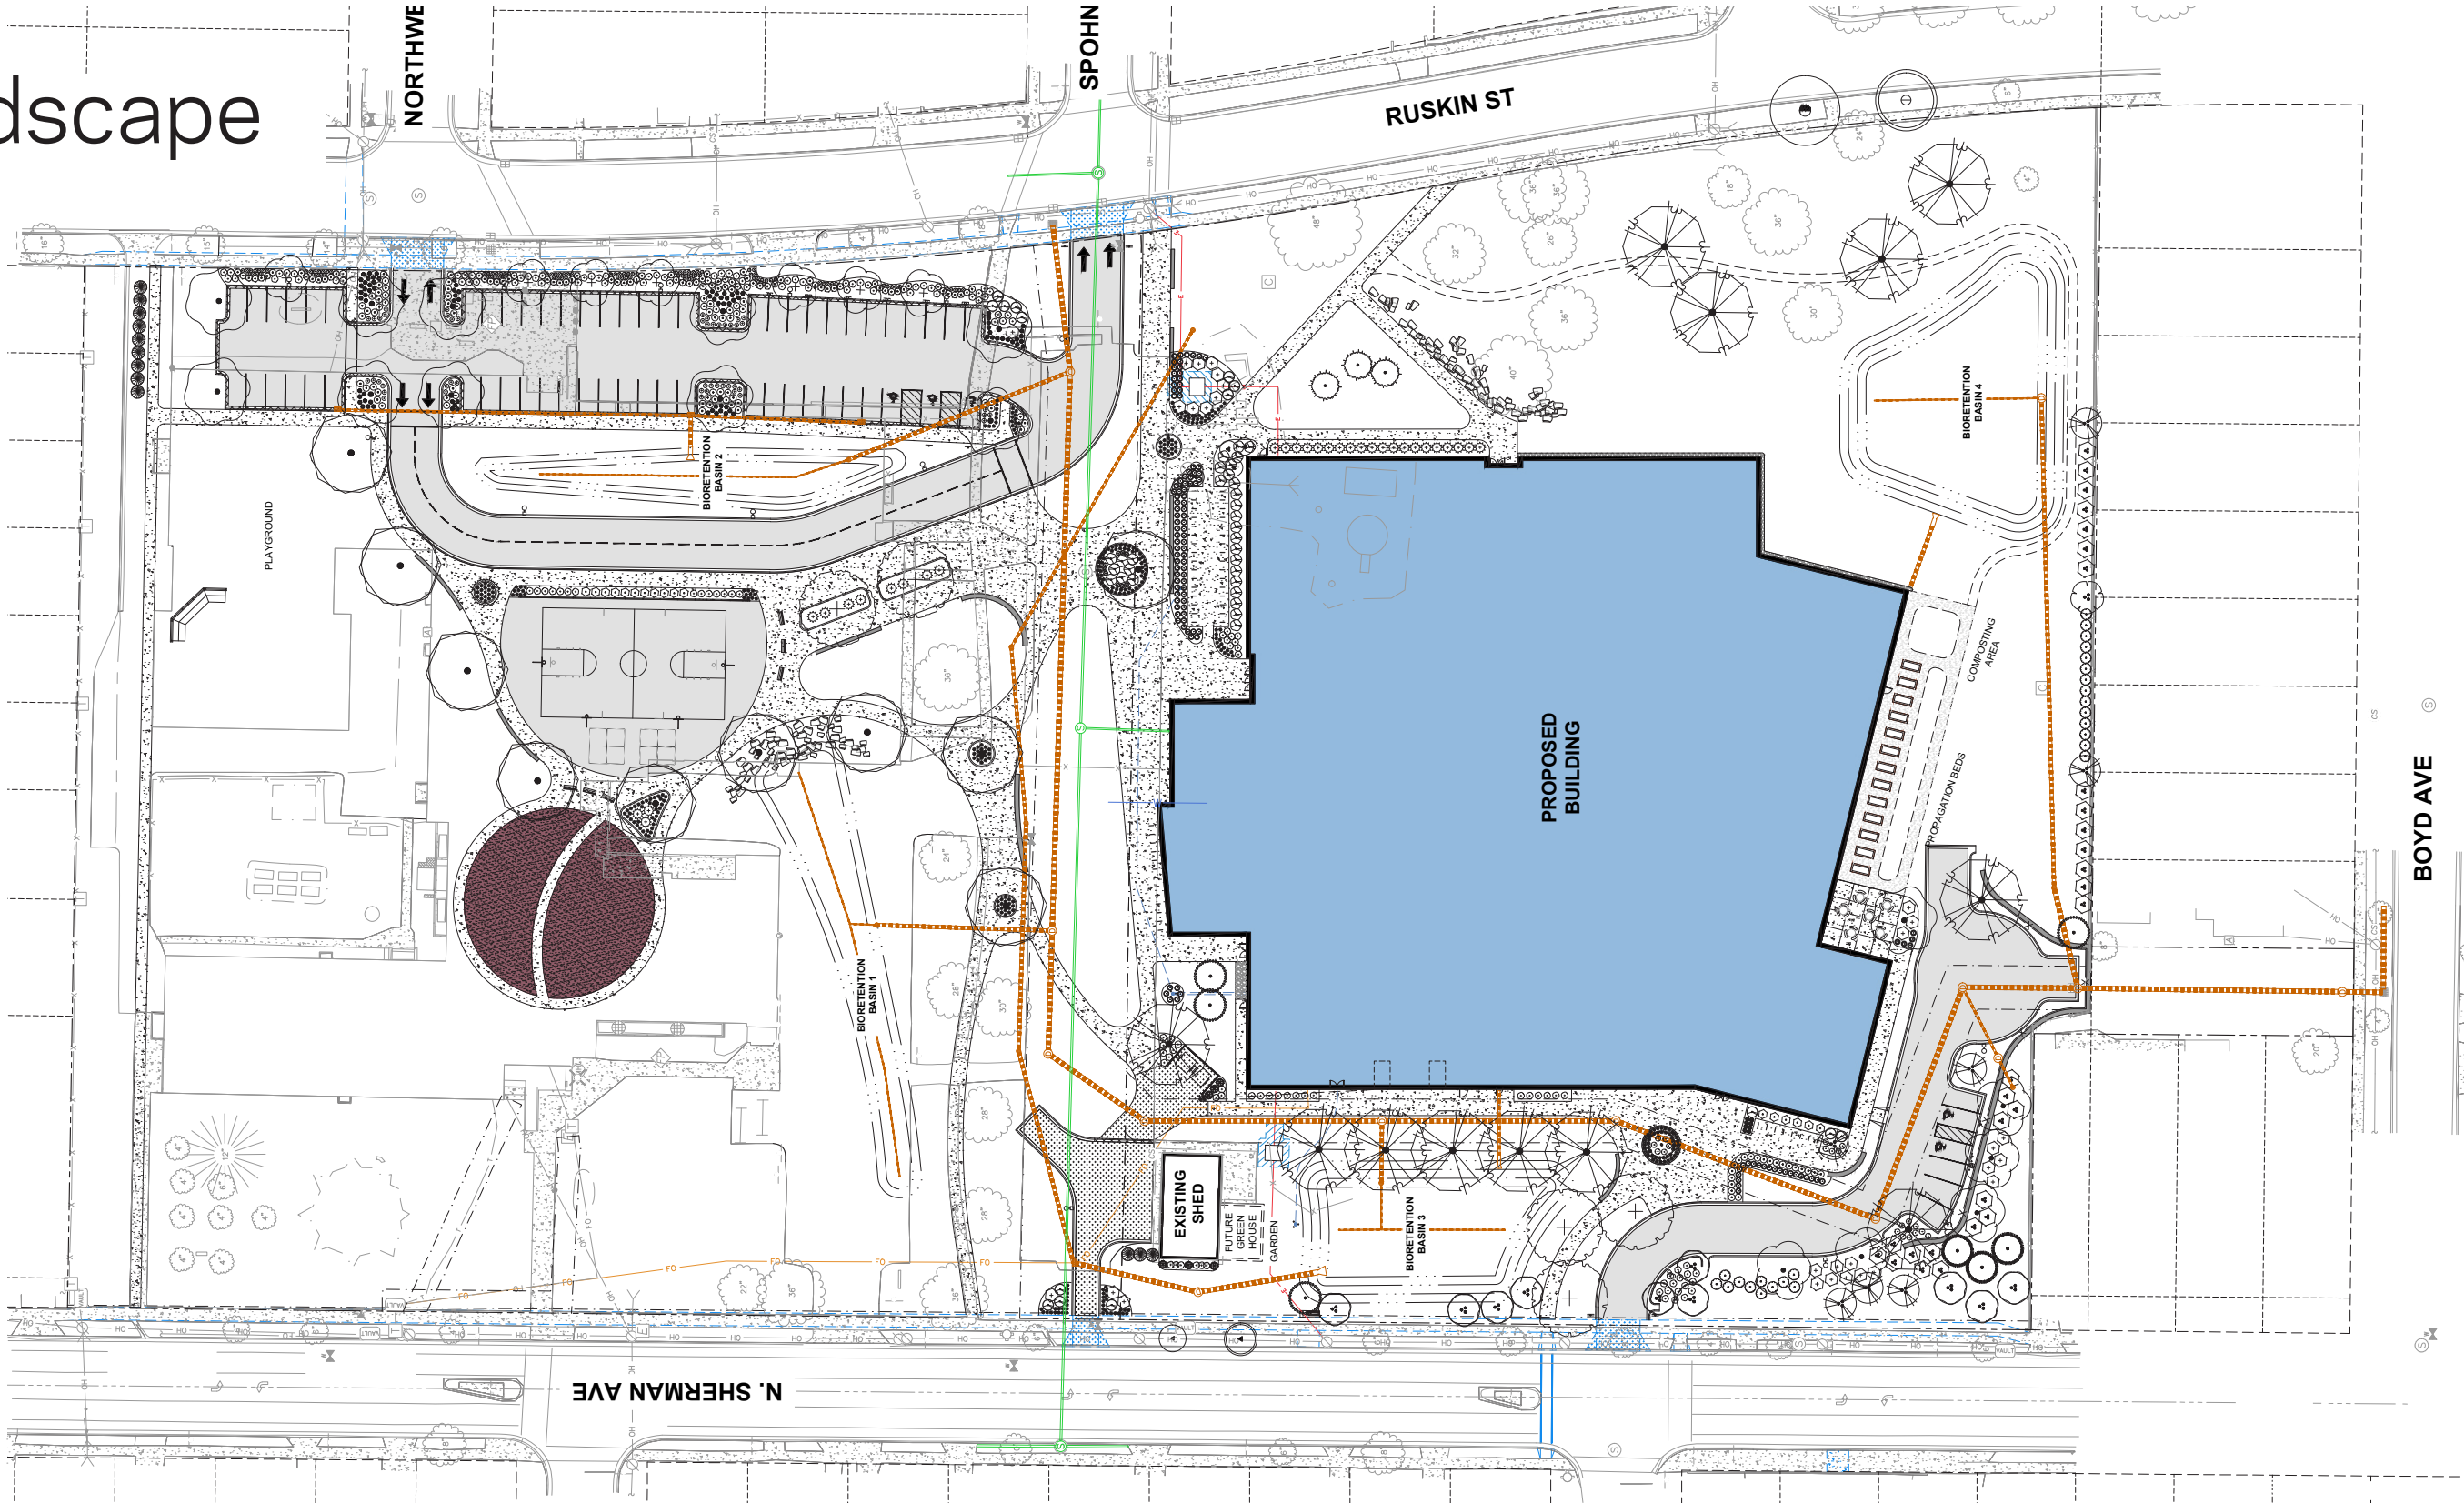




# Floor Plan - Lower Level

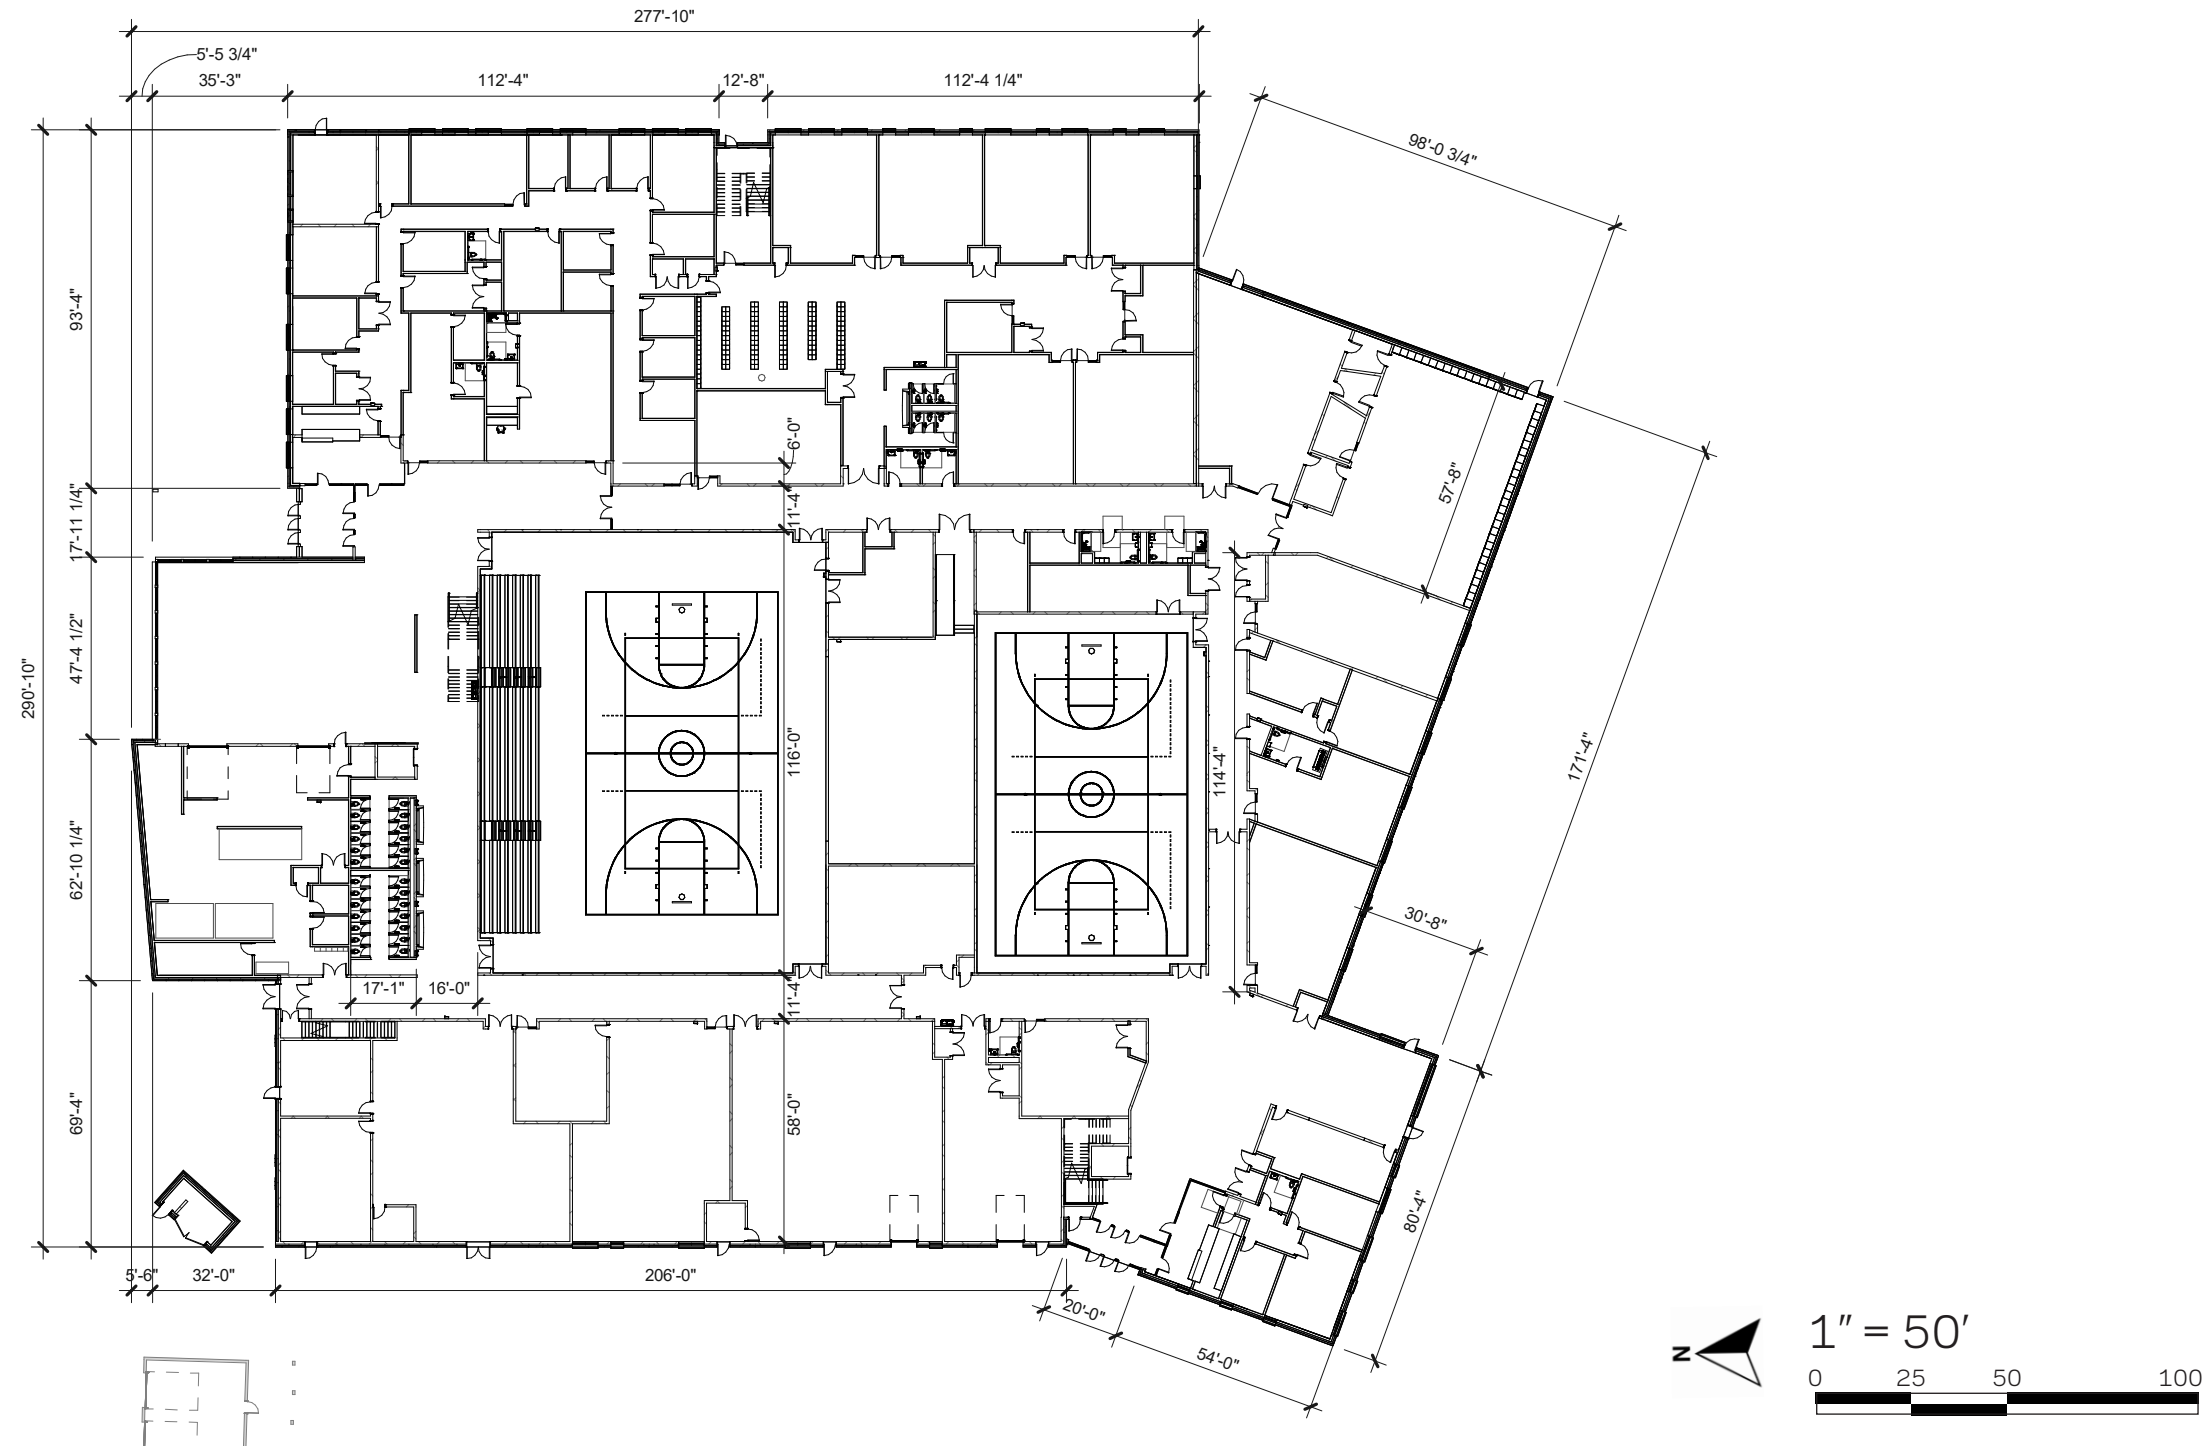






# Floor Plan - Upper Level

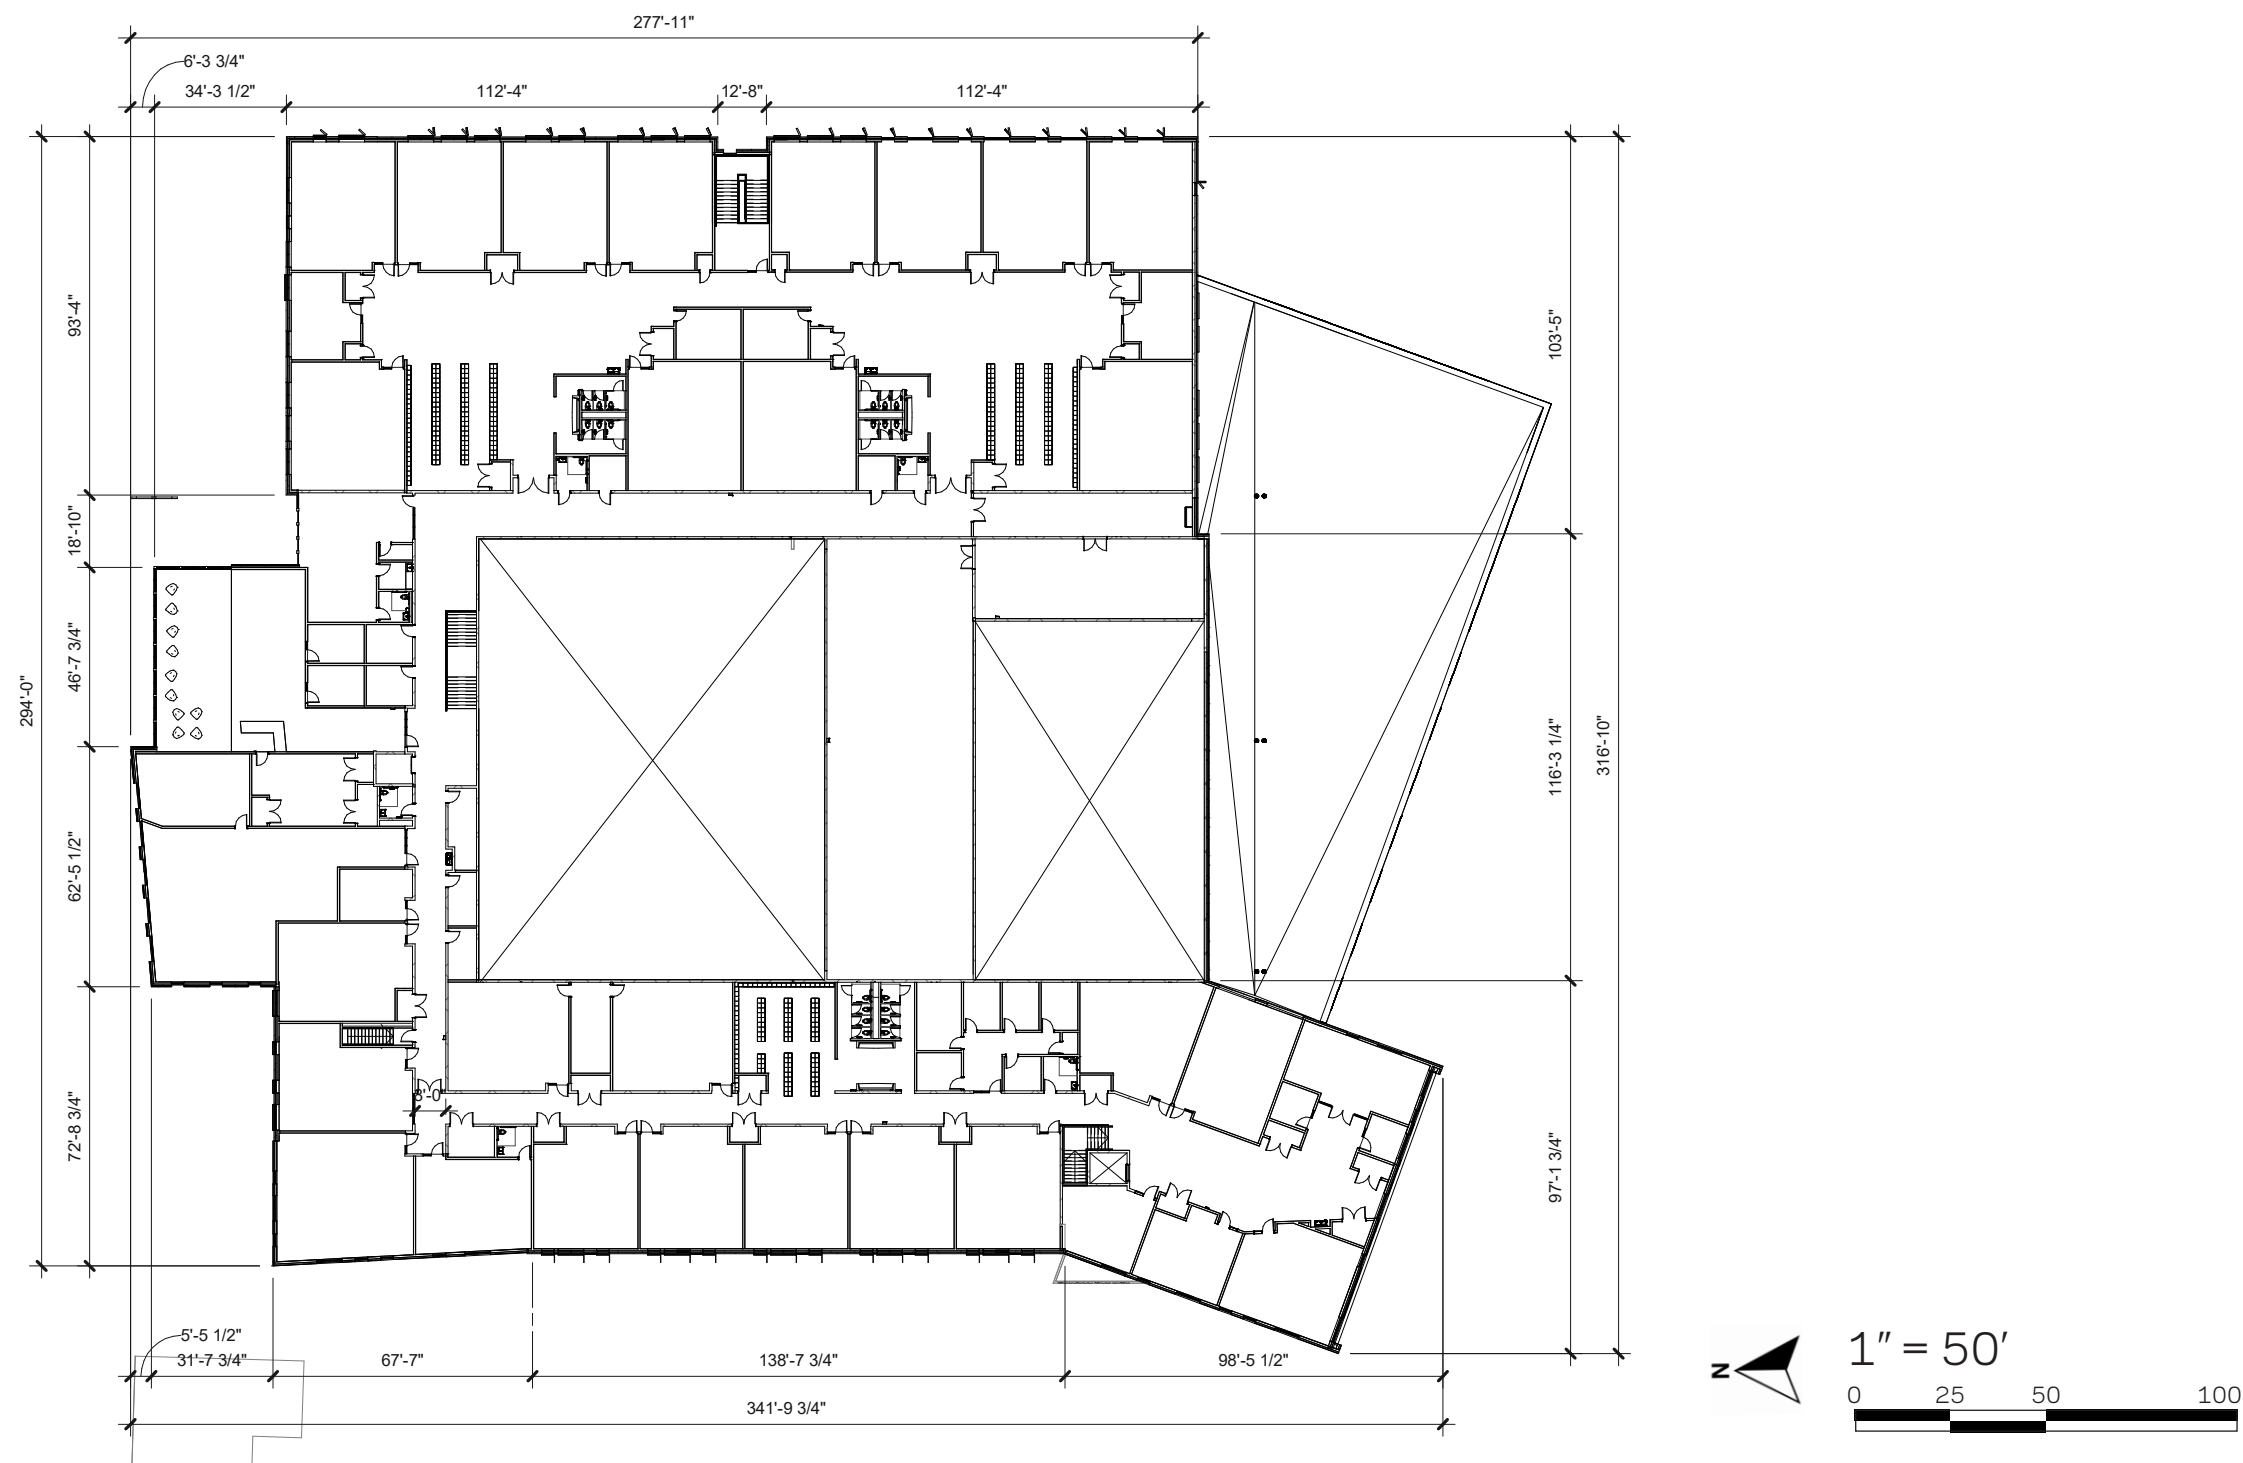






# Elevation - N & S

1" = 30'

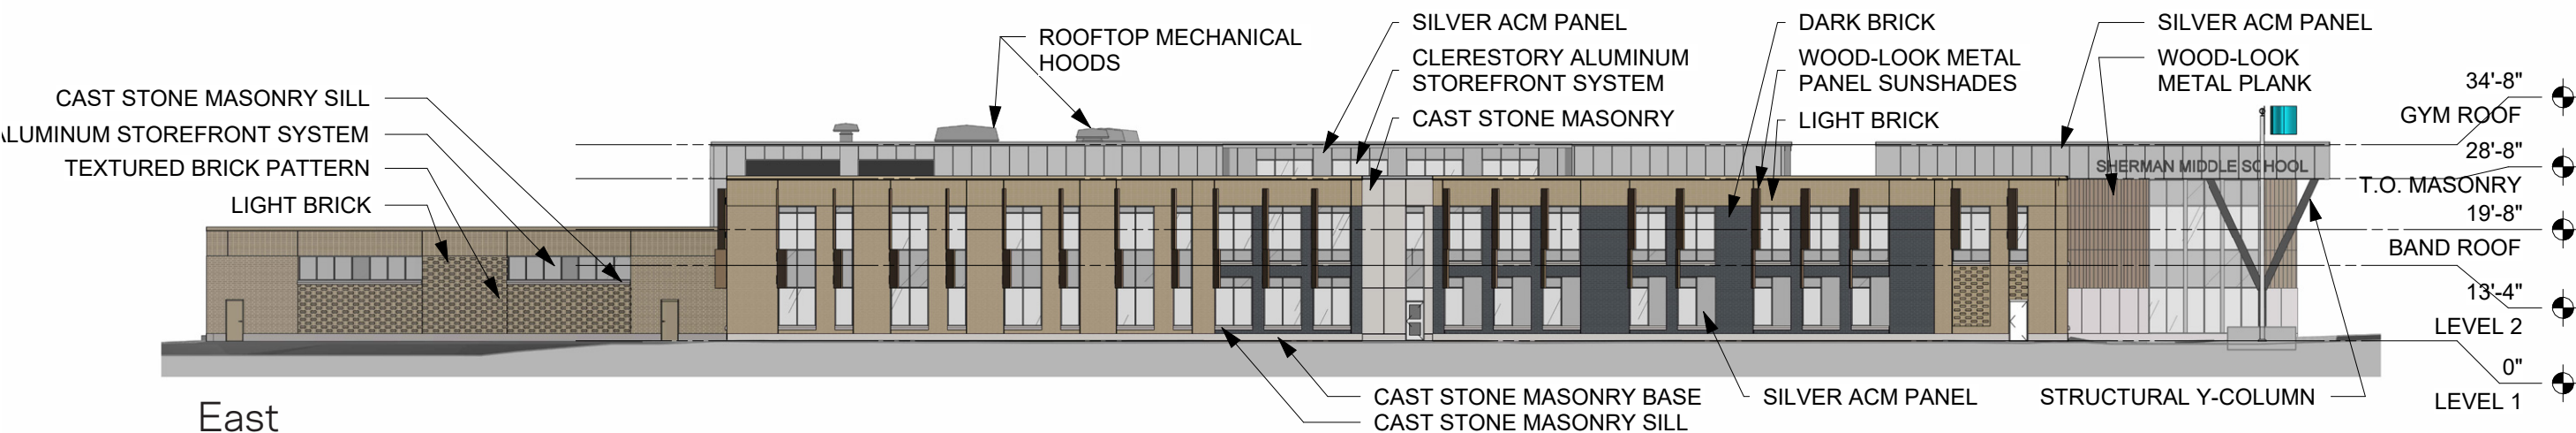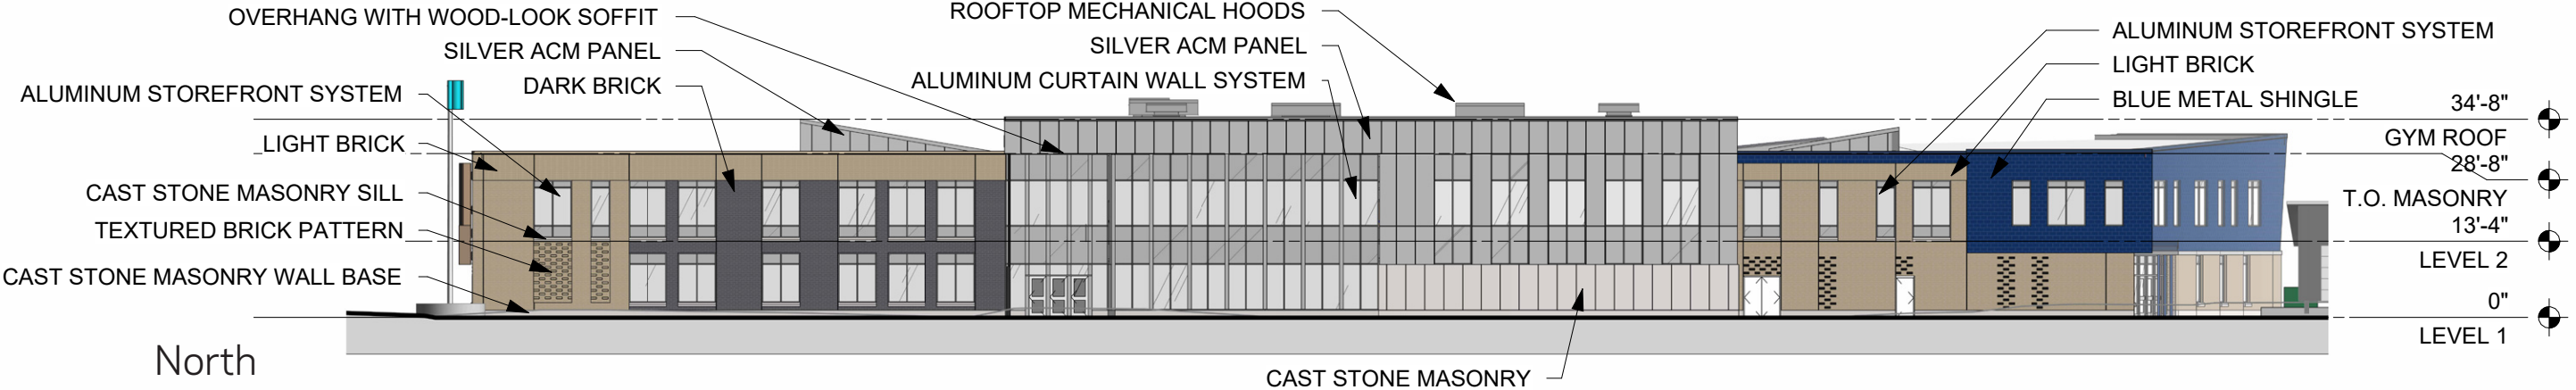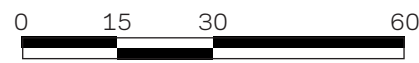



# Elevation - E & W

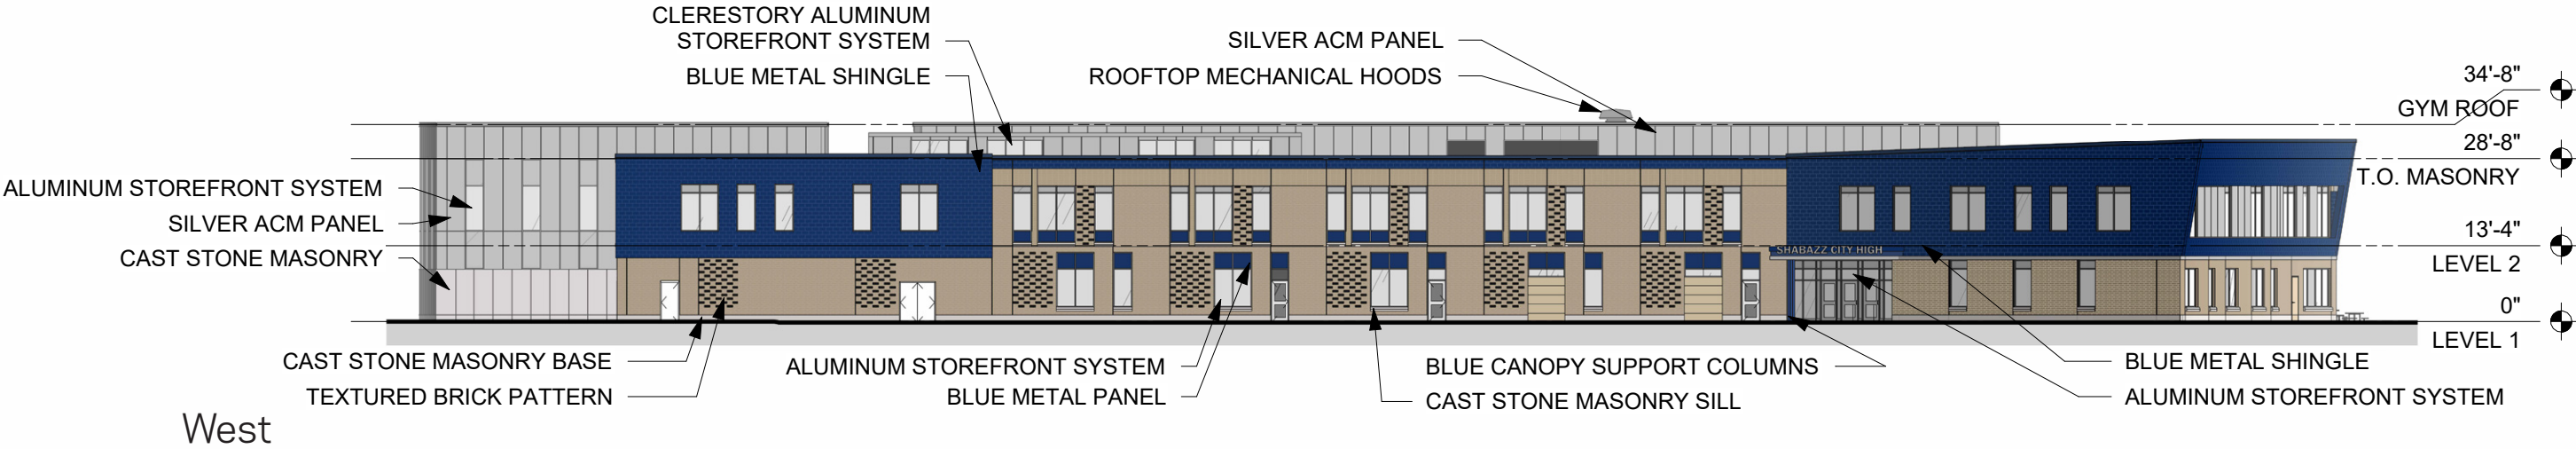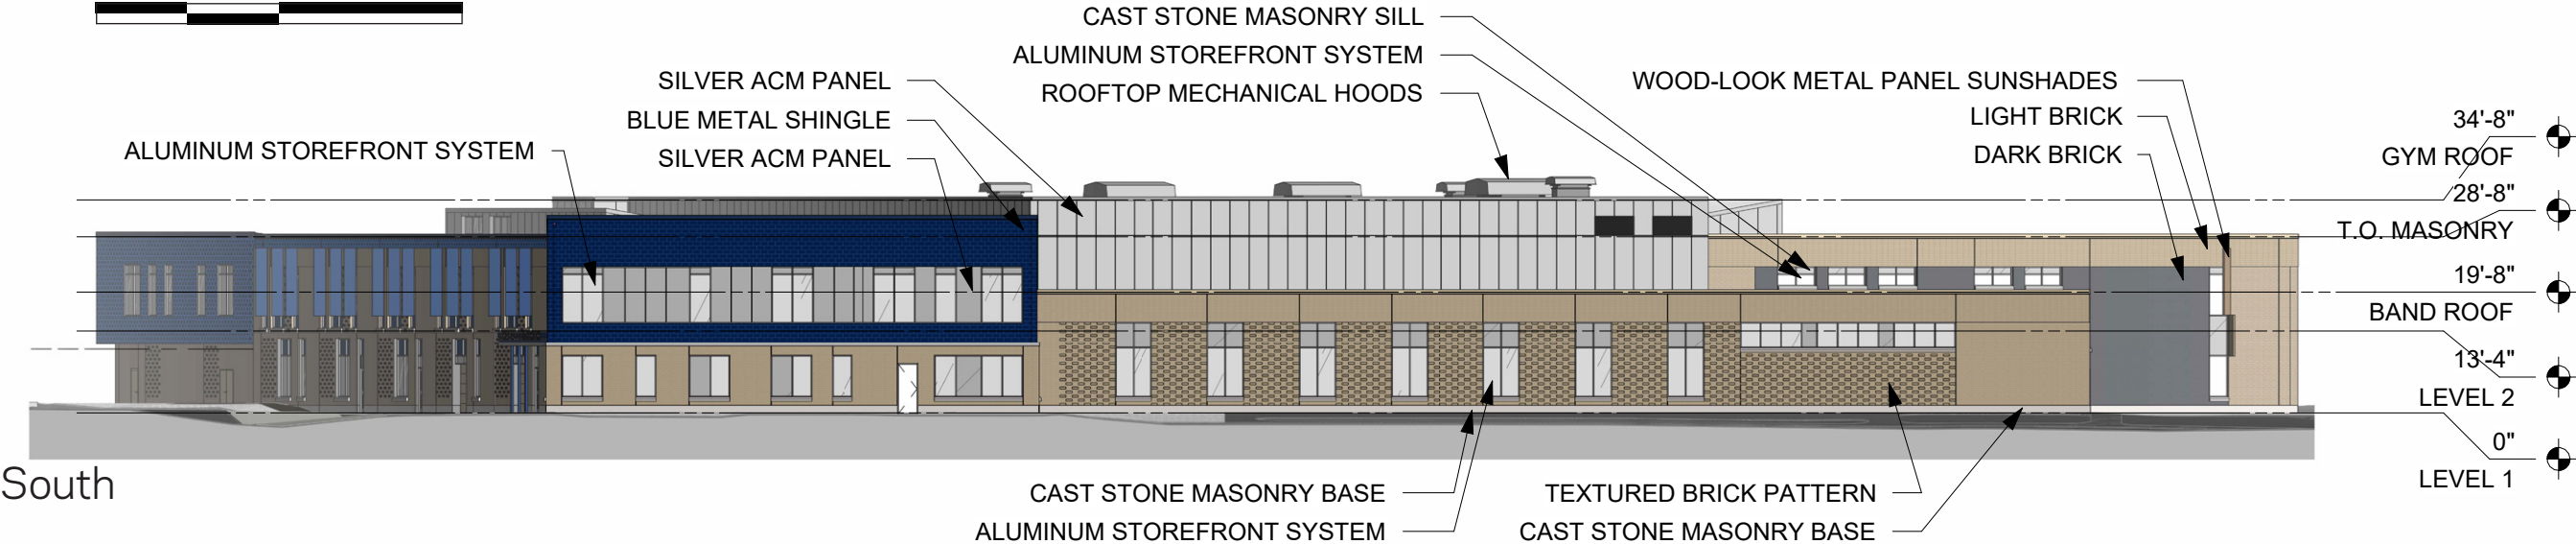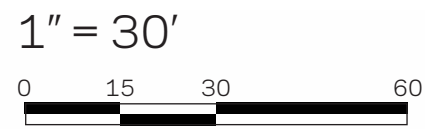



Perspective - NE





# Perspective - Sherman Shading





Perspective - SW





Perspective - NW









# Current Design - Exterior Material



Brick A:  
Manufacturer: Cloud Ceramics Utility  
Color: Dove Grey Velour  
Brick B:  
Manufacturer: Yankee Hill Utility  
Color: Charcoal Velour



Aluminum Composite  
Metal Wall Panel




Millenium Stainless Steel  
Cupped Tile, mill finish Blue



Cast Stone



Brick Texture

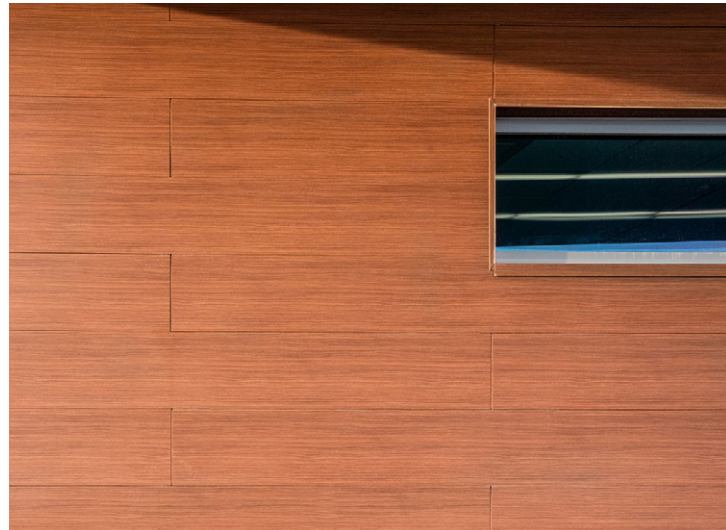

Armstrong Metalworks Linear –  
Synchro  
Color: Effects Cherry



# Thank You

