J:\4006\GRAPHICS\DRAWINGS\4006-XSECS.dwg - Plotted On: Dec 18, 2006 - 4:41PM By: JCStahl

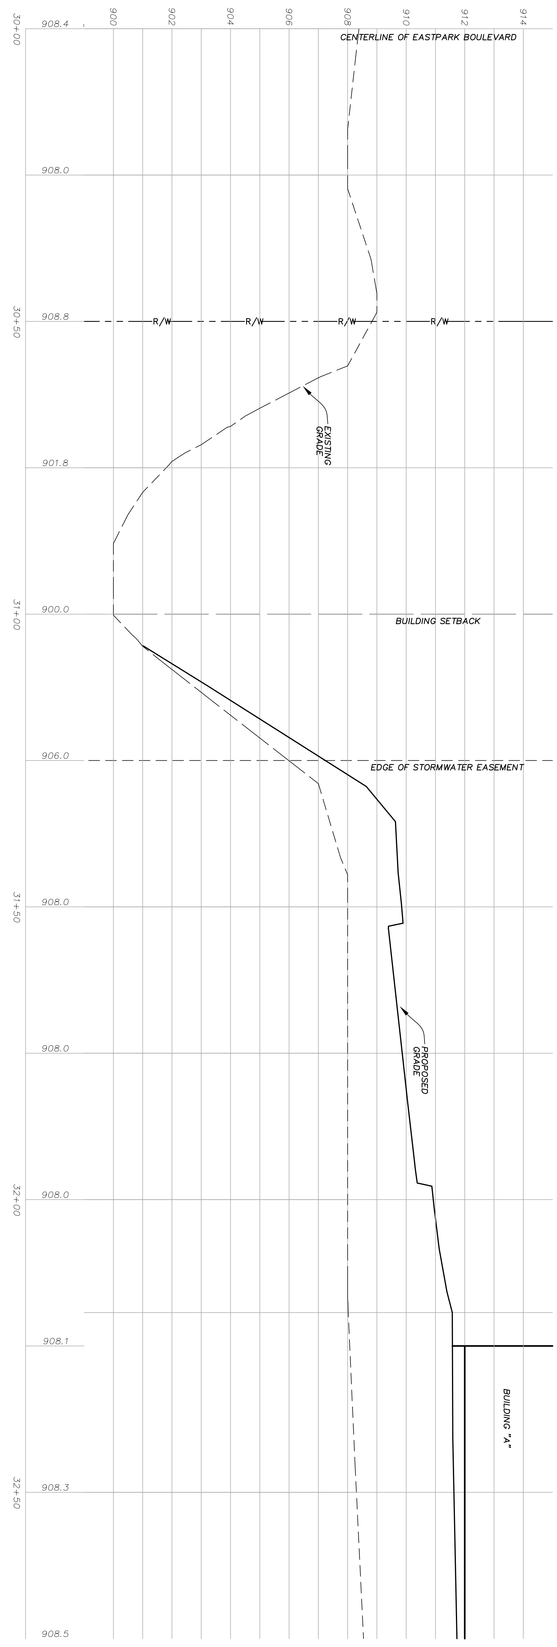

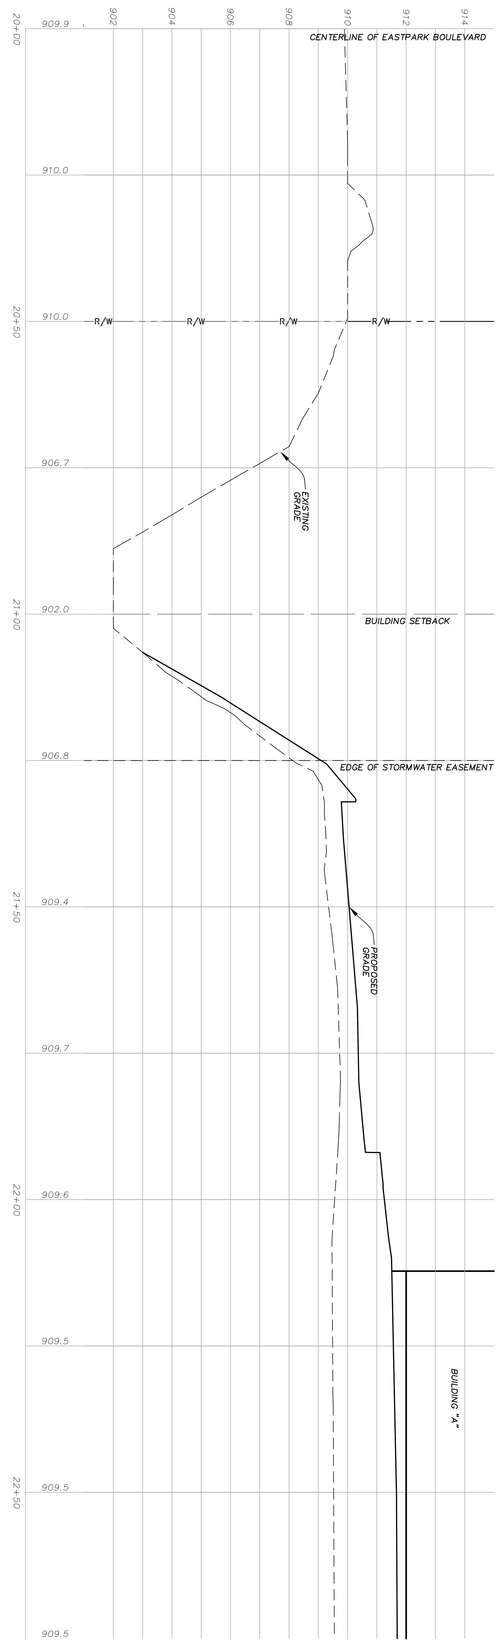

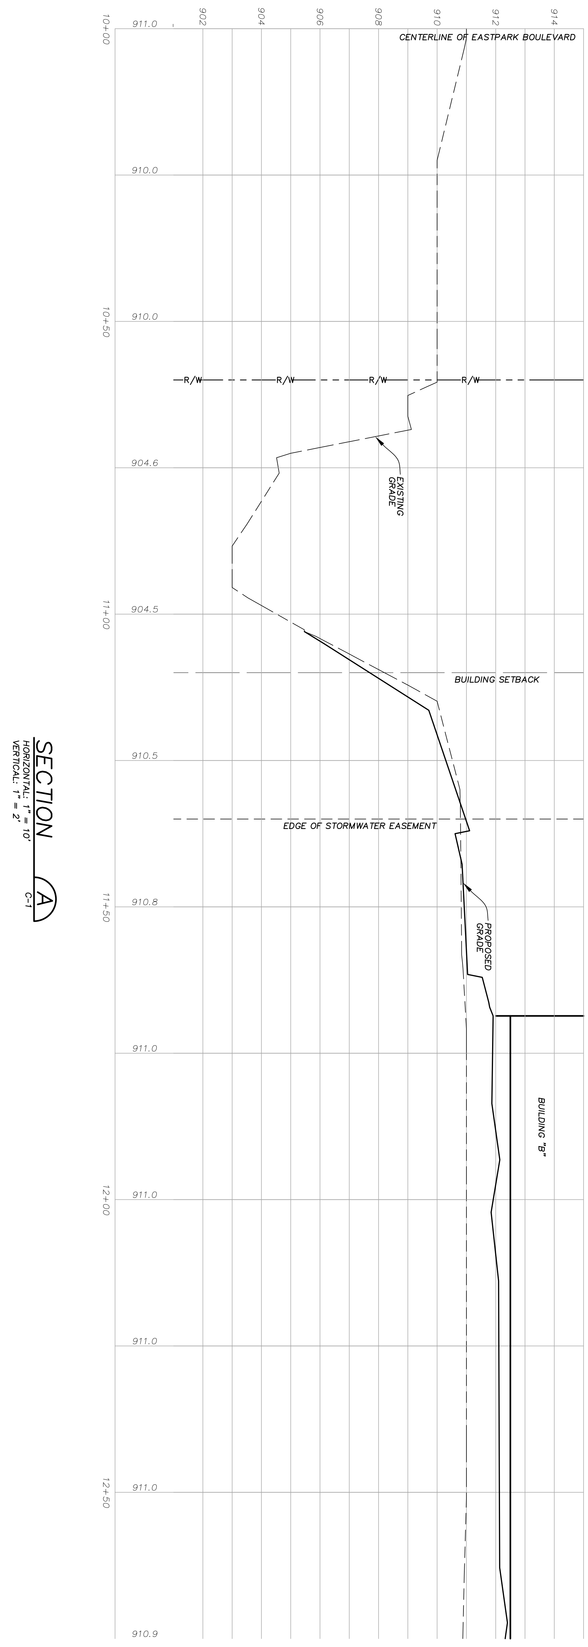

DESIGNED BY: M.F.K.	DRAWN BY: J.C.S.	SITE SECTIONS	ST. JOHN PROPERTIES AMERICAN CENTER BUSINESS PARK LOT 1 MADISON, WISCONSIN
PROJECT NO.: 4006	DATE: 12-19-06		
DRAWING NO.: C-2			

DATE	ISSUED FOR
	- PRELIMINARY -
	- NOT FOR CONSTRUCTION -

ST. JOHN PROPERTIES

Applied Technologies Engineers Architects