


PROJECT OVERVIEW		15120	15120	1
MACARTHUR ROAD, MACARTHUR COURT, LARSON COURT, AND SYCAMORE AVENUE ASSESSMENT DISTRICT - 2026		MADISON, WI	8786	1
M:\DESIGN\Projects\15120\CAD\Streets\15120EN-Exhibits.dwg		CONTRACT NO:	15120	1
CITY OF MADISON WISCONSIN		MARK	REVISION	DATE
		Designed By: NGV	Date: 9/29/2025	12:46 PM
		Scale: 1:200		

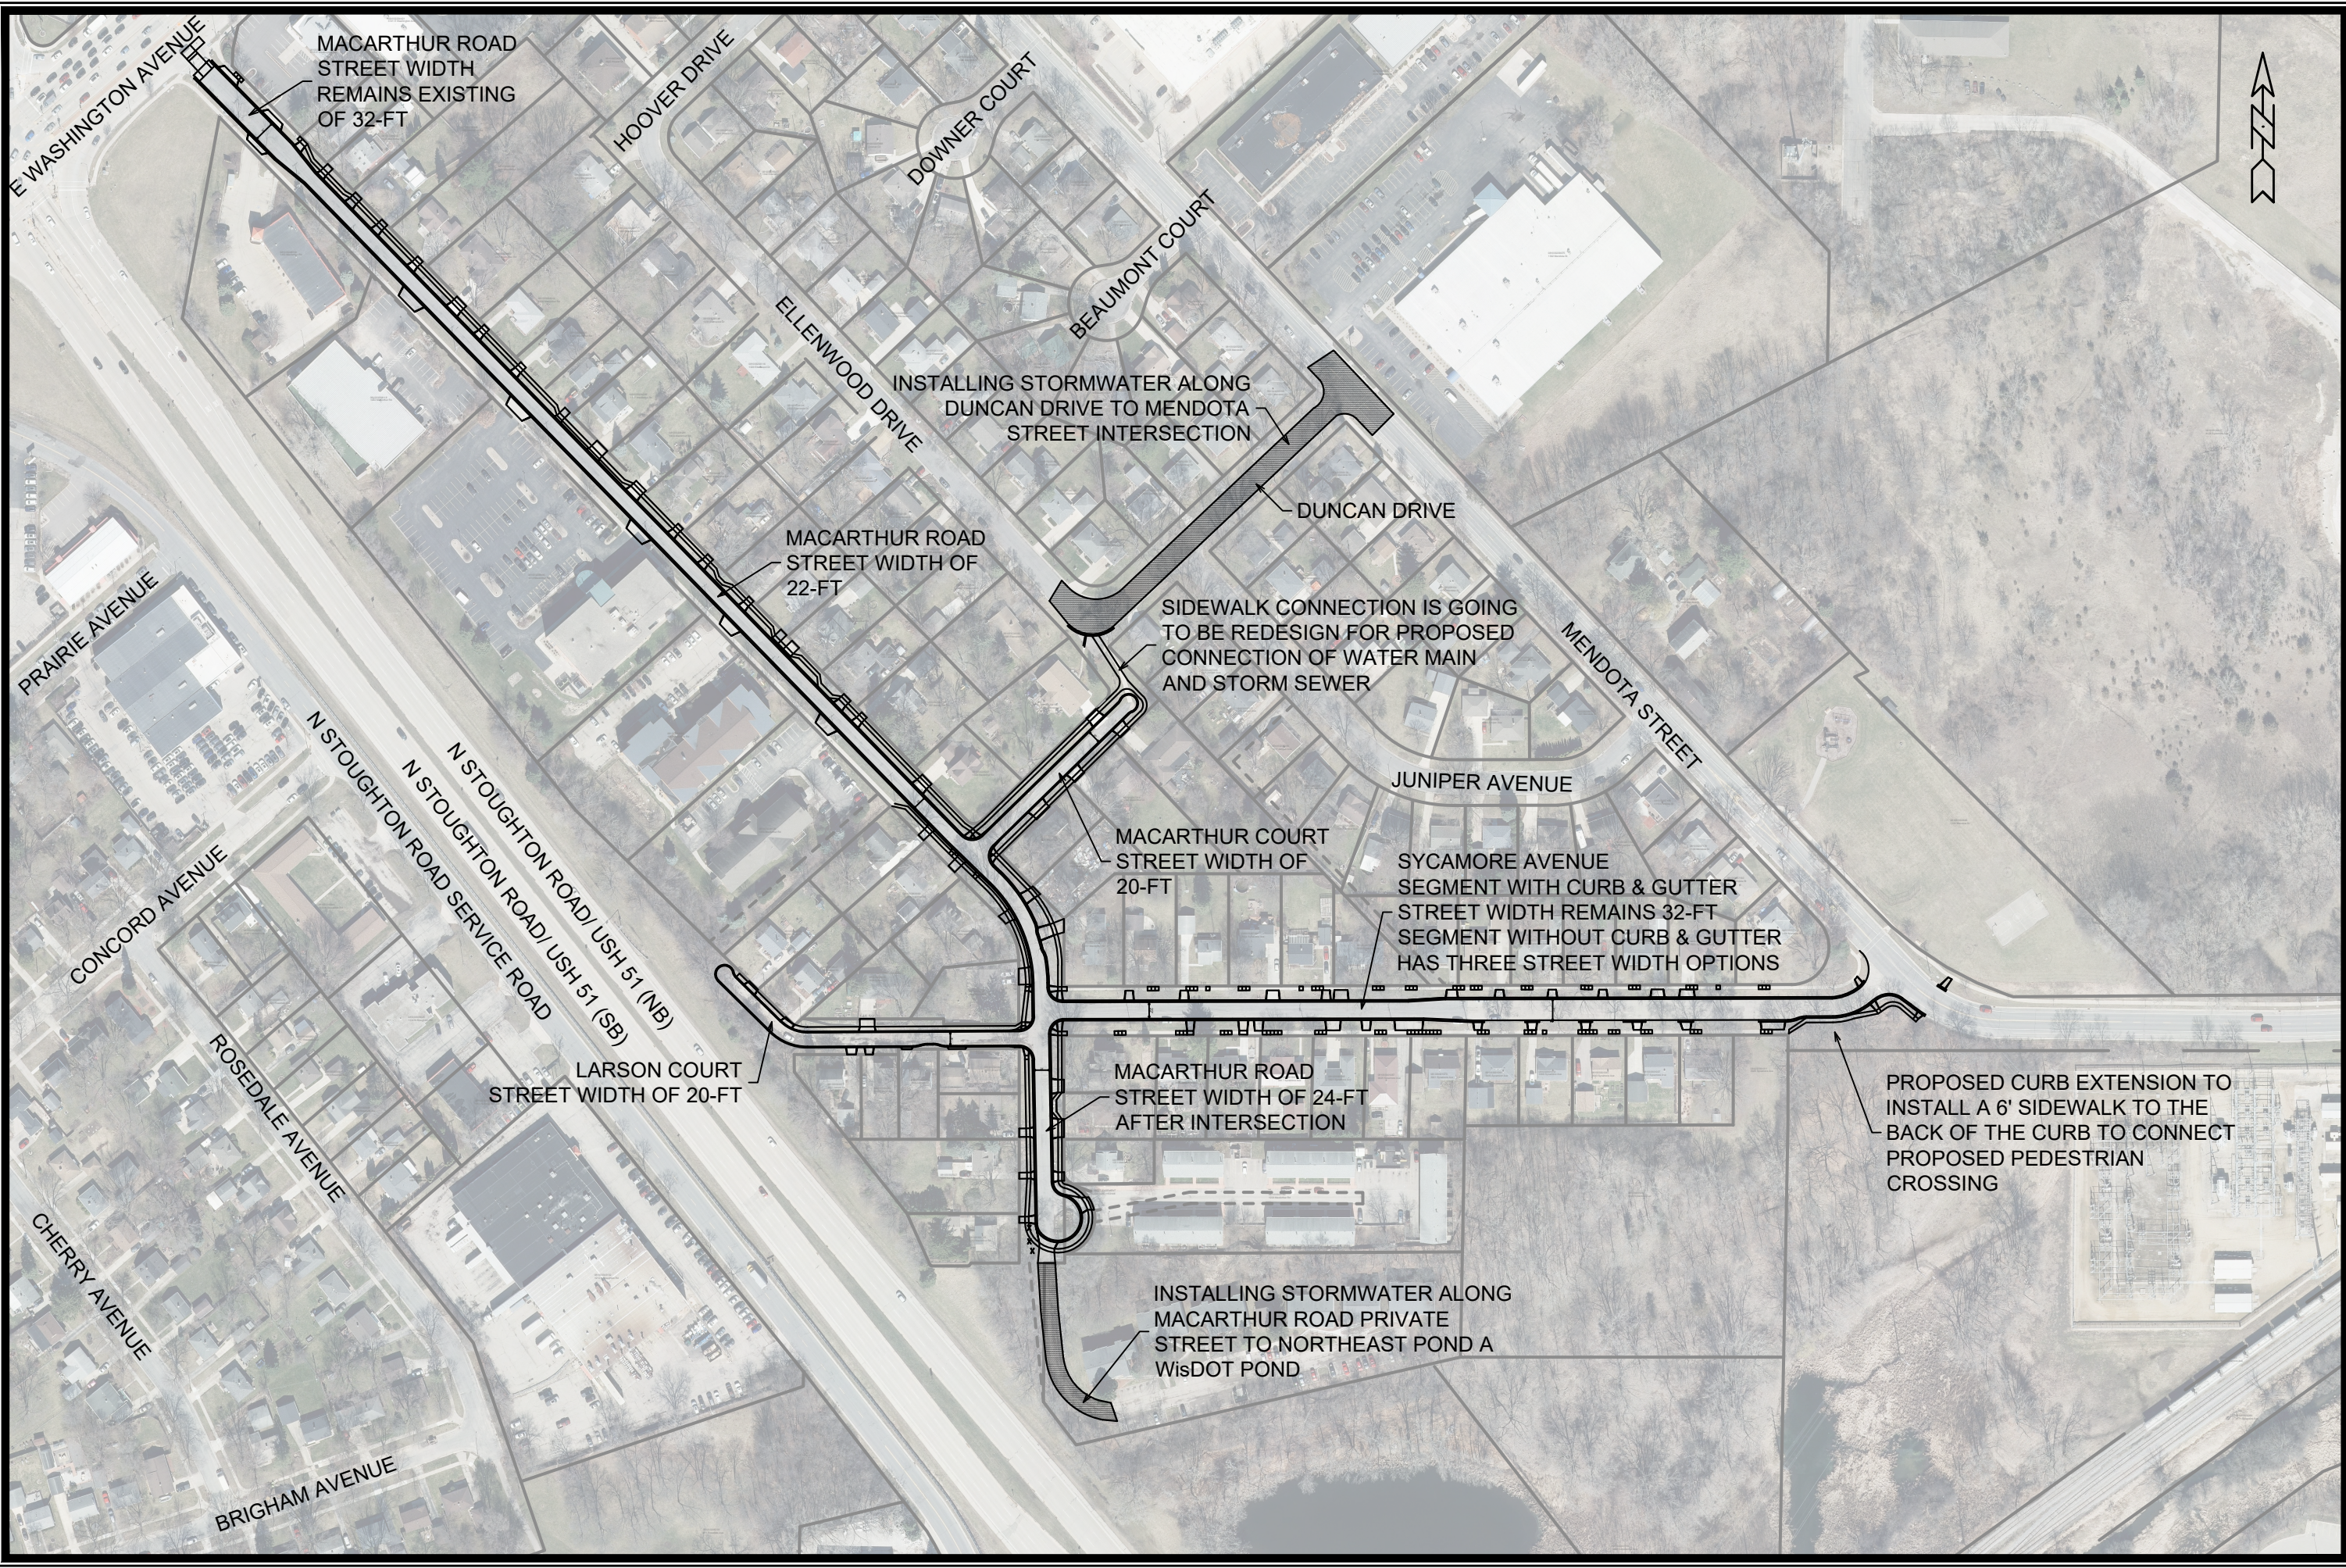